FOR PLANNING

NOTES ©


This drawing to be read in accordance with the specification/Bills of Quantities and related drawings.
No Dimensions to be scaled from this drawing. All stated dimensions to be verified on site and the Designer notified of any discrepancies.

35 TURNER STREET



PROPOSED FRONT ELEVATION
(FACING TURNER STREET)

40 BACK TURNER STREET

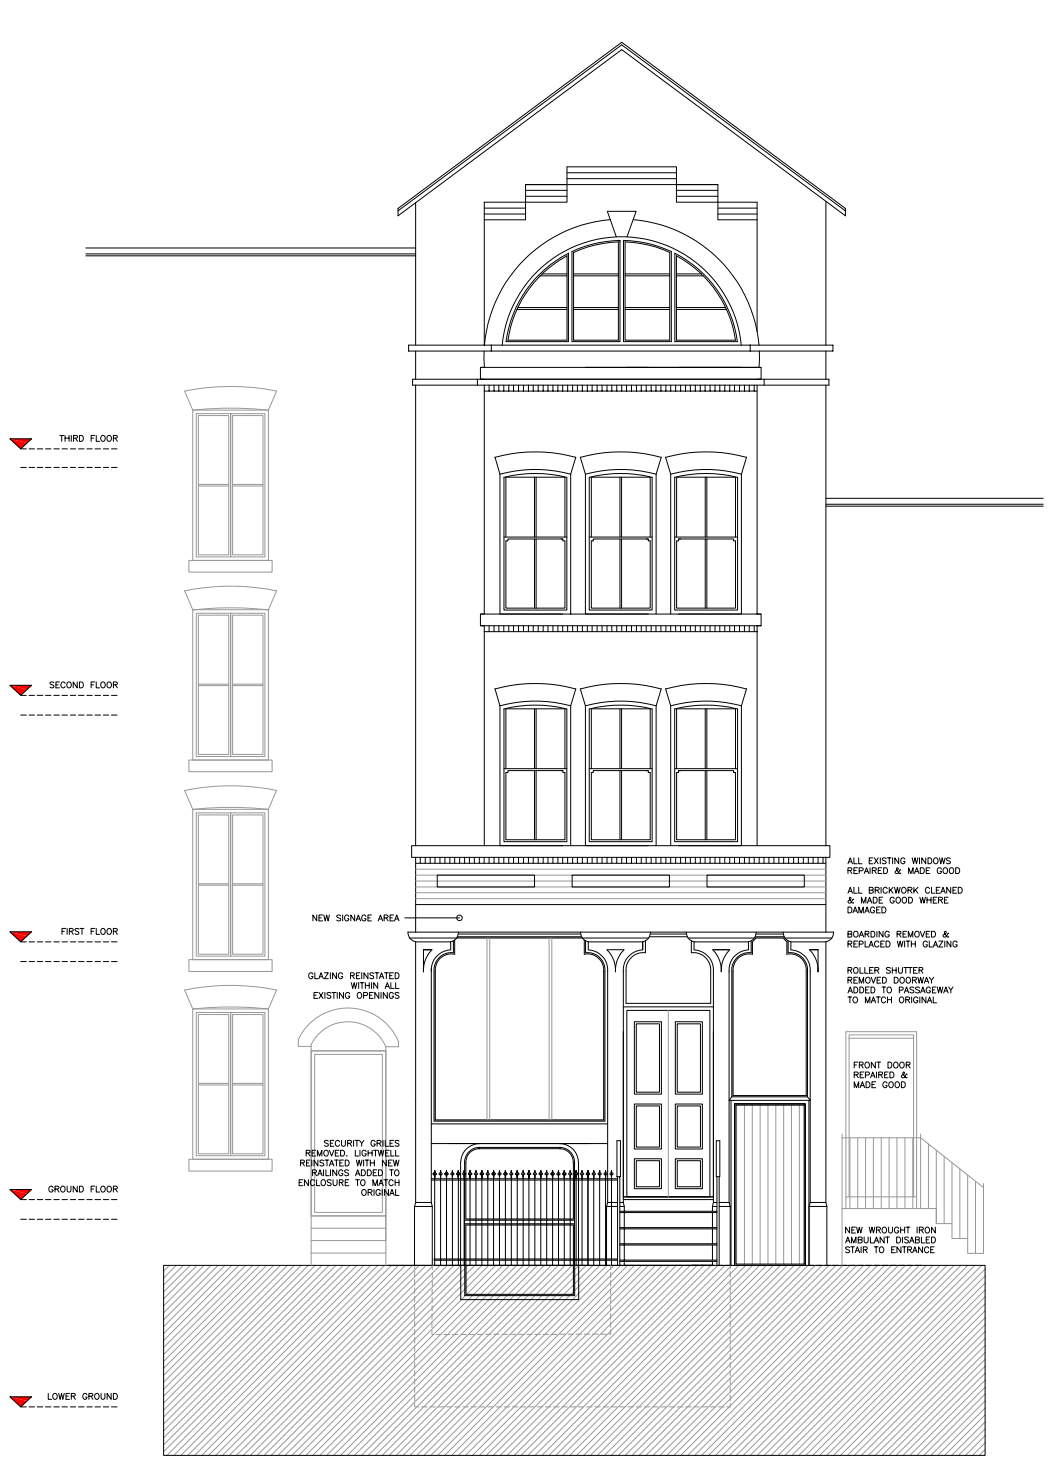

PROPOSED REAR ELEVATION
(FACING BACK TURNER STREET)

SECURED BY DESIGN RECOMMENDATIONS
(FEBRUARY 2020)

- Any new glazing installed as part of the proposals is laminated and any new doors, windows or shutters are security-certified to an appropriate Secured by Design (SBD) standard.
- The entrance to the apartments to be well lit given that it is down the back street away from any natural surveillance therefore making the area more vulnerable to the residents of the proposed development.
- Dusk-till Dawn lighting shall be installed to the rear of the property (Back Turner Street) at main entrances.
- Any new fittings (doors, windows, shutters and glazing) shall be certified by Secured by Design standards.

FOR APPROVAL

Project
35 TURNER STREET
NORTHERN QUARTER
MANCHESTER
M4

Title
PROPOSED ELEVATIONS

DISCHARGE OF CONDITION 6

Scale	Date
1:50 @ A1	FEBRUARY 2020
Drawn	Checked
SMB	SB
Drawing Number	Revision
6479_SBD01	-

SMASHBOX
97 Alderley Road, Wilmslow, Cheshire, SK9 1PT
T. 07554 417983 E.hello@smashboxarchitecture.com
www.smashboxarchitecture.com