


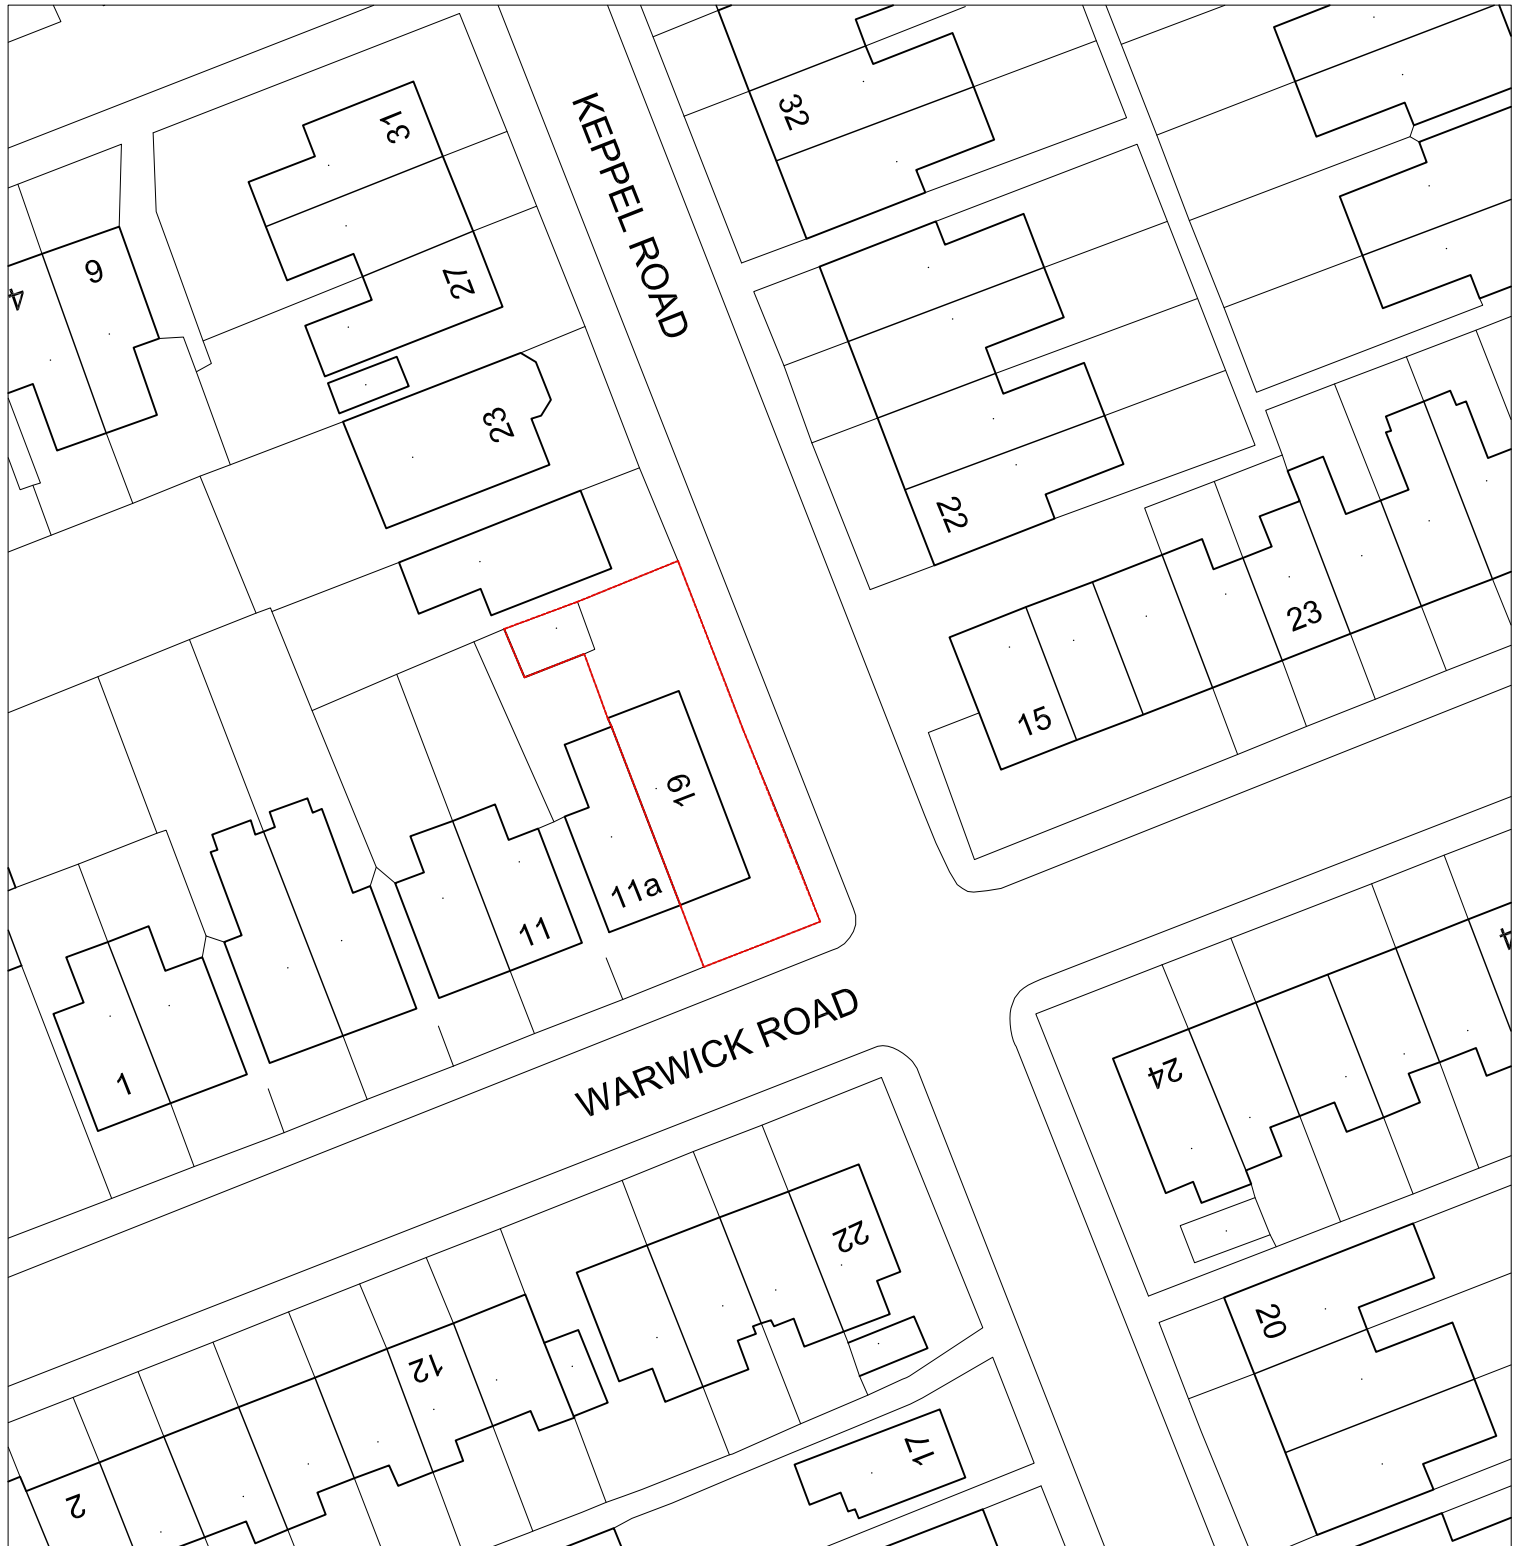

PROJECT			19 Keppel road, Chorlton.		
SCALE			CLIENT		
1 : 500 @ A4			Egerton Designs		
DWG No.			DRAWING TITLE		
139-PL- OS1			OS Location plan.		
CONTRACT NO:		STAGE CODE	REV.		
139		planning	-		
ISSUED	24/06/19		-	 simon james arq ltd/architects UK: 120 Grosvenor st, All Saints, Manchester, M1 7HL Spain: Enrique Larreta 1, 4b, Chamartin, Madrid, 29036	