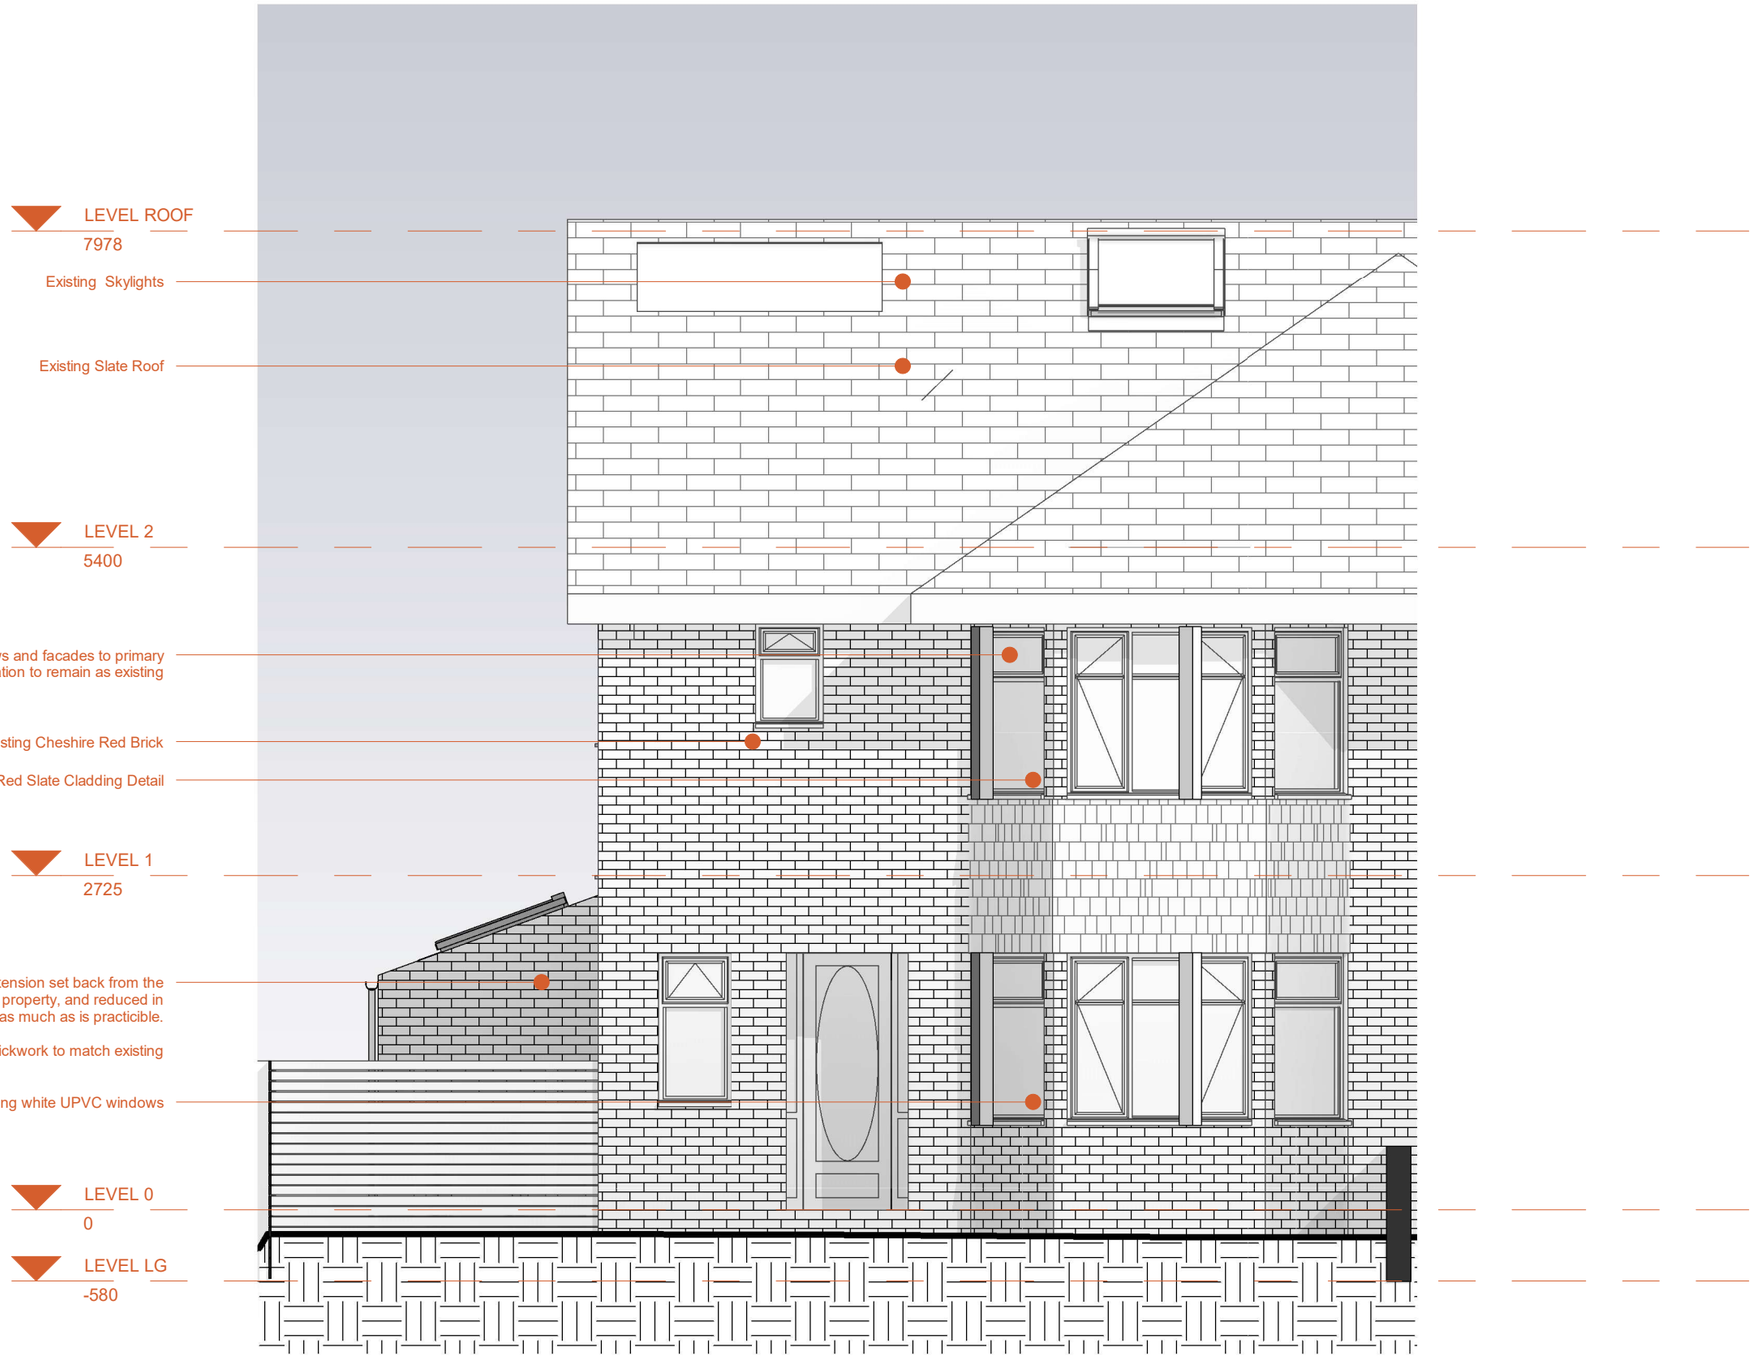

1 NORTH ELEVATION PROPOSED

1 : 50

JOB TITLE:
40 CLARENDON ROAD WEST
CHORLTON

DRAWING TITLE:
NORTH ELEVATION
PROPOSED

PLANNING

SCALE:
1 : 50

DRAWING SHEET SIZE:
A3

JOB CODE:
ROBEX

DRAWING NUMBER:
KMR7-00-ZZ-DR- A-1251

REVISION:

0 1m 2m

REV DATE DESCRIPTION ARCHITECT PARTNER

This line should measure 100mm along x and y axis when printed

CHECK ALL DIMENSIONS AND VERIFY ON SITE. REPORT ANY ERRORS OR OMISSIONS