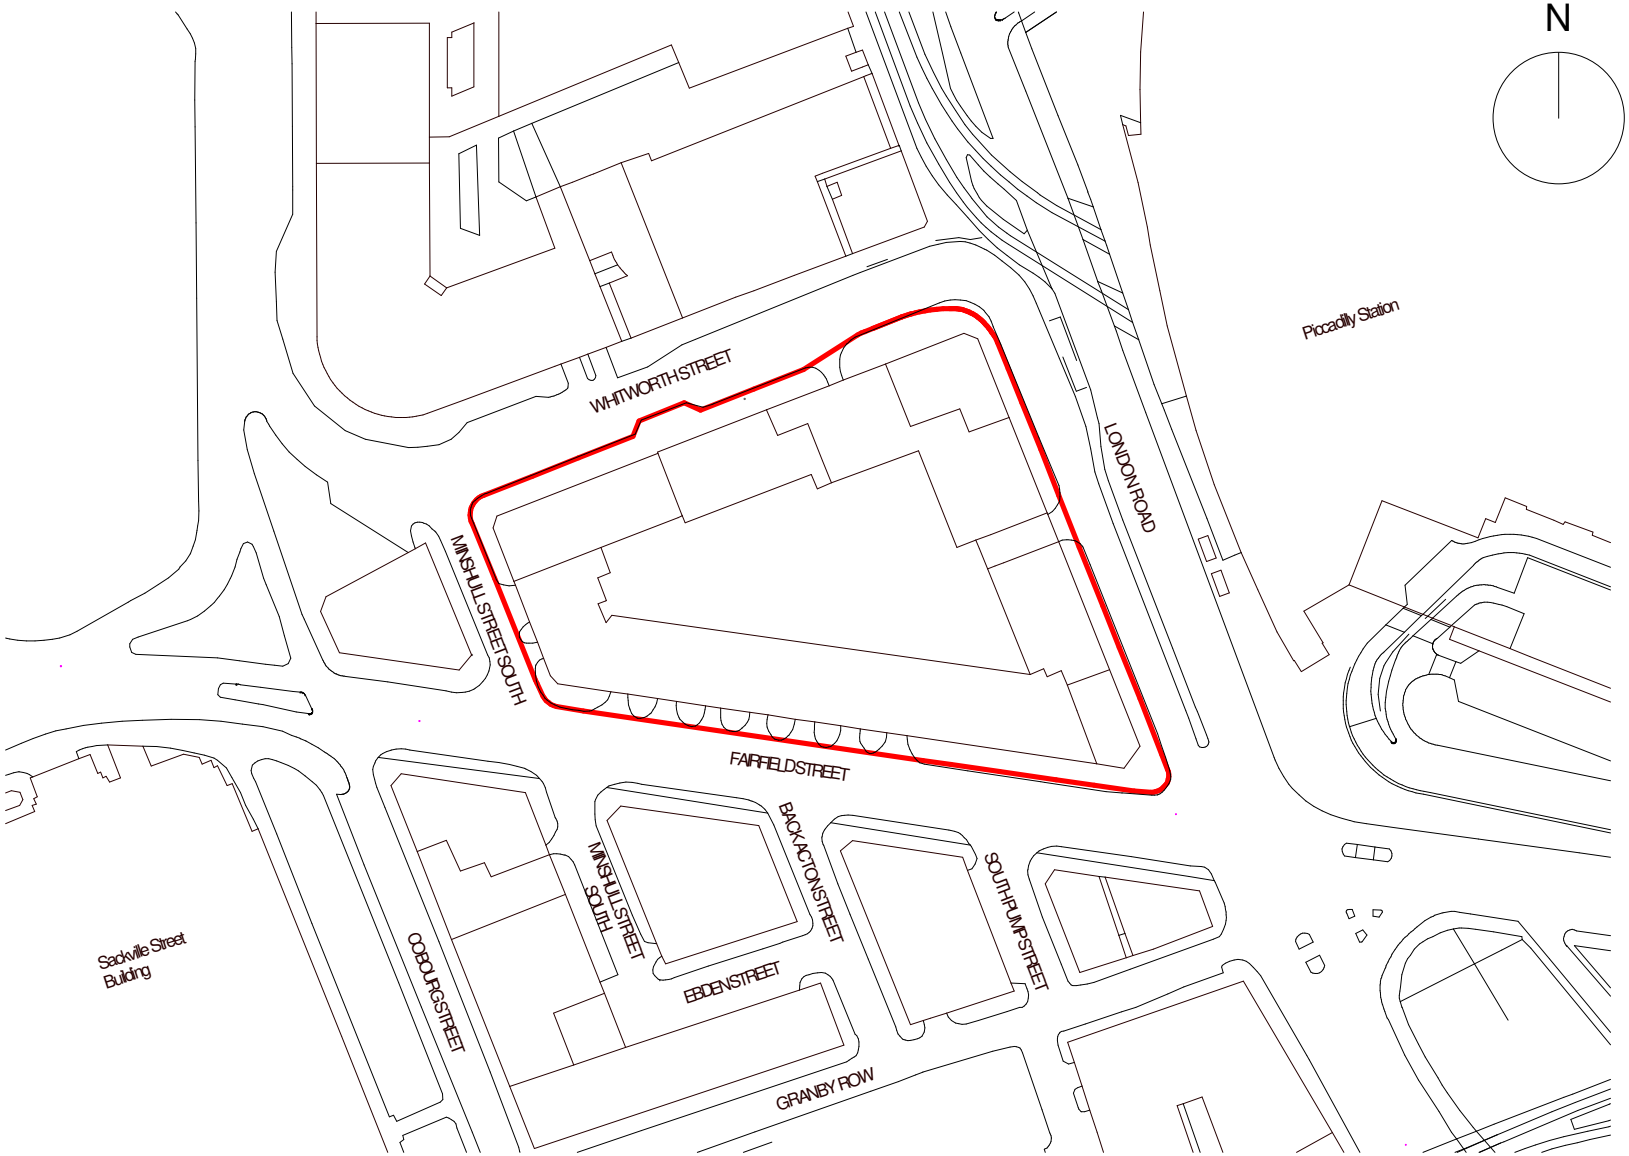


Ordnance Survey, (c) Crown Copyright 2019. All rights reserved. Licence number 100022432

1
1000

00 Location Plan Existing

1 : 1250

0 10 20 30 40 50 100m

Notes:

Drawings are based on survey data and may not accurately represent what is physically present.

Do not scale from this drawing. All dimensions are to be verified on site before proceeding with the work.

All dimensions are in millimeters unless noted otherwise.

Purcell shall be notified in writing of any discrepancies.

Key Plan
not to scale

Site Boundary

REV	DATE	DESCRIPTION
1	06/12/19	For Planning

CLIENT
Allied London

PROJECT
London Road Fire Station

JOB NUMBER
240242

PURCELL

TITLE
Location Plan

SIZE	SCALE	LAST REVISED	DRAWN	CHECKED
A4L	1 : 1250	06/12/2019 12:29:00	Author	Checker

REV **1**
SUITABILITY/REASON FOR ISSUE **S2 FOR PLANNING**

DRAWING NUMBER
240242-PUR-FS-A-1000

St James', 79 Oxford Street, Manchester, M1 6FQ

© PURCELL 2019. PURCELL ® IS THE TRADING NAME OF PURCELL ARCHITECTURE LTD.