DRAWING KEY

TO BE READ IN CONJUNCTION WITH SCHEDULE OF WORKS FOR STRIP OUT

Partitions and internal/external structures to be removed (including glass, drylining, brick and blockwork)

Floor finishes to be removed

Fixtures and fittings to be removed

Note:
Partition and internal layouts are based on measured survey and should be verified on site.

Redundant services have been removed as part of a separate strip out contract

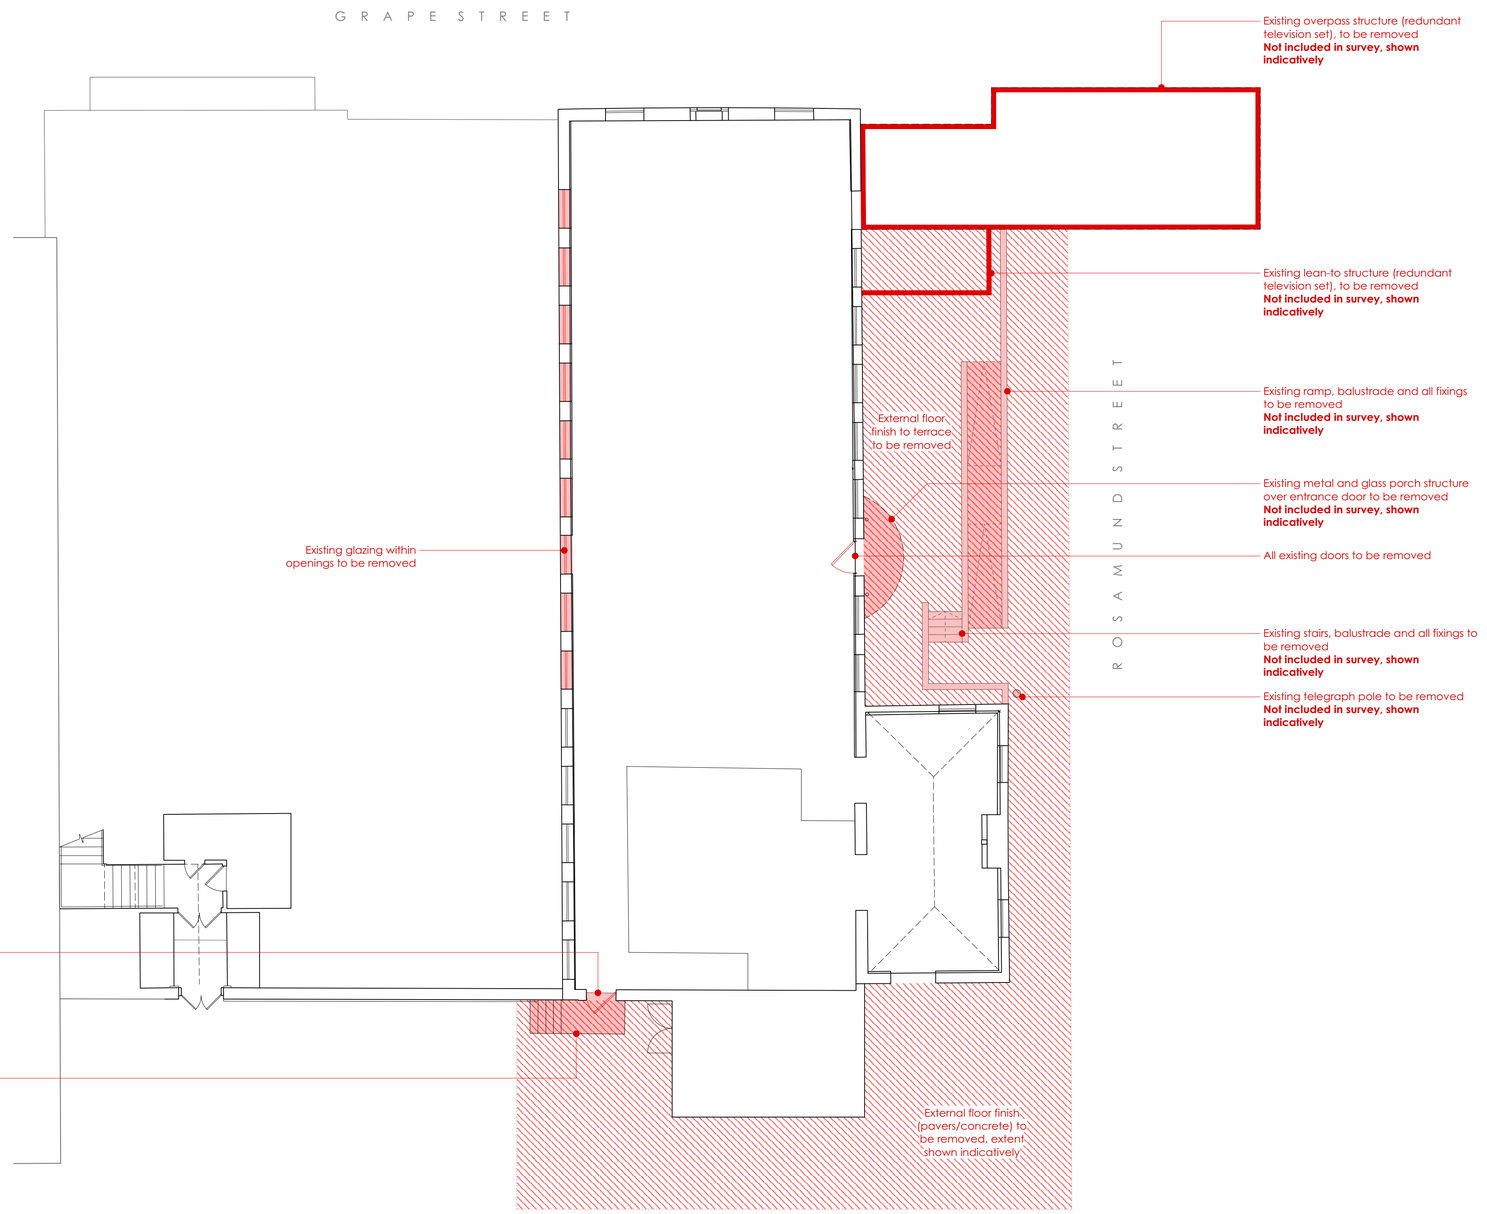

0 5 10 M

DRAWING *DEMOLITION*
First Floor Demolition Plan

SCALE *1:100 @ A1*
1:200 @ A3

PROJECT NUMBER *20-011*

DATE *April 2020*

DRAWING STATUS *Tender*

DWG No. *BB_DE-01*

REVISION *T1*

PROJECT
Bonded Brewing Co.

DRAFT
TENDER

STATUS	REVISION	DATE	
T1	*Tender Issue*	*21/04/20*	

General Notes:

All dimensions to be checked on site prior to commencement of any works, and/or preparation of any shop drawings.

Sizes of and dimensions to any structural elements are indicative only. See structural engineers drawings for actual sizes / dimensions.

Sizes of and dimensions to any service elements are indicative only. See service engineers drawings for actual sizes and dimensions.

This drawing to be read in conjunction with all other Architect's drawings, specifications and other Consultants' information.

All proprietary systems shown on this drawing are to be installed strictly in accordance with the Manufacturers/Suppliers recommended details.

Any discrepancies between information shown on this drawing and any other contract information or manufacturers/suppliers recommendations is to be brought to the attention of the Architect.

DO NOT SCALE FROM THIS DRAWING.