
Notes

Jennings Design Associates take no responsibility for any dimensions obtained by scaling from this drawing. If no dimension is shown the recipient must ascertain the dimension specifically from the Architect or by site measurement. Supplying this drawing in digital form is solely for convenience and no reliance may be placed on digital data. All data must be checked against hard copy. Dimensions must be checked on site. Any discrepancies must be reported to the Architect immediately. This drawing is copyright of Jennings Design Associates

N

Development Area

Ownership Area

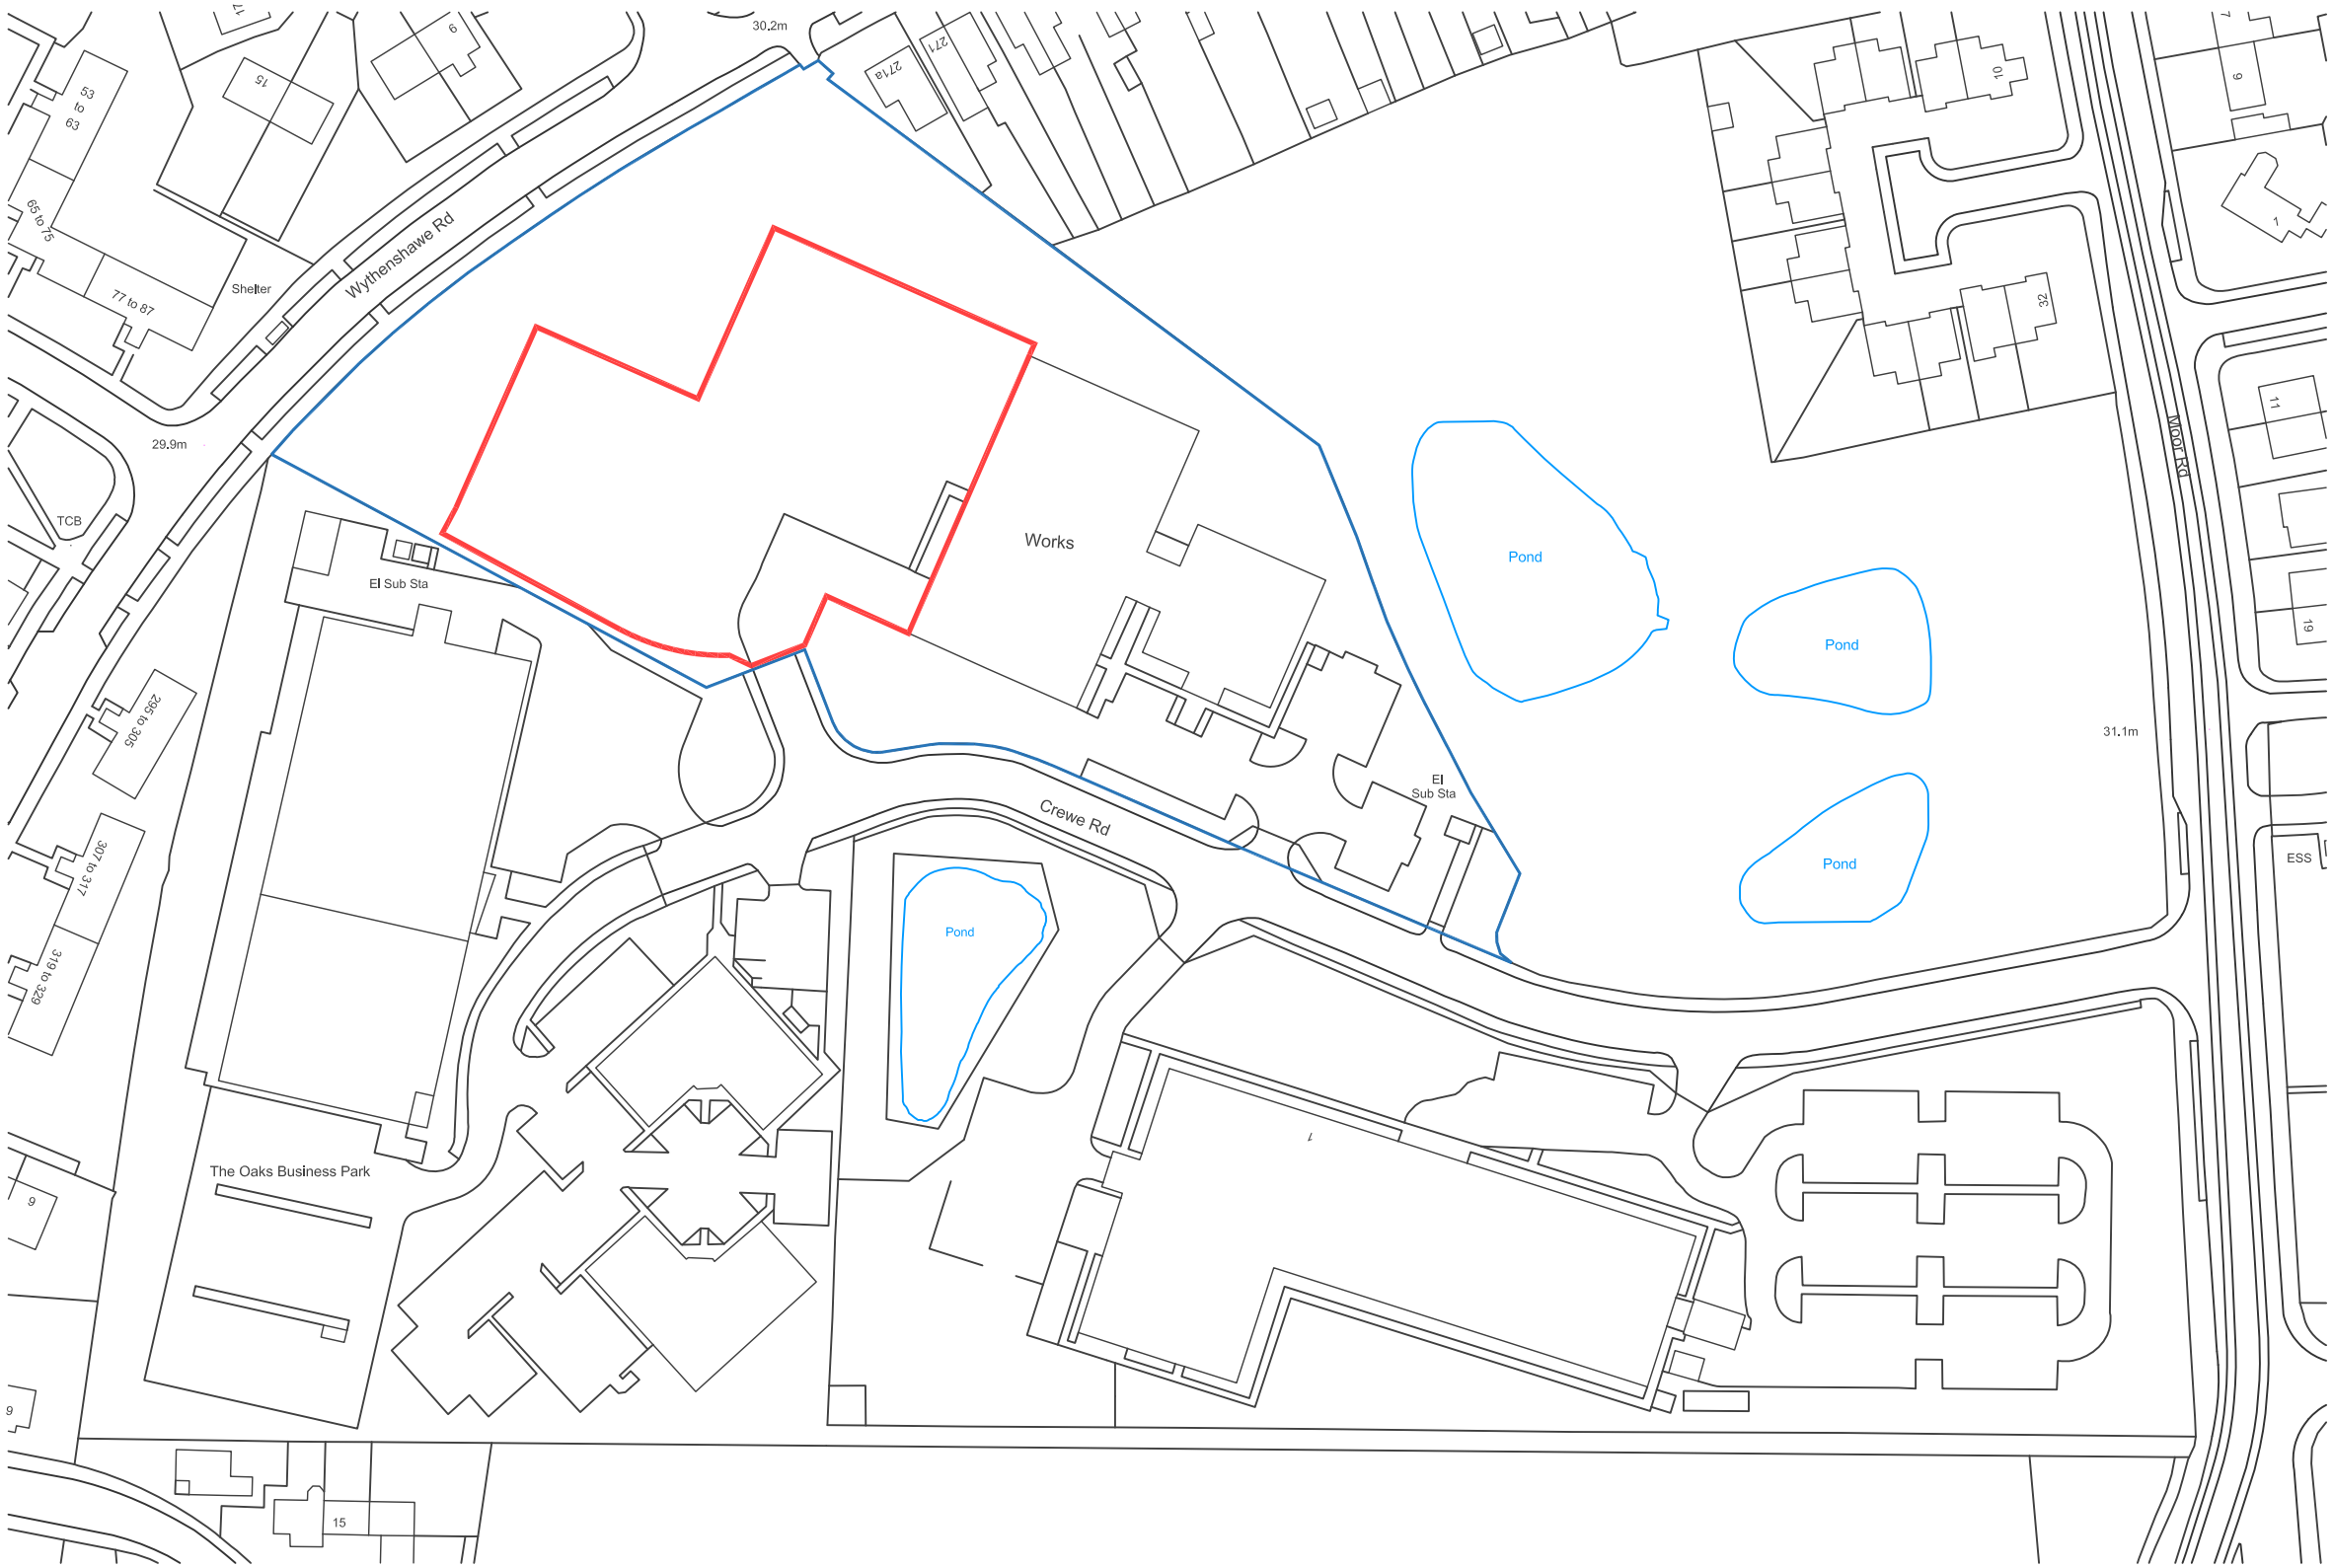

Ordnance Survey, (c) Crown Copyright 2019. All rights reserved. Licence number 100022432

Site Location Plan 1:1250

Rev	Description	Date	By
A	Development area & ownership boundary amended	24.10.19	CM

jda architects
Info@jda-architects.com
www.jda-architects.com
manchester: 0161 336 5011
liverpool: 0151 665 0112

Client: Holigic

Project: Crew Road, Wythenshawe

Project Status: P - Preliminary

Scale:	@ original size	Date:	Drawn by:	Checked By:
1:1250	A3	28.08.19	DH	BJ

Project Number	Drawing Number		
1108	A	DR	000

Description	Rev
Location Plan	A

0 10m 20m

Scale 1:1250

Z:\1108 - Crewe Road, Wythenshawe\Drawings\Live\plots\1108_A_DR_000 Location Plan.dwg