

P1 HOTELS

WIP ELEVATION AND FACADE STUDIES

Date: 24/04/2020

MANCHESTER AIRPORT



ELEVATION STUDIES


MATERIALS



(A) Equitone Linea Fibre Cement Rainscreen Cladding
10mm flat panel, Textured, Marley
Colour: Mid Grey, (Pebble)
Secret fixing on Ground and First floors, exposed fixings above with austenitic stainless steel fasteners.



(B) Equitone Natura Fibre Cement Rainscreen Cladding
10mm flat panel, Smooth, Marley
Colour: Dark Grey, (Obsidian)
Secret fixing on Ground and First floors, exposed fixings above with austenitic stainless steel fasteners.

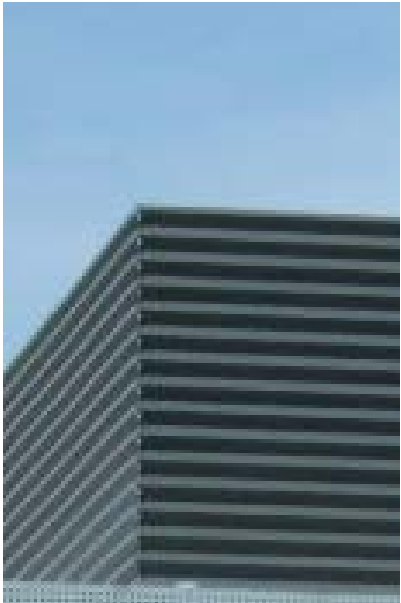

(G) Dark Grey Louvered Panel in Curtain Walling



(F) Aluminium Louvres Powder Coated RAL 7021
To roof plant screen Holiday Inn and Ibis Hotel

(F) Galanised Steel Louvres Powder Coated RAL 7021
To service area enclosure



(H) External Masonry
Dark grey facing brick with colour-matched mortar
Bricks: To BS EN771-1
Brick Type: BLA01MBH Black Mixture
Colour: Basalt Black, mortar colour to match to brickwork.

Located at North, East and West Elevations of Holiday Inn at plinth level as facing to concrete retaining wall



(D) Curtain Walling System
Colour: external RAL 7021 matt (Black Grey), Internal : white
Glazing Type 1 - Typical Guestroom Clear Glazing (L01-06)
Glazing Type 2 - Typical Guestroom Look-a-like Glazing (L01-06).
Glazing Type 3 - F & B/Reception/ Meeting Room/BOH Space Glazing (GF level),
External Terrace (level 06). Crew Lounge/Gym (L07).
Material: Aluminium, powder coating finish,
Type: Stick system Pressure equalised Zone drained

(C) Anodised Aluminium Rainscreen Cladding - Optima FC Secret Fix
(J) Pale Gold Canopy Flashing
(K) Pale gold Anodised Aluminium Extruded Fins
Colour: Anodised Pale Umber, Rainscreen cladding system, drained and back ventilated,
3mm anodised aluminium panel of pale umber finish colour,
vertical aluminium extruded fins adjoining aluminium cladding PPC colour and finish to match adjacent cladding,
Canopy flashing in aluminium colour and finish to match aluminium rainscreen.



ELEVATION STUDIES | HOLIDAY INN

AREAS OF STUDY



WEST ELEVATION



EAST ELEVATION

ELEVATION STUDIES | HOLIDAY INN & IBIS BUDGET

AREAS OF STUDY

- A Mid Grey Fibre Cement Textured Rainscreen Cladding with Secret Fixings
- B Dark Grey Fibre Cement Smooth Rainscreen Cladding with Secret Fixings
- C Pale Gold Anodised Aluminium Rainscreen Cladding
- D Curtain Walling Glazing with Dark Grey Framing
- E Curtain Walling Look-a-like Glazing (Back painted glass to match frame)
- F Louvered Metal Plant Screen in Mid Grey
- G Dark Grey Louvered Panel in Curtain Walling
- H Dark Grey Facing Brick with Colour-matched Mortar
- J Pale Gold Canopy Flashing
- K Pale Gold Anodised Aluminium Extruded Fins
- L Dark Timber Screening with Pale Gold Detailing

HOLIDAY INN
NORTH ELEVATION



NORTH ELEVATION


HOLIDAY INN
SOUTH ELEVATION




SOUTH ELEVATION

ELEVATION STUDIES | IBIS BUDGET

AREAS OF STUDY

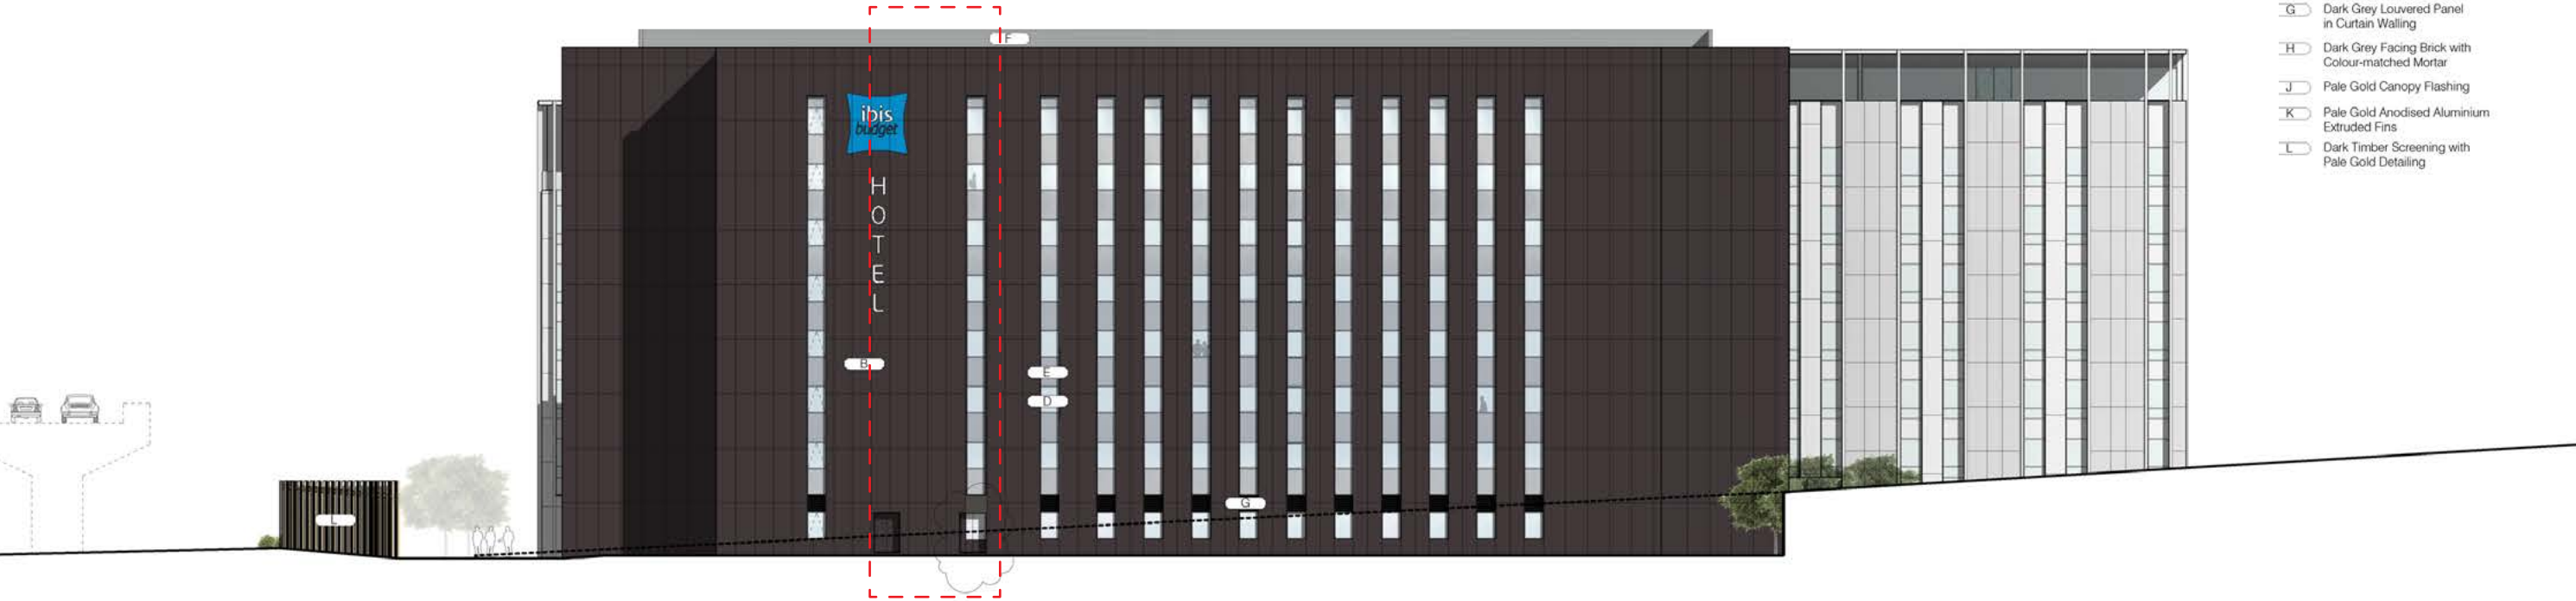

EAST ELEVATION

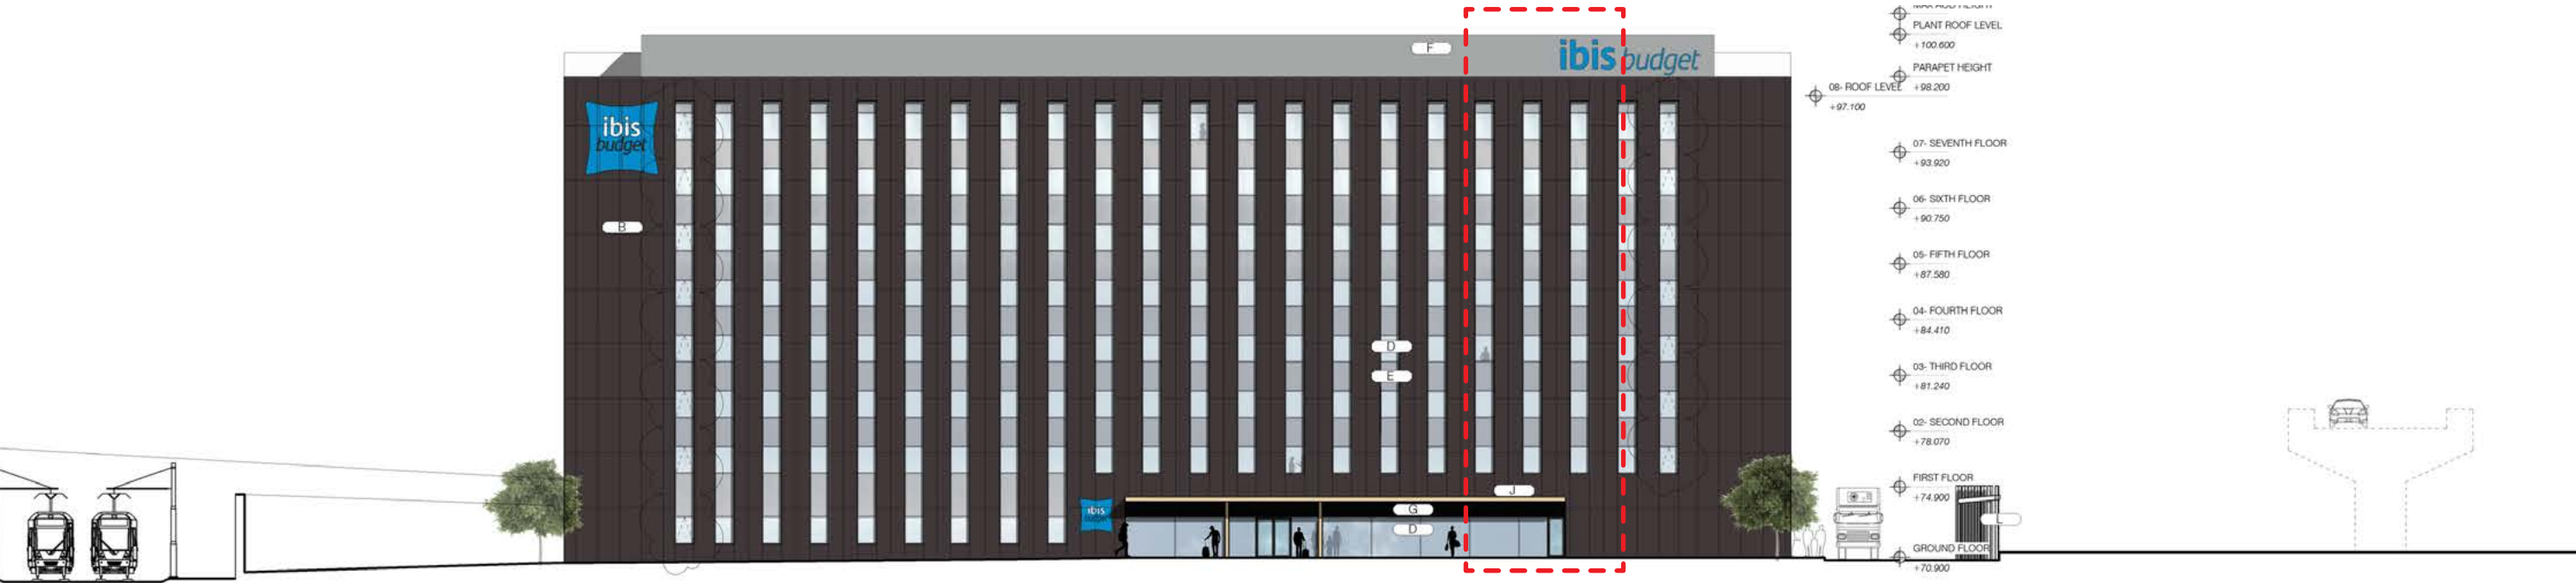


Plot P1- Ibis Budget- West Elevation


WEST ELEVATION

ELEVATION STUDIES

HOLIDAY INN WEST ELEVATION

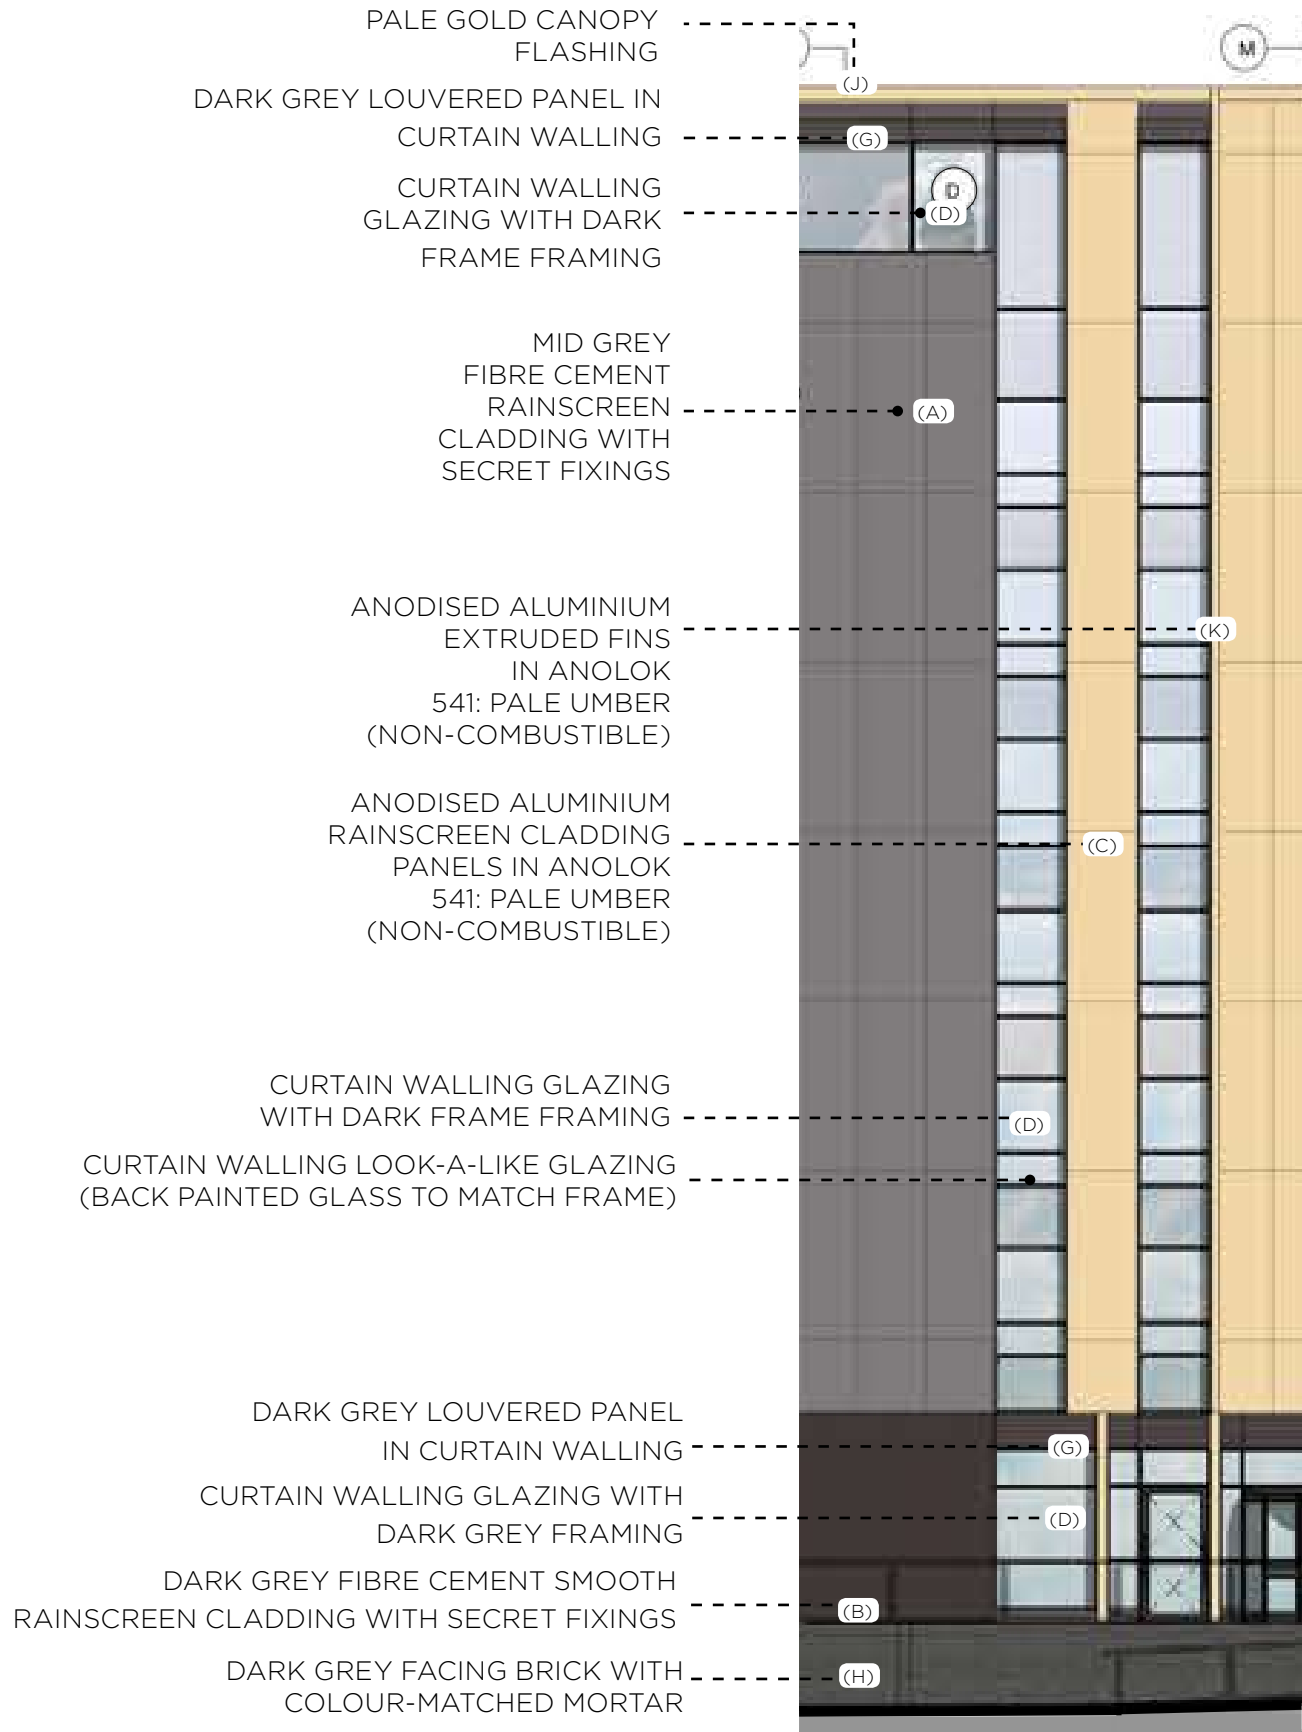

HOLIDAY INN S SOUTH ELEVATION

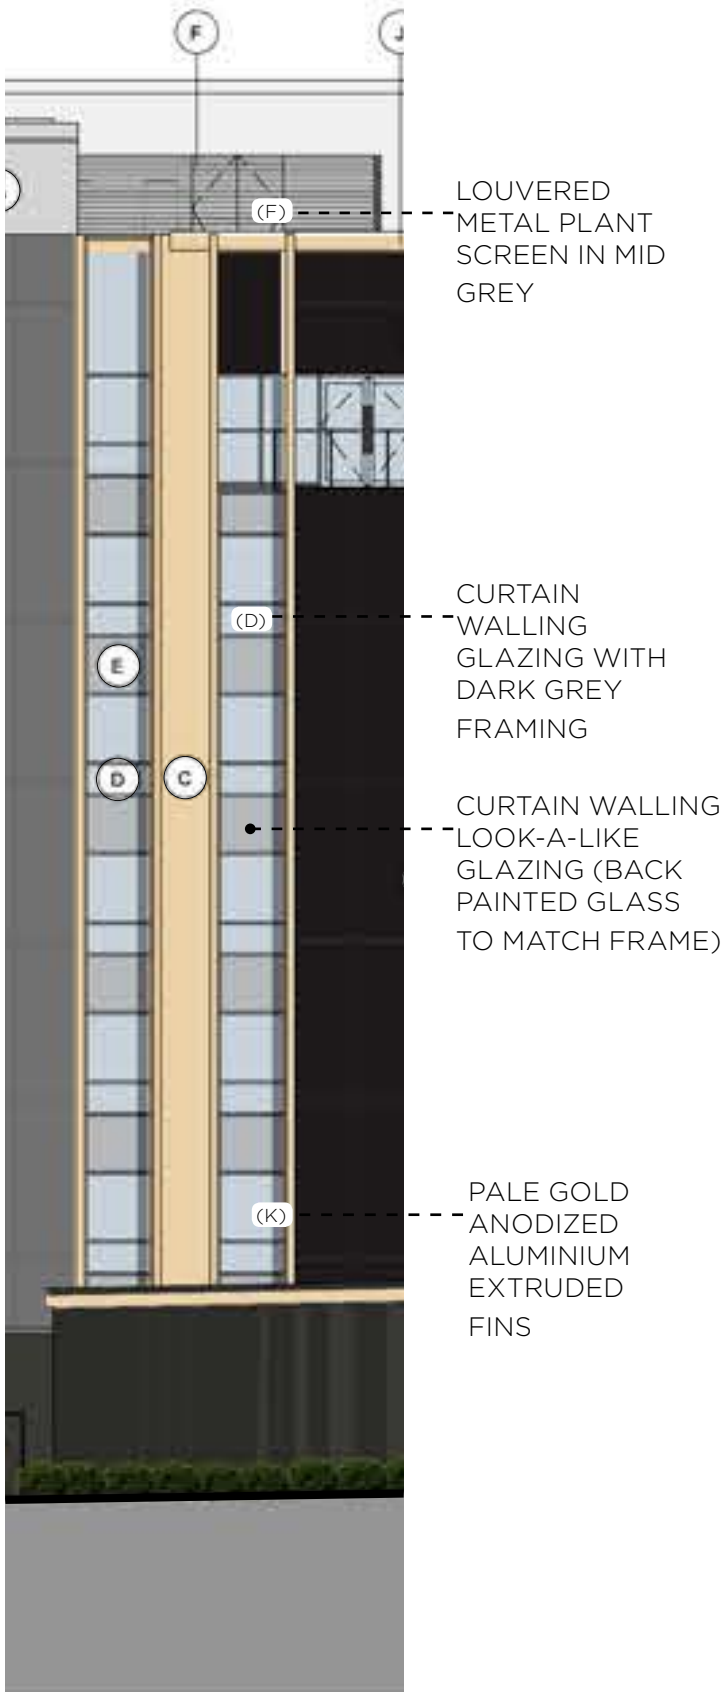

MATERIALS



(A) Equitone Linea Fibre Cement Rainscreen Cladding
10mm flat panel, Textured, Marley Colour: Mid Grey, (Pebble)
Secret fixing on Ground and First floors, exposed fixings above with austenitic stainless steel fasteners.



(B) Equitone Natura Fibre Cement Rainscreen Cladding
10mm flat panel, Smooth, Marley Colour: Dark Grey, (Obsidian)
Secret fixing on Ground and First floors, exposed fixings above with austenitic stainless steel fasteners.



(H) External Masonry
Dark grey facing brick with colour-matched mortar
Bricks: To BS EN771-1 Brick Type: BLA01MBH Black Mixture
Colour: Basalt Black, mortar colour to match to brickwork.
Located at North, East and West Elevations of Holiday Inn at plinth level as facing to concrete



(D) Curtain Walling System
Colour: external RAL 7021 matt (Black Grey), Internal : white
Glazing Type 1 - Typical Guestroom Clear Glazing (L01-06)
Glazing Type 2 - Typical Guestroom Look-a-like Glazing (L01-06).
Glazing Type 3 - F & B/Reception/ Meeting Room/BOH Space Glazing (GF level), External Terrace (level 06). Crew Lounge/Gym (L07).
Material: Aluminium, powder coating finish, Type: Stick system Pressure equalised Zone drained



(G) Dark Grey Louvered Panel in Curtain Walling
(F) Aluminium Louvres Powder Coated RAL 7021
To roof plant screen Holiday Inn and Ibis Hotel


(F) Galanised Steel Louvres Powder Coated RAL 7021
To service area enclosure




(C) Anodised Aluminium Rainscreen Cladding - Optima FC Secret Fix
(J) Pale Gold Canopy Flashing
(K) Pale gold Anodised Aluminium Extruded Fins
Colour: Anodised Pale UMBER, Rainscreen cladding system, drained and back ventilated, 3mm anodised aluminium panel of pale umber finish colour, vertical aluminium extruded fins adjoining aluminium cladding PPC colour and finish to match adjacent cladding, Canopy flashing in aluminium colour and finish to match aluminium rainscreen.

ELEVATION STUDIES

HOLIDAY INN EAST ELEVATION

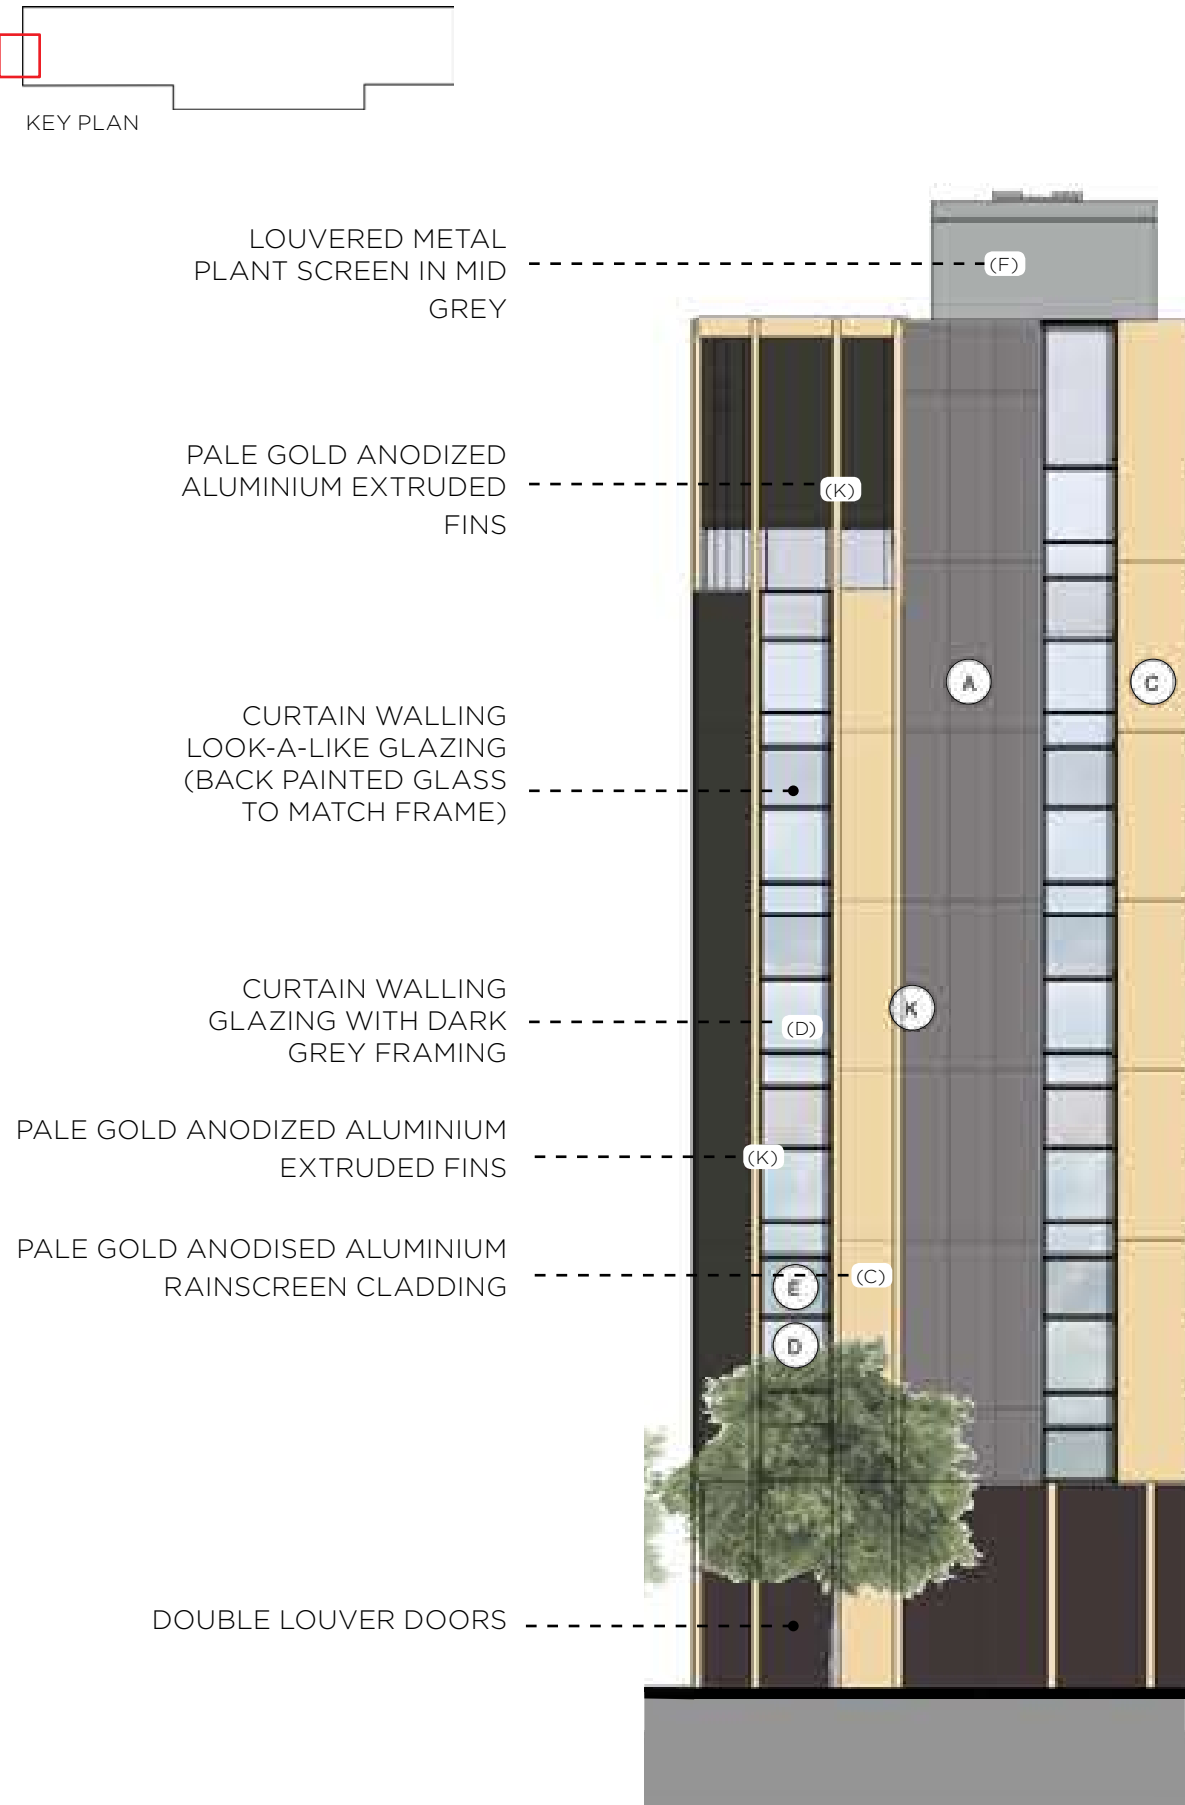

HOLIDAY INN NORTH ELEVATION

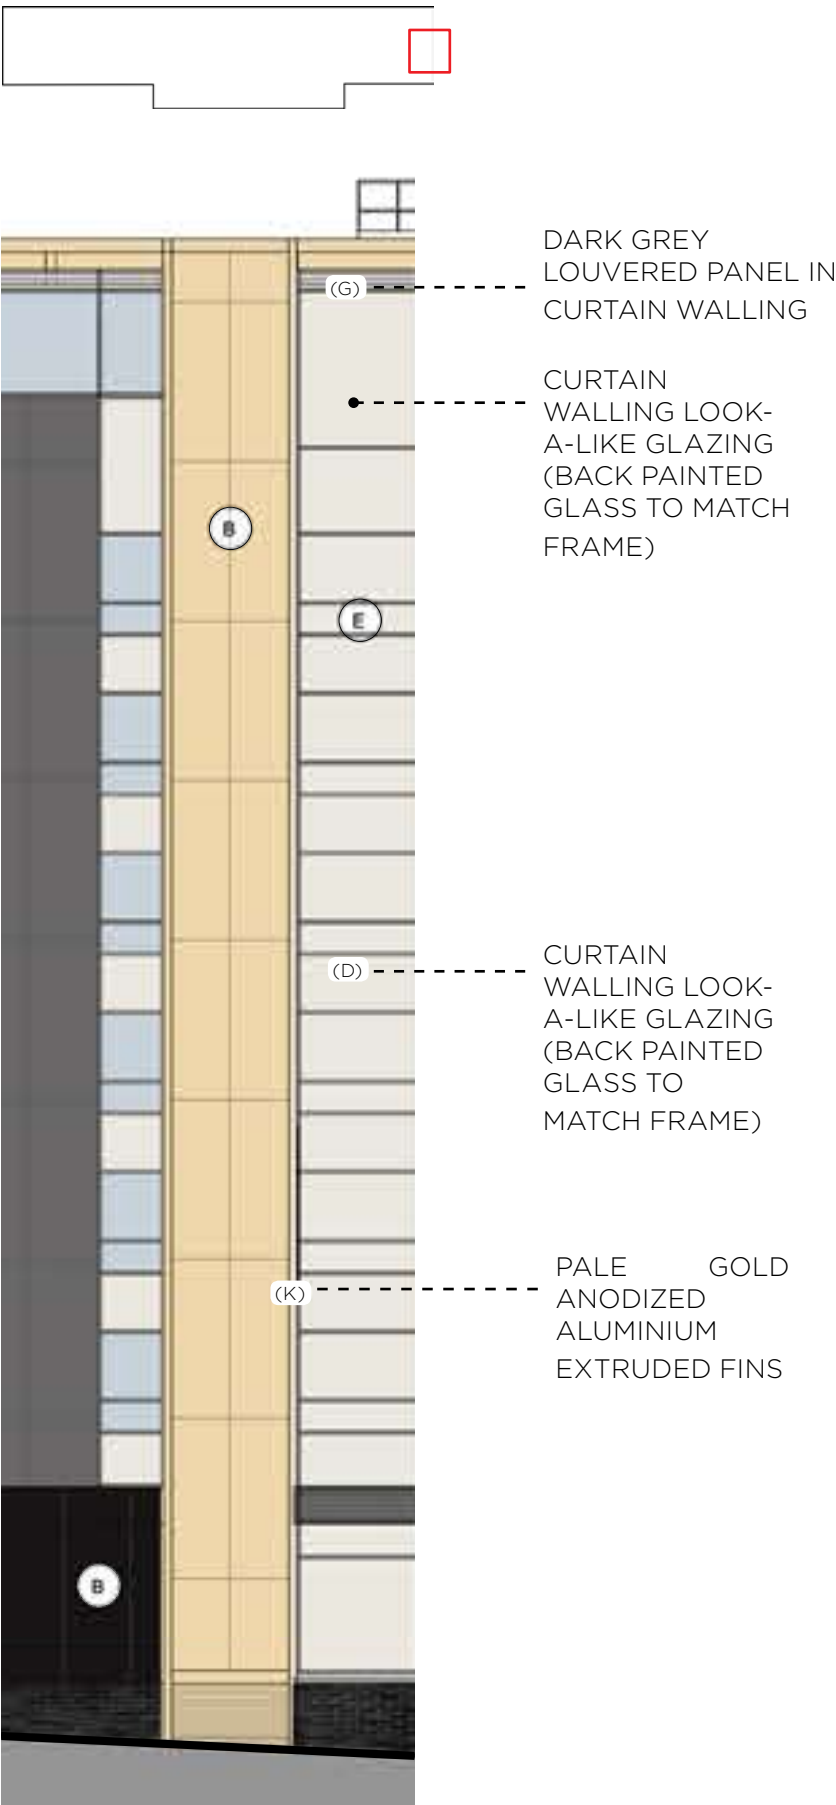

MATERIALS



(A) Equitone Linea Fibre Cement Rainscreen Cladding
10mm flat panel, Textured, Marley Colour: Mid Grey, (Pebble)
Secret fixing on Ground and First floors, exposed fixings above with austenitic stainless steel fasteners.



(B) Equitone Natura Fibre Cement Rainscreen Cladding
10mm flat panel, Smooth, Marley Colour: Dark Grey, (Obsidian)
Secret fixing on Ground and First floors, exposed fixings above with austenitic stainless steel fasteners.




(H) External Masonry
Dark grey facing brick with colour-matched mortar
Bricks: To BS EN771-1 Brick Type: BLA01MBH Black Mixture
Colour: Basalt Black, mortar colour to match to brickwork.
Located at North, East and West Elevations of Holiday Inn at plinth level as facing to concrete




(D) Curtain Walling System
Colour: external RAL 7021 matt (Black Grey), Internal : white
Glazing Type 1 - Typical Guestroom Clear Glazing (L01-06)
Glazing Type 2 - Typical Guestroom Look-a-like Glazing (L01-06).
Glazing Type 3 - F & B/Reception/ Meeting Room/BOH Space Glazing (GF level), External Terrace (level 06). Crew Lounge/Gym (L07).
Material: Aluminium, powder coating finish,
Type: Stick system Pressure equalised Zone drained



(G) Dark Grey Louvered Panel in Curtain Walling

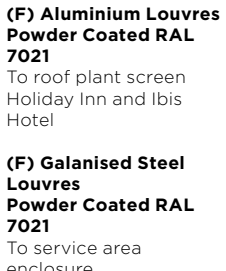

(F) Aluminium Louvres Powder Coated RAL 7021
To roof plant screen Holiday Inn and Ibis Hotel

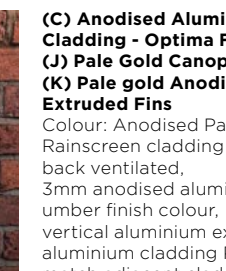

(F) Galanised Steel Louvres Powder Coated RAL 7021
To service area enclosure



(C) Anodised Aluminium Rainscreen Cladding - Optima FC Secret Fix




(J) Pale Gold Canopy Flashing




(K) Pale gold Anodised Aluminium Extruded Fins
Colour: Anodised Pale Umber, Rainscreen cladding system, drained and back ventilated, 3mm anodised aluminium panel of pale umber finish colour, vertical aluminium extruded fins adjoining aluminium cladding PPC colour and finish to match adjacent cladding, Canopy flashing in aluminium colour and finish to match aluminium rainscreen.

ELEVATION STUDIES

IBIS WEST ELEVATION

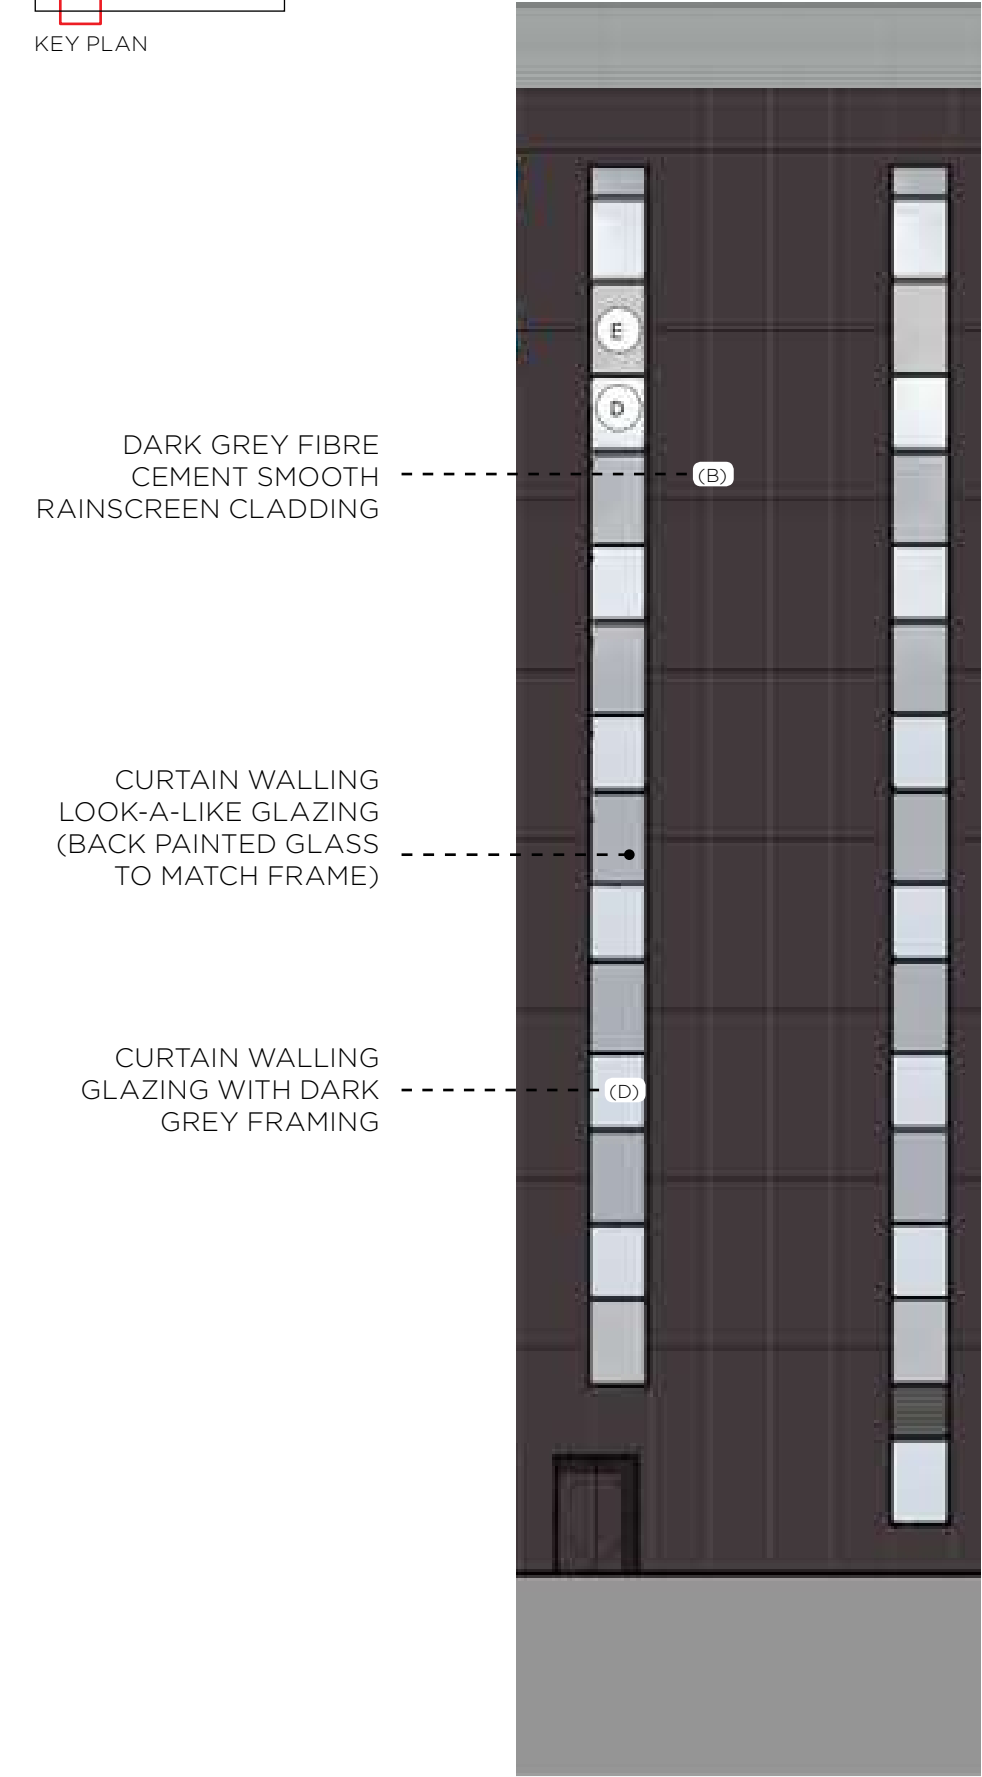

IBIS SOUTH ELEVATION

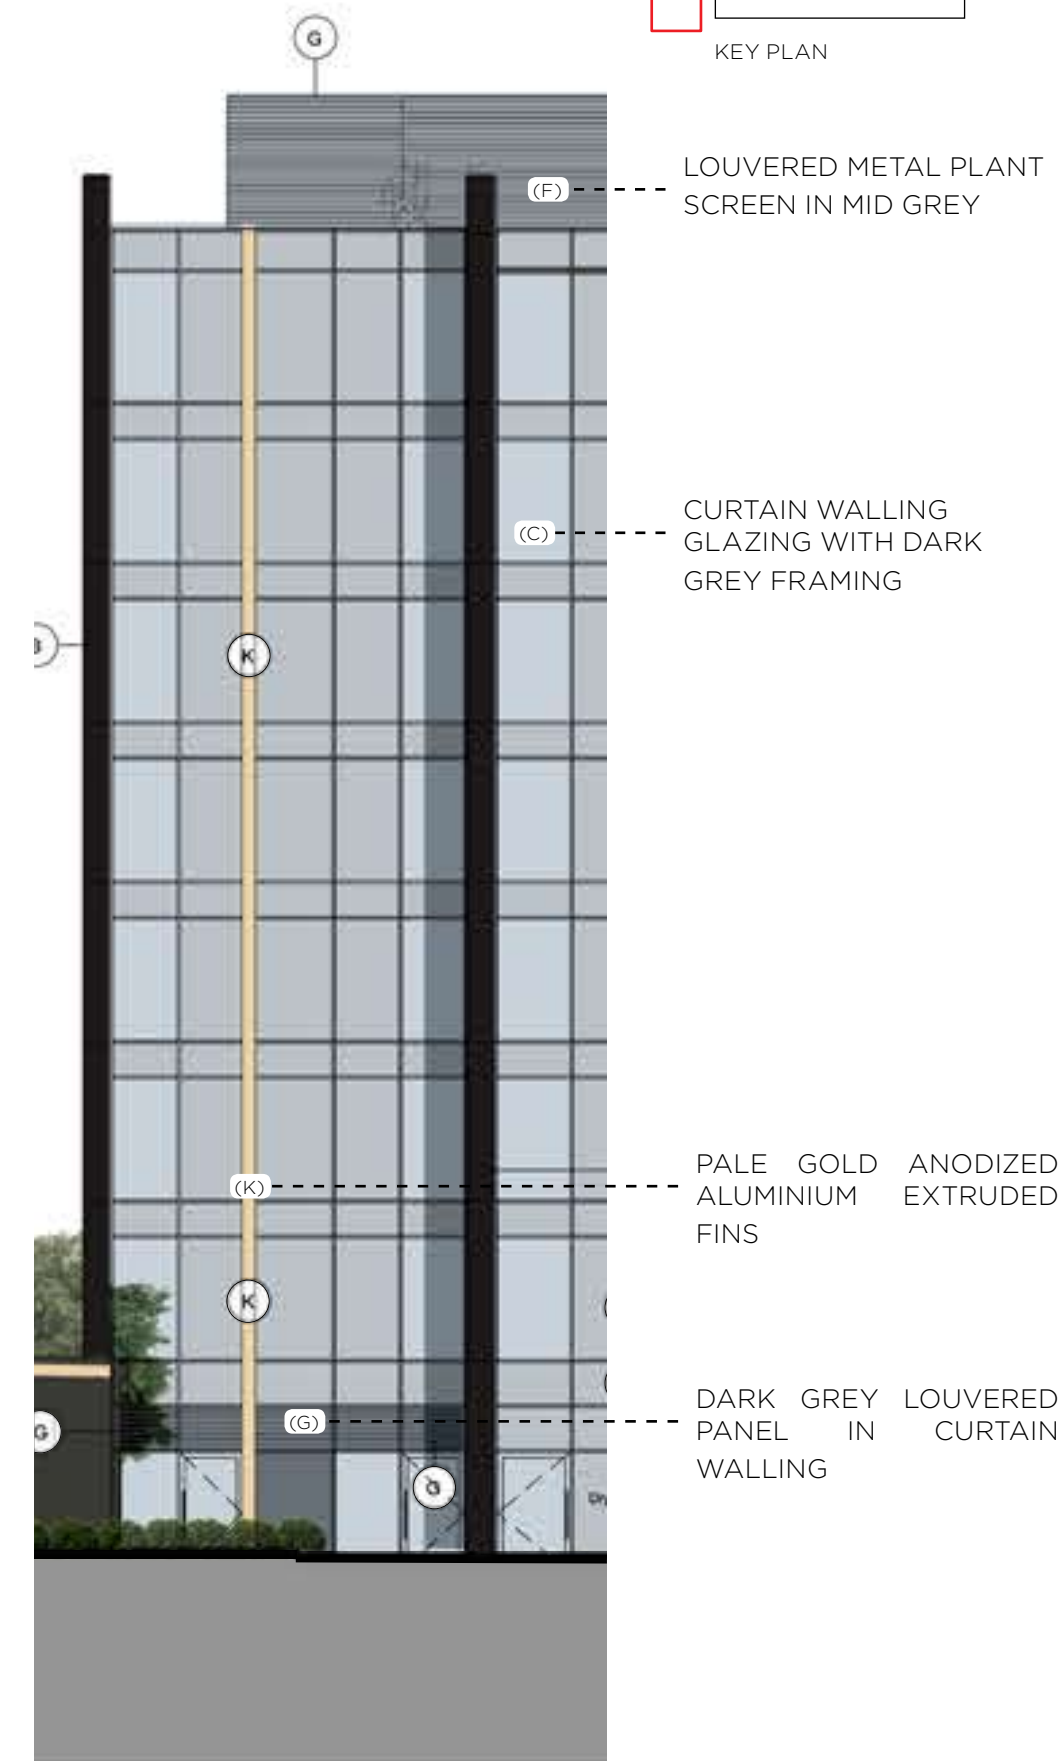

MATERIALS



(A) Equitone Linea Fibre Cement Rainscreen Cladding

10mm flat panel, Textured, Marley Colour: Mid Grey, (Pebble)
Secret fixing on Ground and First floors, exposed fixings above with austenitic stainless steel fasteners.

(B) Equitone Natura Fibre Cement Rainscreen Cladding

10mm flat panel, Smooth, Marley Colour: Dark Grey, (Obsidian)
Secret fixing on Ground and First floors, exposed fixings above with austenitic stainless steel fasteners.

(H) External Masonry
Dark grey facing brick with colour-matched mortar
Bricks: To BS EN771-1 Brick Type: BLA01MBH Black Mixture
Colour: Basalt Black, mortar colour to match to brickwork.

Located at North, East and West Elevations of Holiday Inn at plinth level as facing to concrete



(D) Curtain Walling System

Colour: external RAL 7021 matt (Black Grey), Internal : white
Glazing Type 1 - Typical Guestroom Clear Glazing (L01-06)
Glazing Type 2 - Typical Guestroom Look-a-like Glazing (L01-06).
Glazing Type 3 - F & B/Reception/Meeting Room/BOH Space Glazing (GF level), External Terrace (level 06). Crew Lounge/Gym (L07).
Material: Aluminium, powder coating finish,
Type: Stick system Pressure equalised Zone drained




(G) Dark Grey Louvered Panel in Curtain Walling

(F) Aluminium Louvres Powder Coated RAL 7021

To roof plant screen Holiday Inn and Ibis Hotel

(F) Galanised Steel Louvres Powder Coated RAL 7021

To service area enclosure

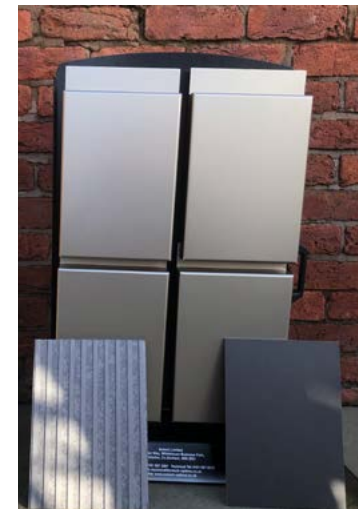

(C) Anodised Aluminium Rainscreen Cladding - Optima FC Secret Fix


(J) Pale Gold Canopy Flashing
(K) Pale gold Anodised Aluminium Extruded Fins
Colour: Anodised Pale Umber, Rainscreen cladding system, drained and back ventilated,
3mm anodised aluminium panel of pale umber finish colour,
vertical aluminium extruded fins adjoining aluminium cladding PPC colour and finish to match adjacent cladding,
Canopy flashing in aluminium colour and finish to match aluminium rainscreen.

ELEVATION STUDIES

IBIS EAST ELEVATION




KEY PLAN

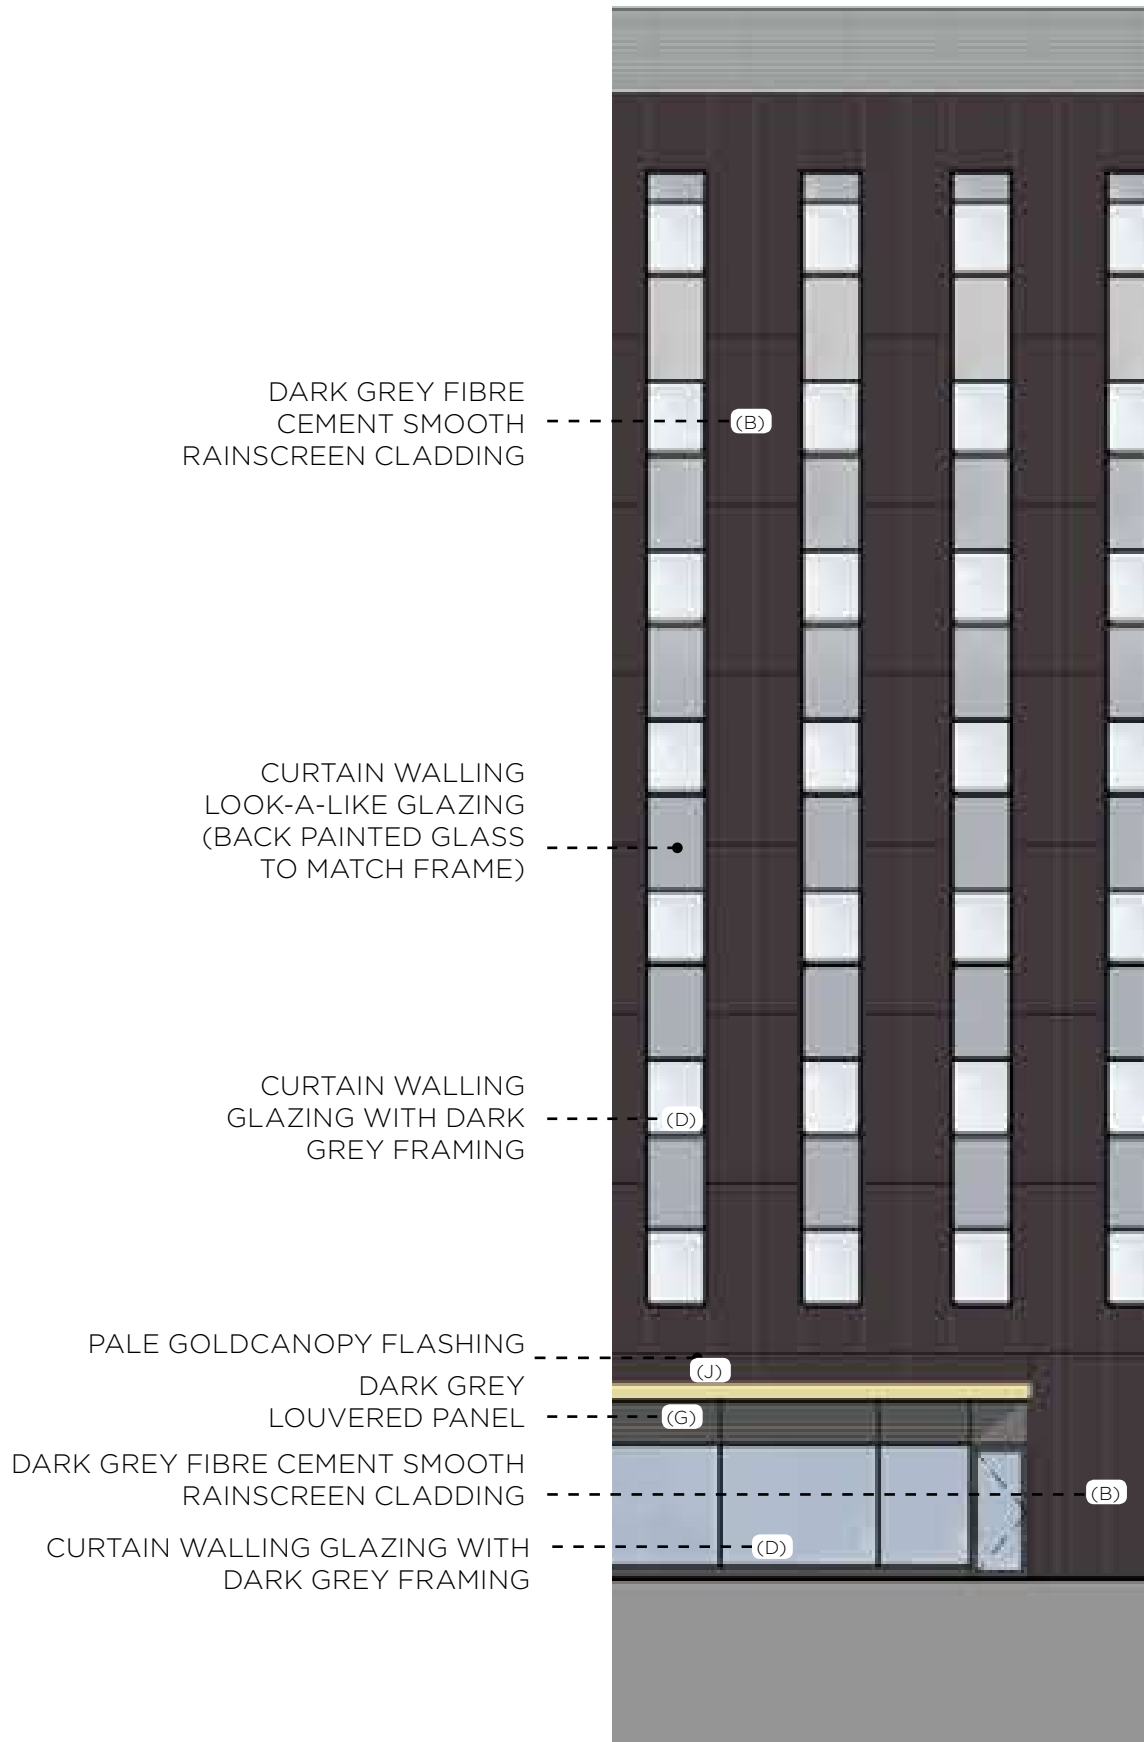

IBIS NORTH ELEVATION



KEY PLAN

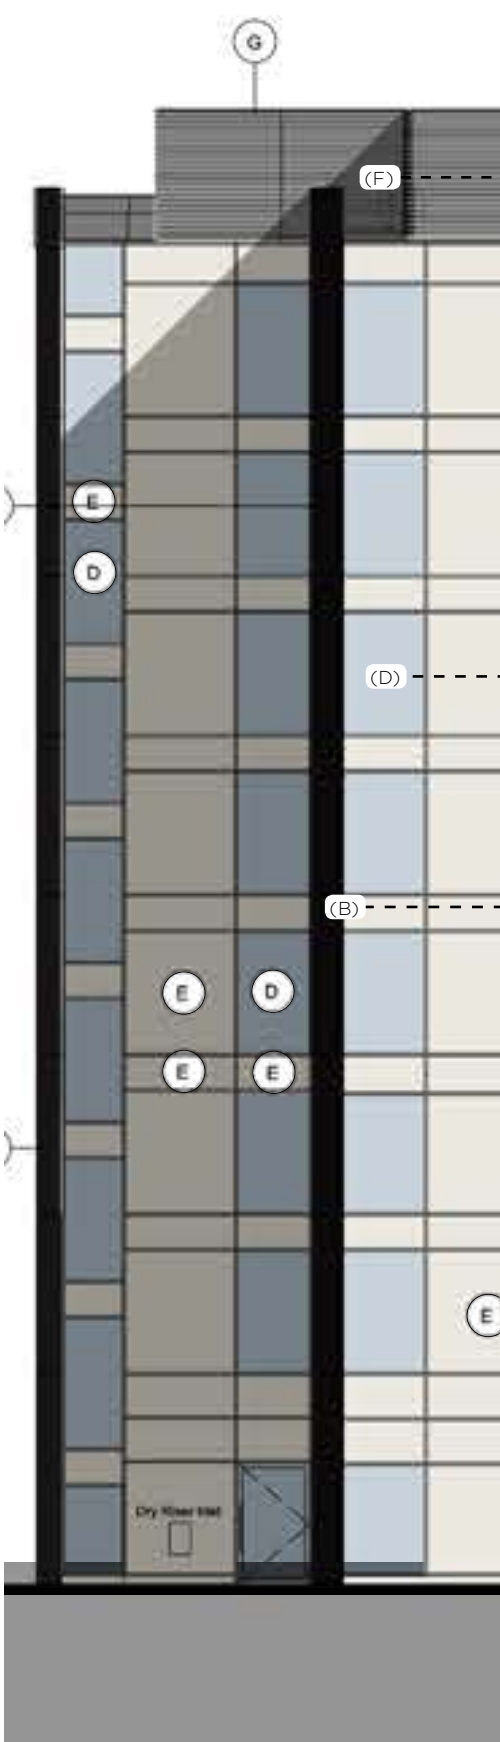

MATERIALS



(A) Equitone Linea Fibre Cement Rainscreen Cladding
10mm flat panel, Textured, Marley
Colour: Mid Grey, (Pebble)
Secret fixing on Ground and First floors, exposed fixings above with austenitic stainless steel fasteners.




(B) Equitone Natura Fibre Cement Rainscreen Cladding
10mm flat panel, Smooth, Marley
Colour: Dark Grey, (Obsidian)
Secret fixing on Ground and First floors, exposed fixings above with austenitic stainless steel fasteners.



(H) External Masonry
Dark grey facing brick with colour-matched mortar
Bricks: To BS EN771-1 Brick Type: BLA01MBH Black Mixture
Colour: Basalt Black, mortar colour to match to brickwork.
Located at North, East and West Elevations of Holiday Inn at plinth level as facing to concrete



(D) Curtain Walling System
Colour: external RAL 7021 matt (Black Grey), Internal : white
Glazing Type 1 - Typical Guestroom Clear Glazing (L01-06)
Glazing Type 2 - Typical Guestroom Look-a-like Glazing (L01-06).
Glazing Type 3 - F & B/Reception/ Meeting Room/BOH Space Glazing (GF level), External Terrace (level 06). Crew Lounge/Gym (L07).
Material: Aluminium, powder coating finish,
Type: Stick system Pressure equalised Zone drained

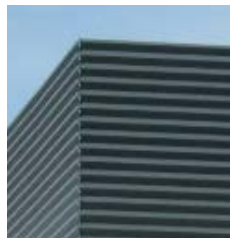

(G) Dark Grey Louvered Panel in Curtain Walling

(F) Aluminium Louvres Powder Coated RAL 7021
To roof plant screen Holiday Inn and Ibis Hotel

(F) Galanised Steel Louvres Powder Coated RAL 7021
To service area enclosure



(C) Anodised Aluminium Rainscreen Cladding - Optima FC Secret Fix
(J) Pale Gold Canopy Flashing
(K) Pale gold Anodised Aluminium Extruded Fins
Colour: Anodised Pale Umber, Rainscreen cladding system, drained and back ventilated,
3mm anodised aluminium panel of pale umber finish colour,
vertical aluminium extruded fins adjoining aluminium cladding PPC colour and finish to match adjacent cladding,
Canopy flashing in aluminium colour and finish to match aluminium rainscreen.