2 Alston Gardens, M19 1DW

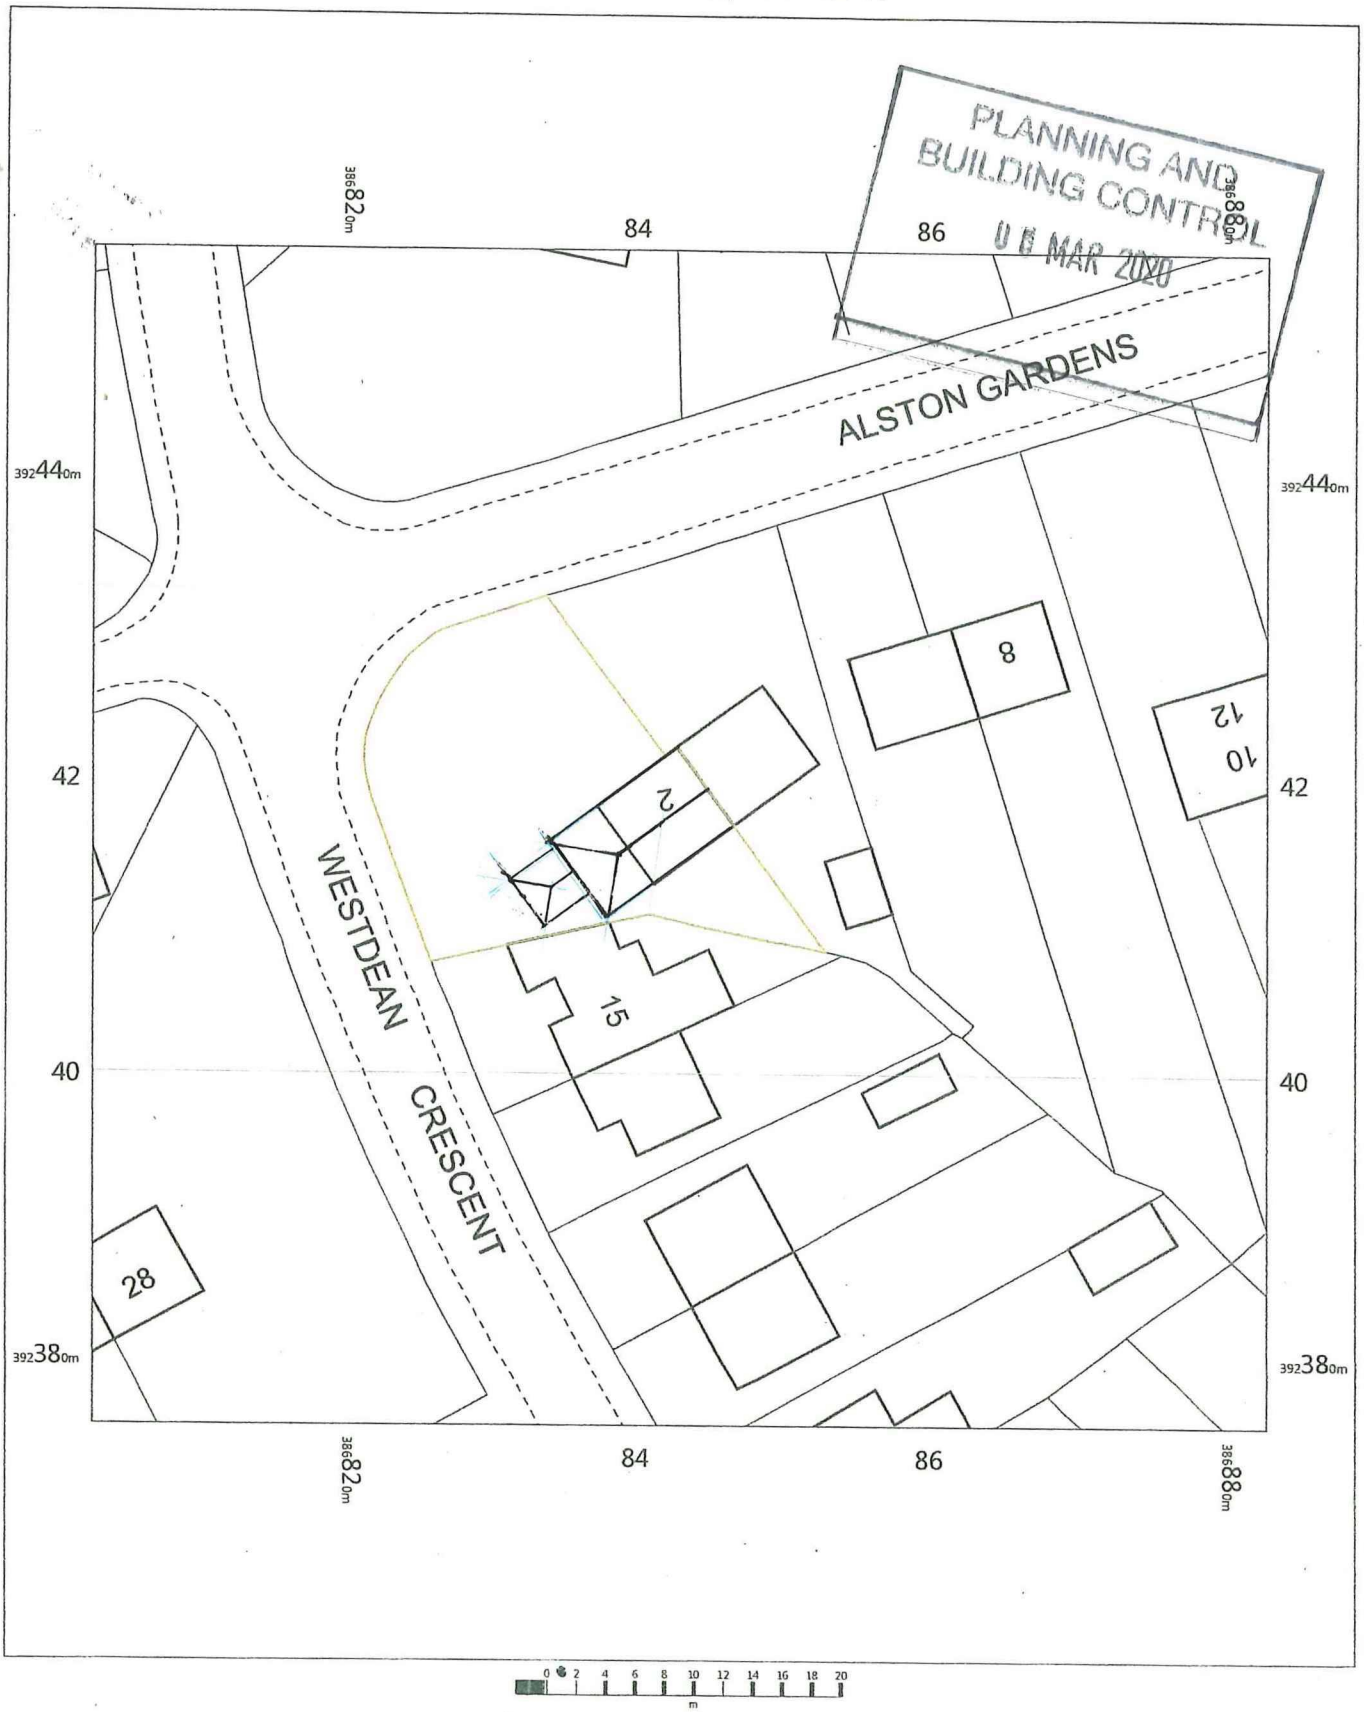

2 Alston Gardens,
Manchester,
M19 1DW

OS MasterMap 1250/2500/10000 scale
Tuesday, March 3, 2020, ID: MPMBW-00864897
www.blackwellmapping.co.uk

1:500 scale print at A4, Centre: 386843 E, 392416 N

©Crown Copyright Ordnance Survey. Licence no. 100041041

N

BLACKWELL'S MAPPING SERVICES
PERSONAL & PROFESSIONAL MAPPING
www.blackwellmapping.co.uk
TEL: 0800 151 2612
maps@blackwell.co.uk