
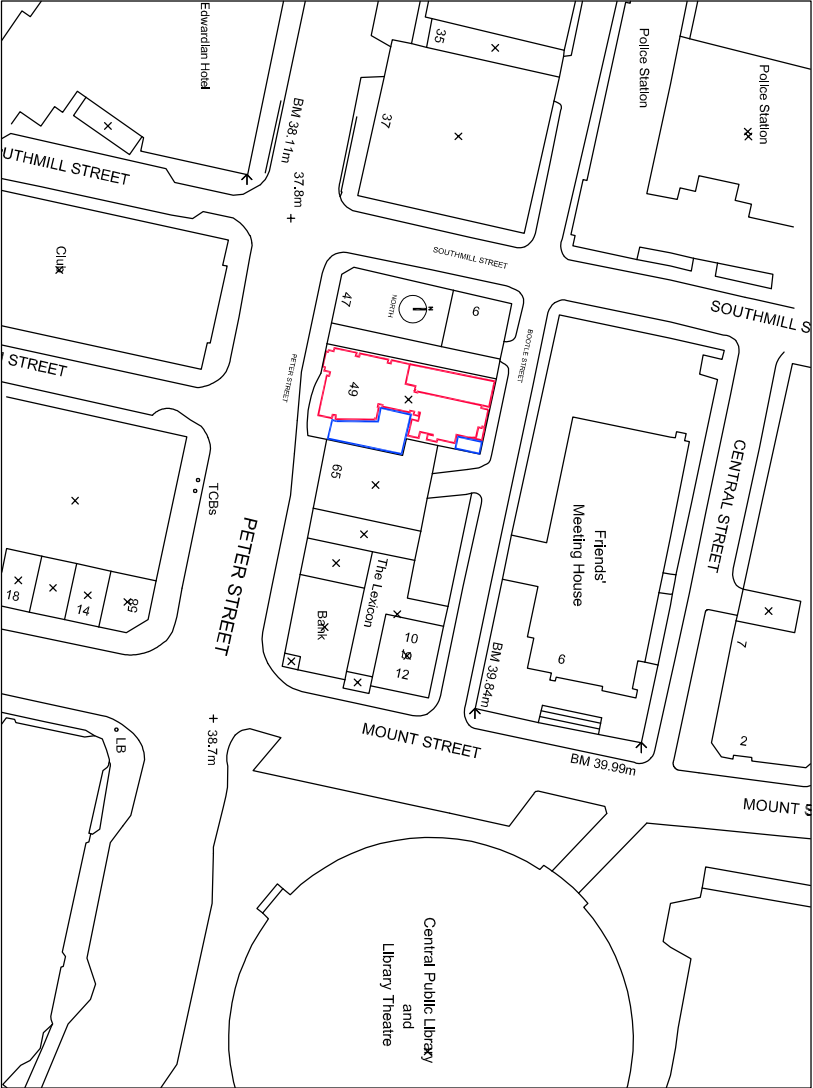


APPLICATION SITE

EDGED

RED

LAND/BUILDINGS ALSO OWNED BY APPLICANT

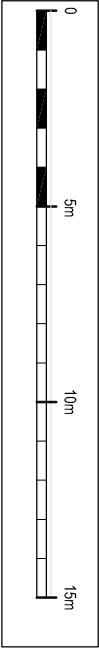

- NOTES
1. On no account may this drawing be scaled.

2. Any discrepancy to be reported to the Contract Administrator immediately

3. The Contractor must check all dimensions on site prior to placing work in hand and/or ordering any materials or work.

4. This drawing is copyright of property/sign ltd via studio_neo
It may not be reproduced, or part reproduced without the express consent of property/sign

Drawing Status

- ☐ PRELIMINARY FOR APPROVAL

☐ AGREED LAYOUT -SIGNED OFF

☒ PLANNING DRAWING

☐ BUILDING CONTROL DRAWING

☐ TENDER DRAWING

☐ CONTRACT DRAWING

☐ CONSTRUCTION DRAWING

☐ AS-BUILT DRAWING

Project

EZRA+GIL

GROUND FLOOR, 49 PETER ST.

MANCHESTER M2 3NG

Drawing Title


SITE LOCATION PLAN+
BLOCK PLAN

Scale	Date
1:1250, 1:500 @ A3	20.11.18.
Drawing No.	Revision
2271/L1-01	

Rev.	Date	Description
-	00.00.18.	.

studio_neo

Architects

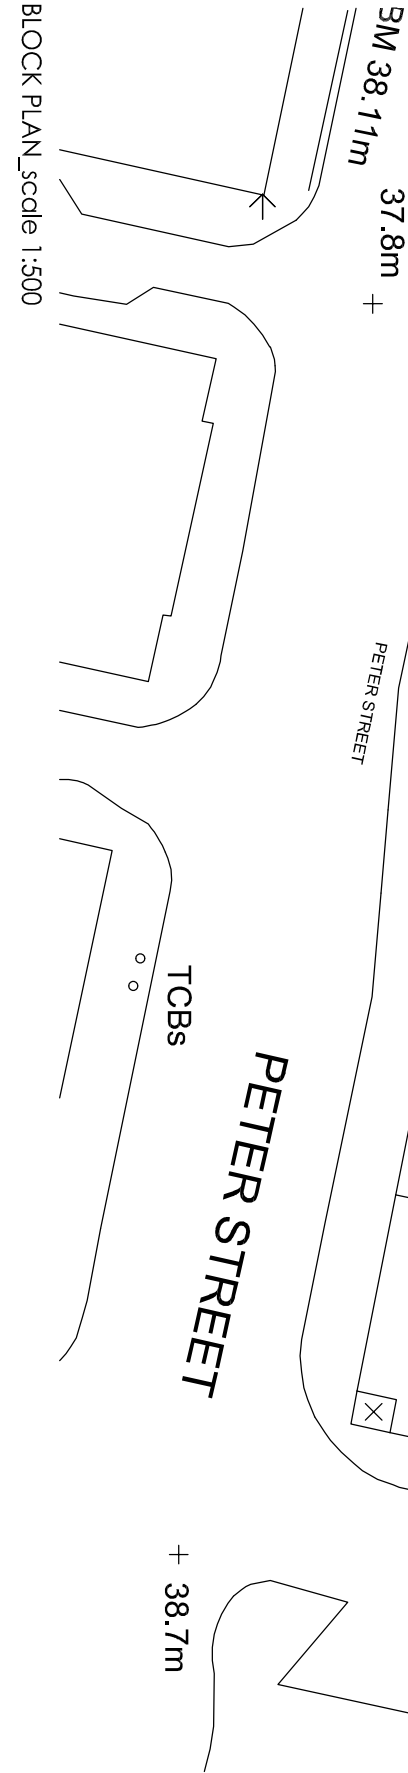

BLOCK PLAN_scale 1:500