JOB TITLE:
40 CLARENDON ROAD WEST
CHORLTON

DRAWING TITLE:
ROOF PLAN EXISTING

PLANNING

SCALE: **1 : 50**
DRAWING SHEET SIZE: **A3**
JOB CODE: **ROBEX**
DRAWING NUMBER: **KMR7-00-03-DR- A-1003**
REVISION:

REV	DATE	DESCRIPTION	ARCHITECT PARTNER

0 1m 2m

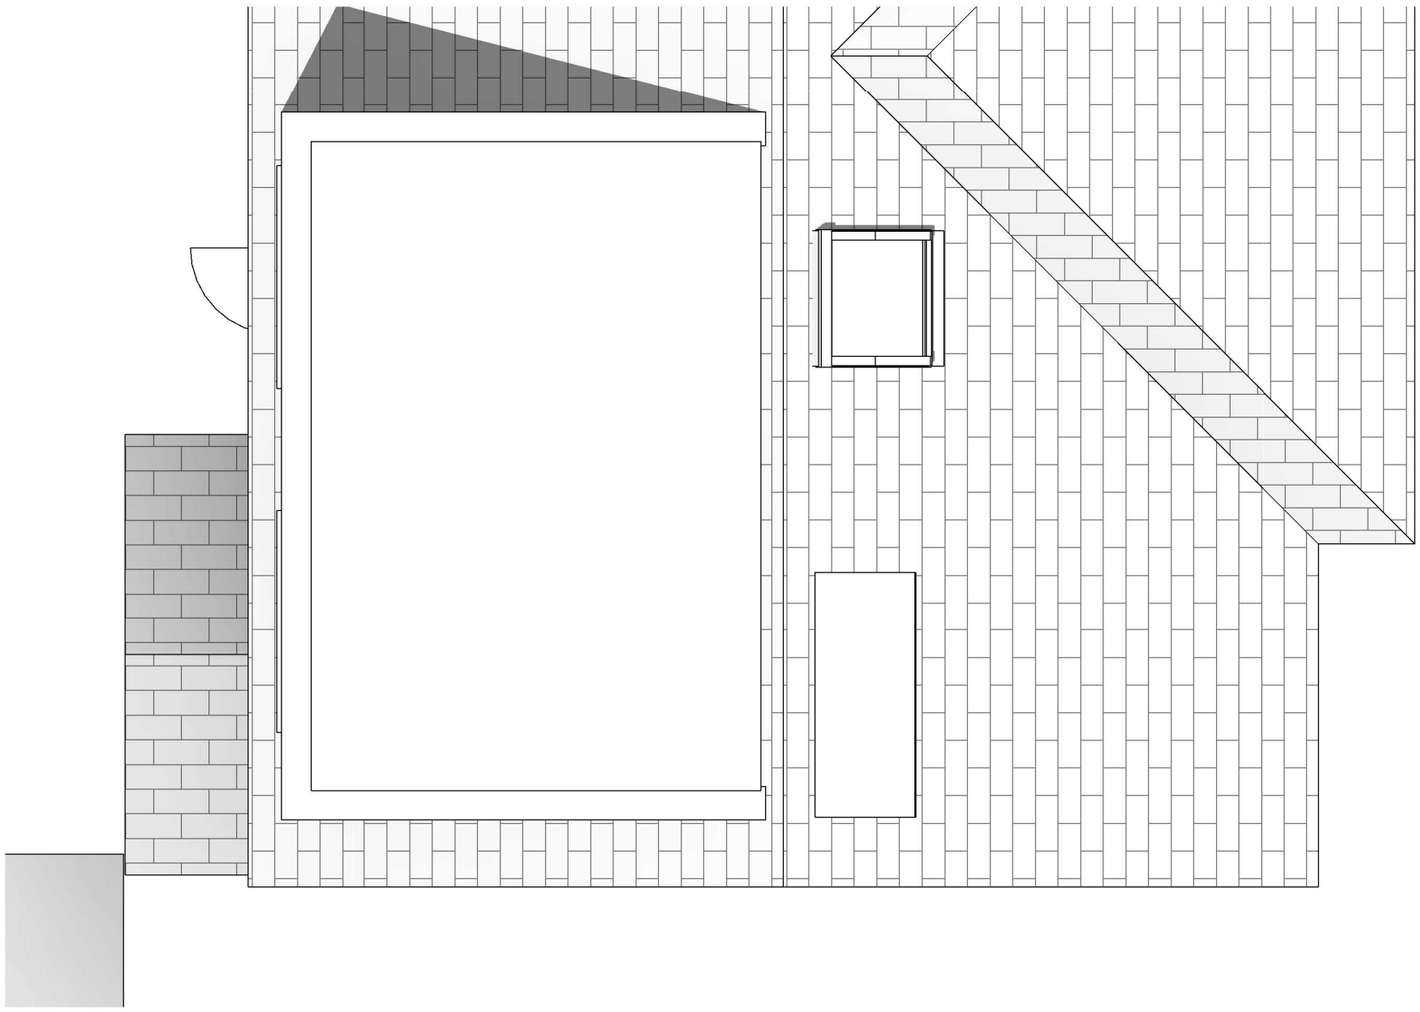

1 EXISTING ROOF PLAN
1 : 50

CHECK ALL DIMENSIONS AND VERIFY ON SITE. REPORT ANY ERRORS OR OMISSIONS

This line should measure 100mm along x and y axis when printed