
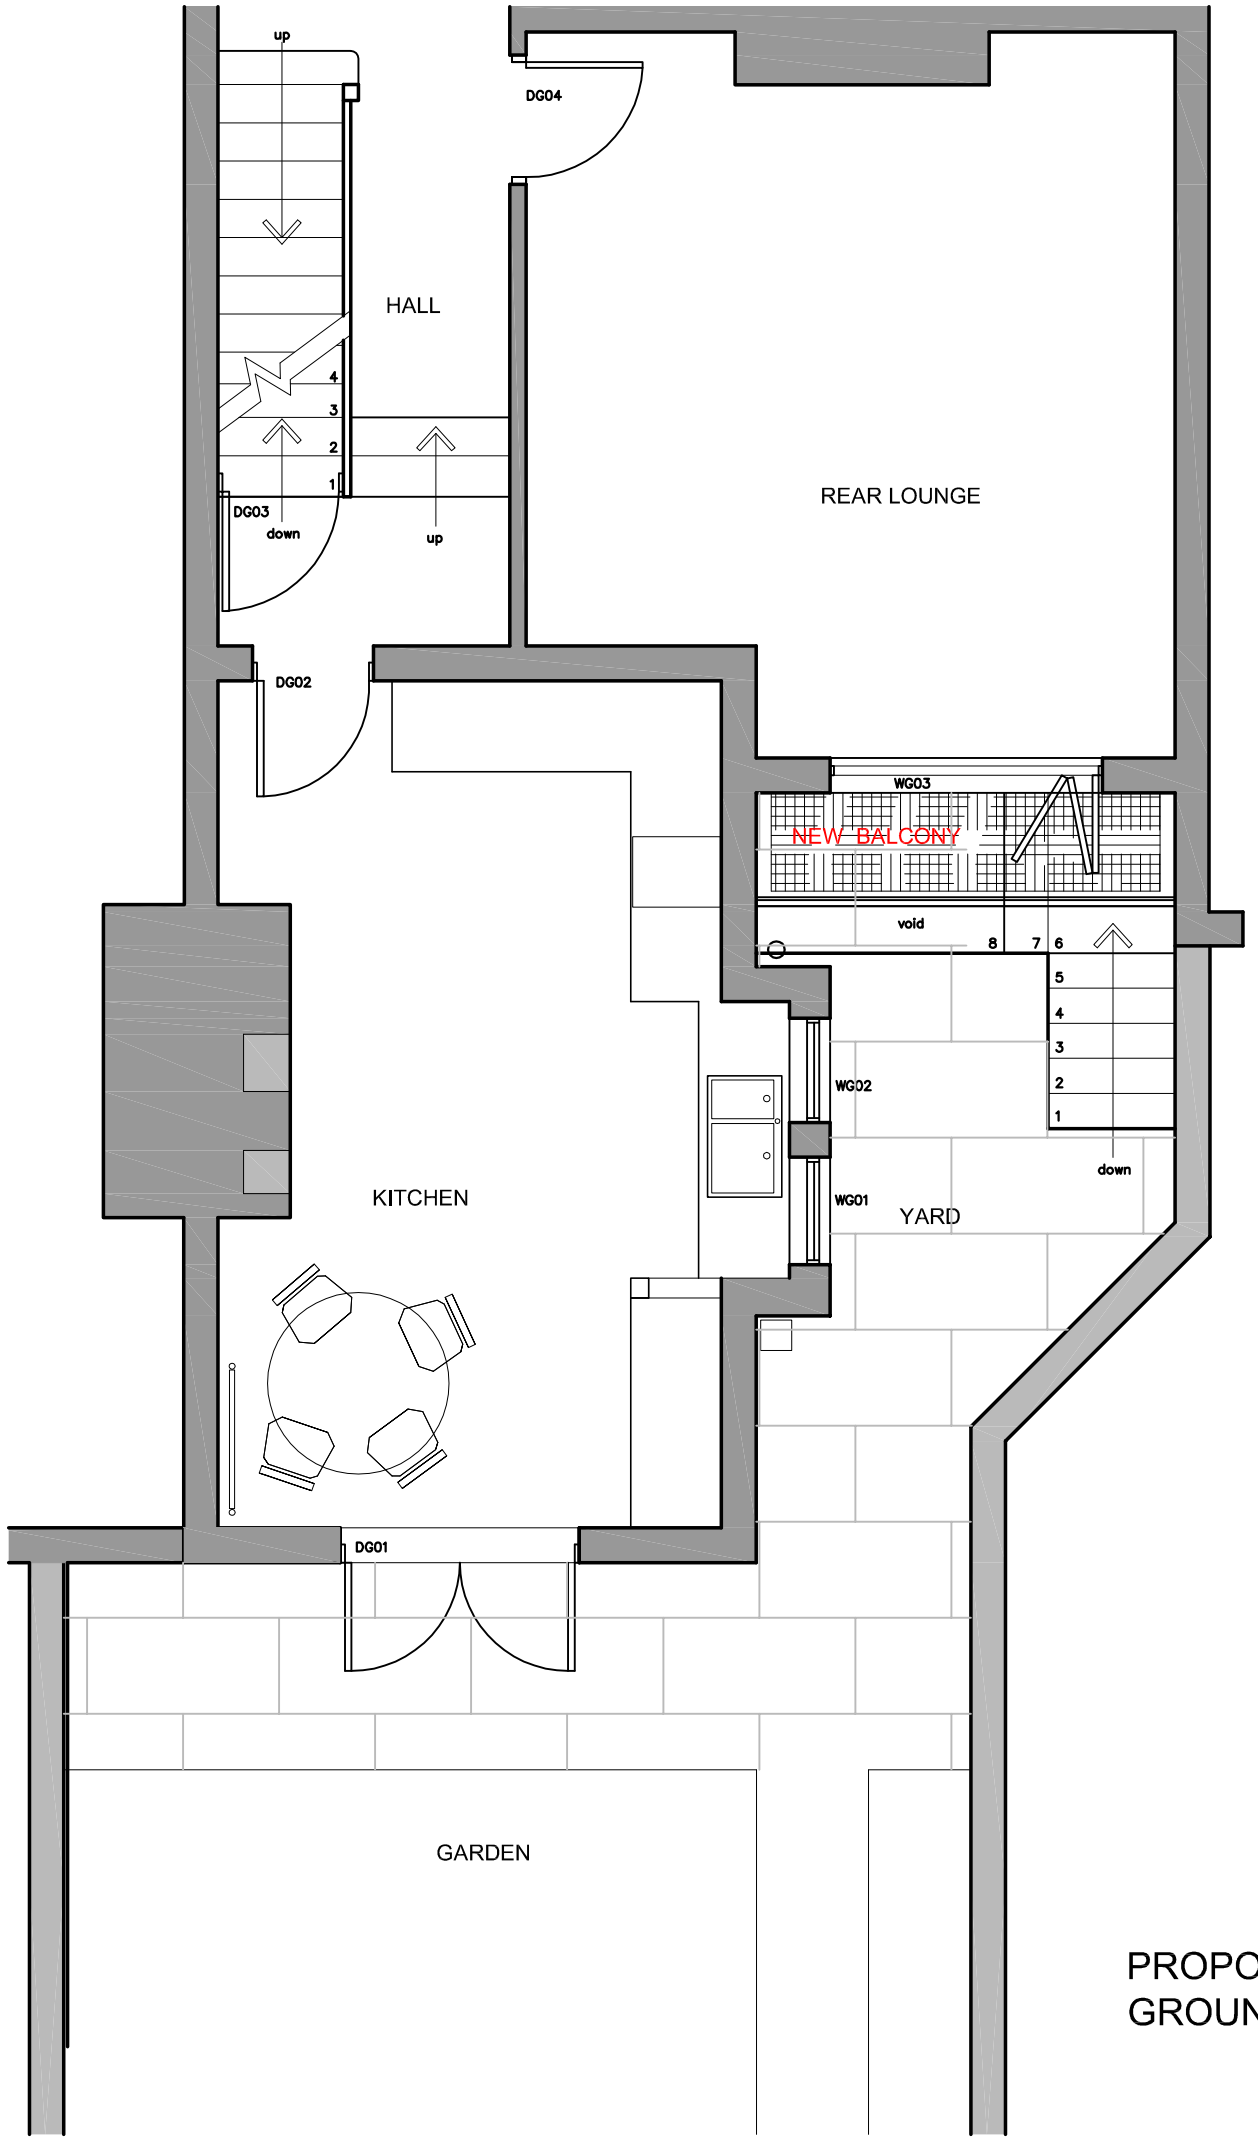


PROPOSED
GROUND FLOOR PLAN

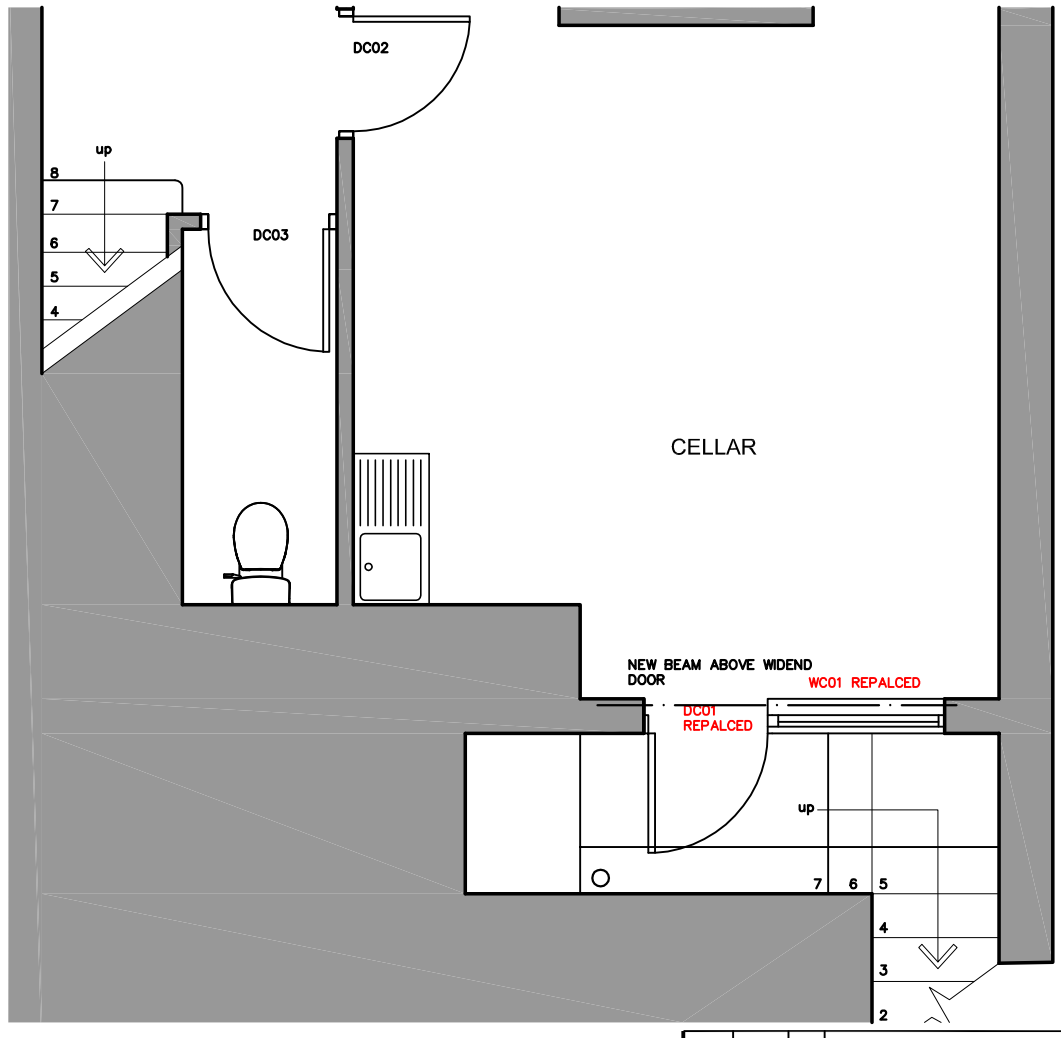

PROPOSED
CELLAR PLAN

NOTES

A3

rev	date	by	description

contract

15 VICTORIA AVENUE
DIDSBURY
M20 2GY

client

MR WARD

drwg no.	rev.	date
5000/ 04	B	May 19
scales: 1:50	drawn: RW	checked:

subject

PROPOSED PLANS

Warburton associates
Chartered Architects
The Old Police Station, 62 Chapel Street, MANCHESTER M3 7AA
Tel: 0161 833 9345 Fax: 0161 831 7584 mail@warburtonassociates.com