


All dimensions to be checked on site prior to the commencement of works.

Any drains passing under building to be exposed & encased in 150mm conc.

form new door opening
and lintol over, door theshold at same level
as existing alley.

form new door opening
and lintol over, door theshold at same level
as existing alley.

bin storage to be at level
~~of existing alley level.~~

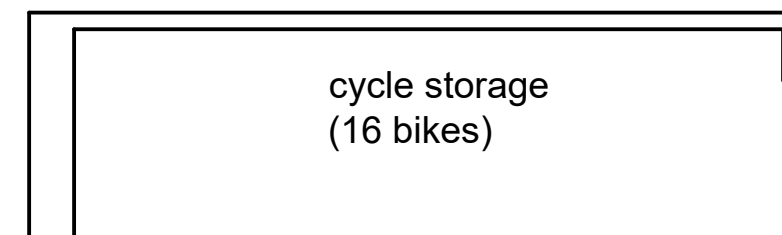

ground

basement

```
bins
insert new floor at
bin store level
```

Rev.		By	Date



Tel : 07581 056 056

Title	Bin Store
-------	-----------

Project Manager/ Checked	Drawn By	Scale 1:100 @ A3	Date 0819
Arch./Des.	Drawing Number F11/EA/17		Rev. C