



Extg Elevation

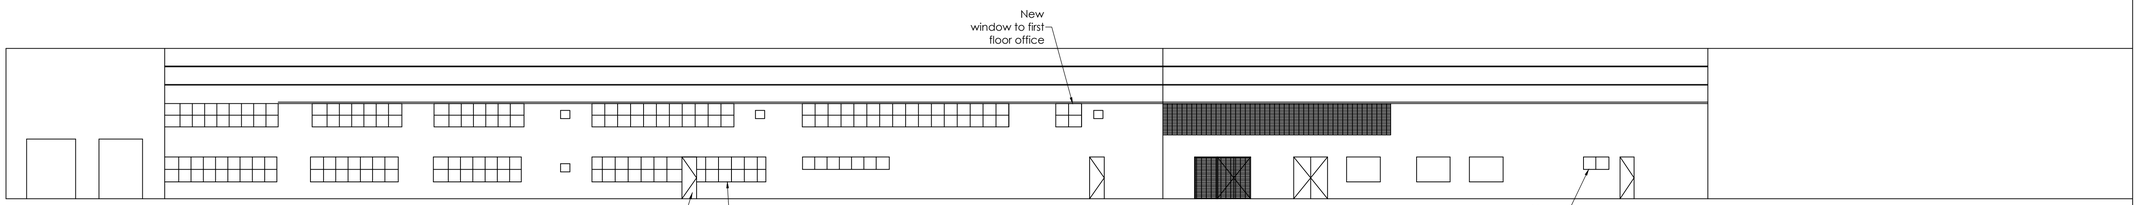

Proposed Elevation

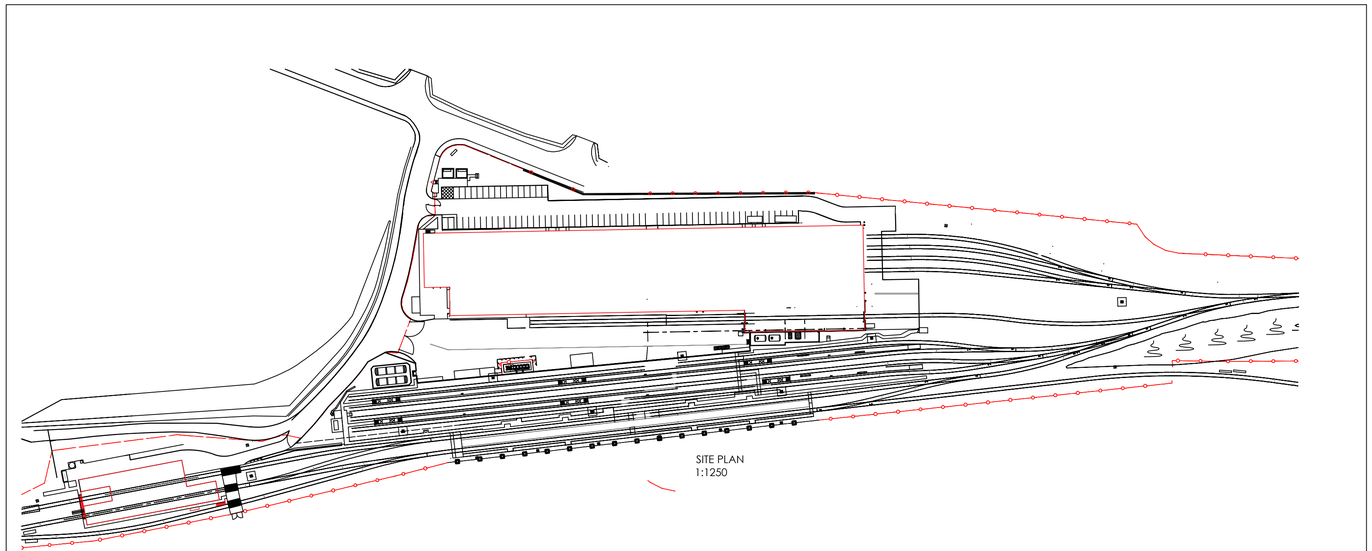

SITE PLAN
1:1250

Notes:

1. THE COPYRIGHT OF THIS DRAWING IS VESTED IN ALIGN ENGINEERING LTD AND IT MAY NOT BE REPRODUCED IN WHOLE OR PART OR USED FOR THE MANUFACTURE OF ANY ARTICLE WITHOUT THE EXPRESS PERMISSION OF THE COPYRIGHT HOLDERS.
2. WORK TO FIGURED DIMENSIONS ONLY.
3. THIS DRAWING IS TO BE READ IN CONJUNCTION WITH ALL RELEVANT ARCHITECT'S, SERVICE ENGINEER'S AND ALIGN ENGINEERING LTD DRAWINGS AND SPECIFICATIONS..

REV:	DESCRIPTION:	BY:	DATE:
A	Windows Updated	KH	17.01.19

STATUS: Planning

Struktura Engineering Services
Civil and Structural Consultants

Queens Chambers: 5 John Dalton Street: Manchester: M2 6ET
T: 0333 939 8510 E: info@strukturaes.com
www.strukturaes.com

CLIENT: Siemens

ARCHITECT:

SITE: Ardwick Depot

TITLE: Elevation Drawings

SCALE AT A1:	DATE:	DRAWN:	CHECKED:
1:200	26/11/18	KH	DJ

PROJECT NO:	DRAWING NO:	REVISION:
18263	E001	A