
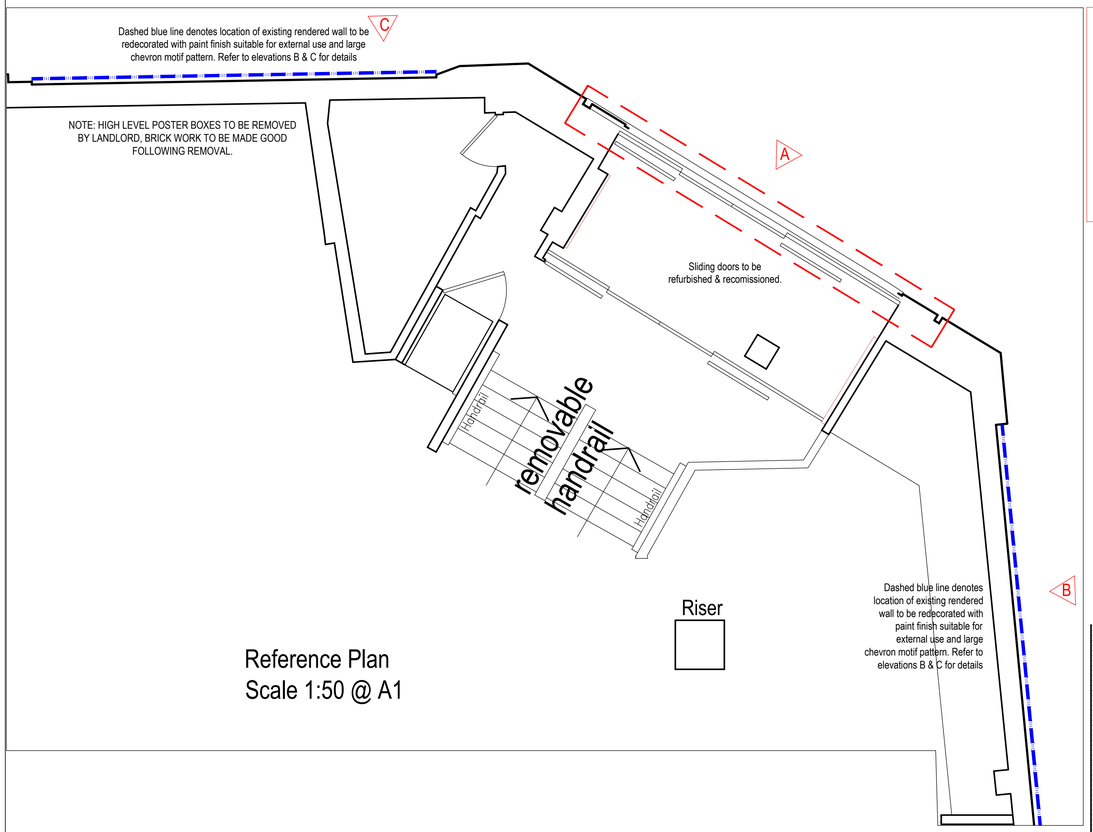



Reference Plan
Scale 1:50 @ A1

ALL DIMENSIONS ARE APPROXIMATE AND FOR COSTING REFERENCE ONLY. FINAL DIMENSIONS TO BE CONFIRMED ON SITE BY MAIN CONTRACTOR PRIOR TO CONSTRUCTION. PROPORTIONS OF TEXT MUST BE AS PER TENPIN BRANDING. DRAWING TO BE READ IN CONJUNCTION WITH DWG. 330 & 344.


ALL FINISHES, FIXTURES AND FITTINGS TO BE SUITABLE FOR EXTERNAL USE. ALL LIGHTING TO BE SUITABLY IP RATED FOR EXTERNAL USE.

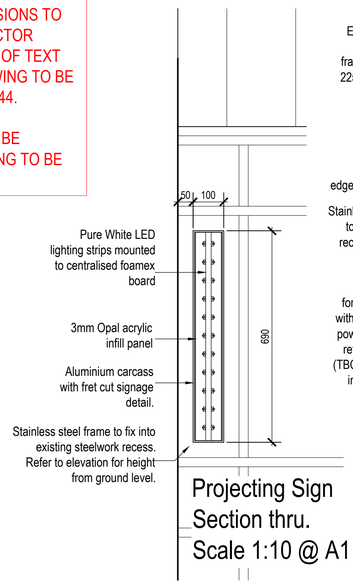

Projecting Sign
Section thru.
Scale 1:10 @ A1

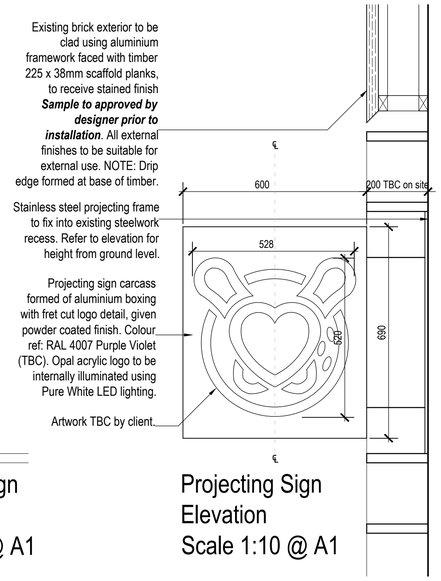


Projecting Sign
Elevation
Scale 1:10 @ A1

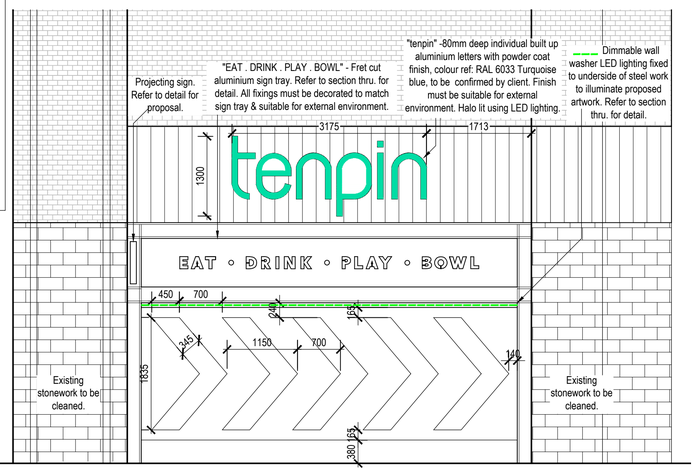


Proposed
Elevation B
Scale 1:50 @ A1

Existing poster boxes to rendered walls either side of entrance to be removed and walls to be made good prior to paint redecoration. Colour ref: RAL 7016 Anthracite Grey.
Artwork to be applied after redecoration of existing rendering either side of entrance, using materials suitable for external use, by signage contractor. Artwork to be applied after redecoration of existing rendering. NOTE: CHEVRONS TO POINT TOWARDS ENTRANCE DOOR. Colour refs: Chevron - RAL 6033 Turquoise blue. Background - RAL 7016 Anthracite Grey. Refer to section thru for fascia signage detail. Powder coated aluminium panels to form plinth at base of wall. Colour ref: RAL 7016 Anthracite Grey. NOTE ALL FIXTURES, FINISHES AND FITTINGS TO BE SUITABLE FOR EXTERNAL USE.

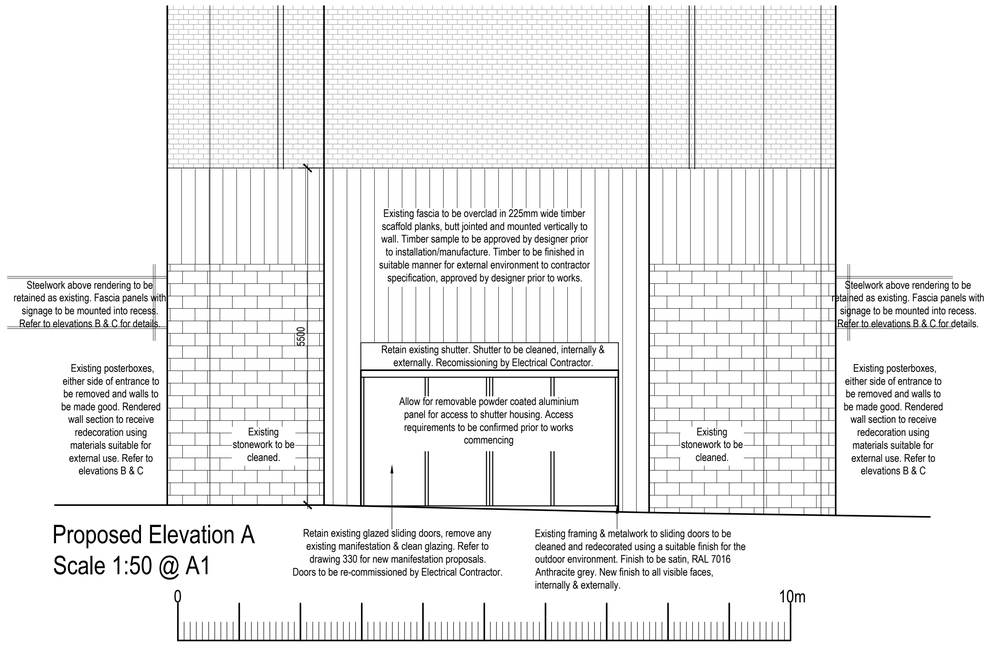


Proposed Elevation A
Scale 1:50 @ A1

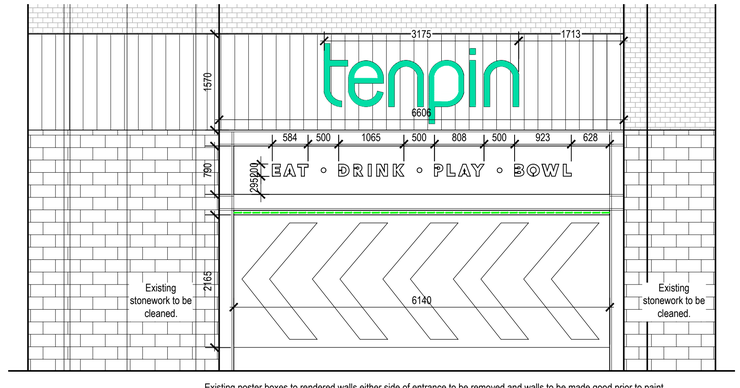

Proposed
Elevation C
Scale 1:50 @ A1

Existing poster boxes to rendered walls either side of entrance to be removed and walls to be made good prior to paint redecoration. Colour ref: RAL 7016 Anthracite Grey.
Artwork to be painted onto existing rendering either side of entrance, using materials suitable for external use, by signage contractor. Artwork to be applied after redecoration of existing rendering. NOTE: CHEVRONS TO POINT TOWARDS ENTRANCE DOOR. Colour refs: Chevron - RAL 6033 Turquoise blue. Background - RAL 7016 Anthracite Grey. Refer to section thru for fascia signage detail. Powder coated aluminium panels to form plinth at base of wall. Colour ref: RAL 7016 Anthracite Grey. NOTE ALL FIXTURES, FINISHES AND FITTINGS TO BE SUITABLE FOR EXTERNAL USE.

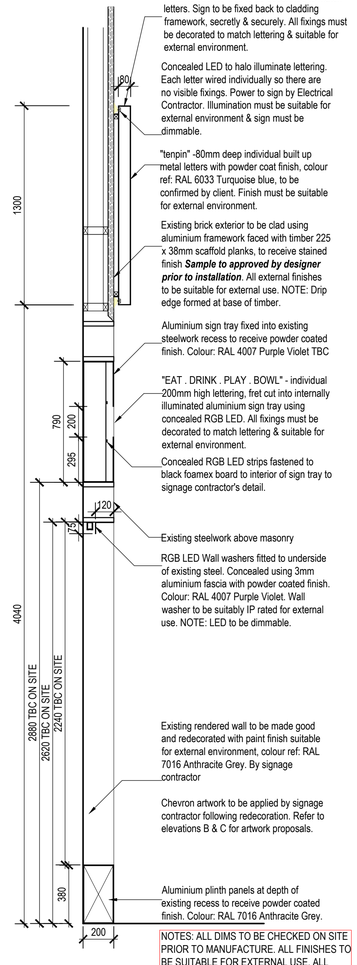

NOTES: ALL DIMS TO BE CHECKED ON SITE PRIOR TO MANUFACTURE. ALL FINISHES TO BE SUITABLE FOR EXTERNAL USE. ALL LIGHTING TO BE SUITABLY IP RATED FOR EXTERNAL USE.

Proposed Facade Signage
Section thru.

REVISION		DATE
A.	Proposed signage detail updated. (JW)	28.10.19.
B	Side chevrons updated. (JW)	29.10.19.
C	General updates to scheme. (JW)	05.12.19.

bignell shackladyewing
Architects Interior Designers
95 Spencer Street, Birmingham, B18 6DA
0121 523 1121 | www.bignellshackladyewing.com

Client
TENPIN

Job
PRINTWORKS MANCHESTER

Drawing Title
PROPOSED EXTERNAL ELEVATION & WORKS

Scale
AS SHOWN

Date
SEPT 2019

Drawn By
JW

Job Number
2019-1747

Drawing Number.
1747-345C

Status

Copyright is reserved by them and the drawing is issued on the condition that it is not copied either wholly or in part without the consent in writing of Bignell Shackladay and Ewing Ltd. Figured dimensions to take preference over those scaled. All dimensions to be checked on site before commencement of any work or shop drawings. This drawing is to be read in conjunction with the specification when existing.

RIBA
Chartered Practice