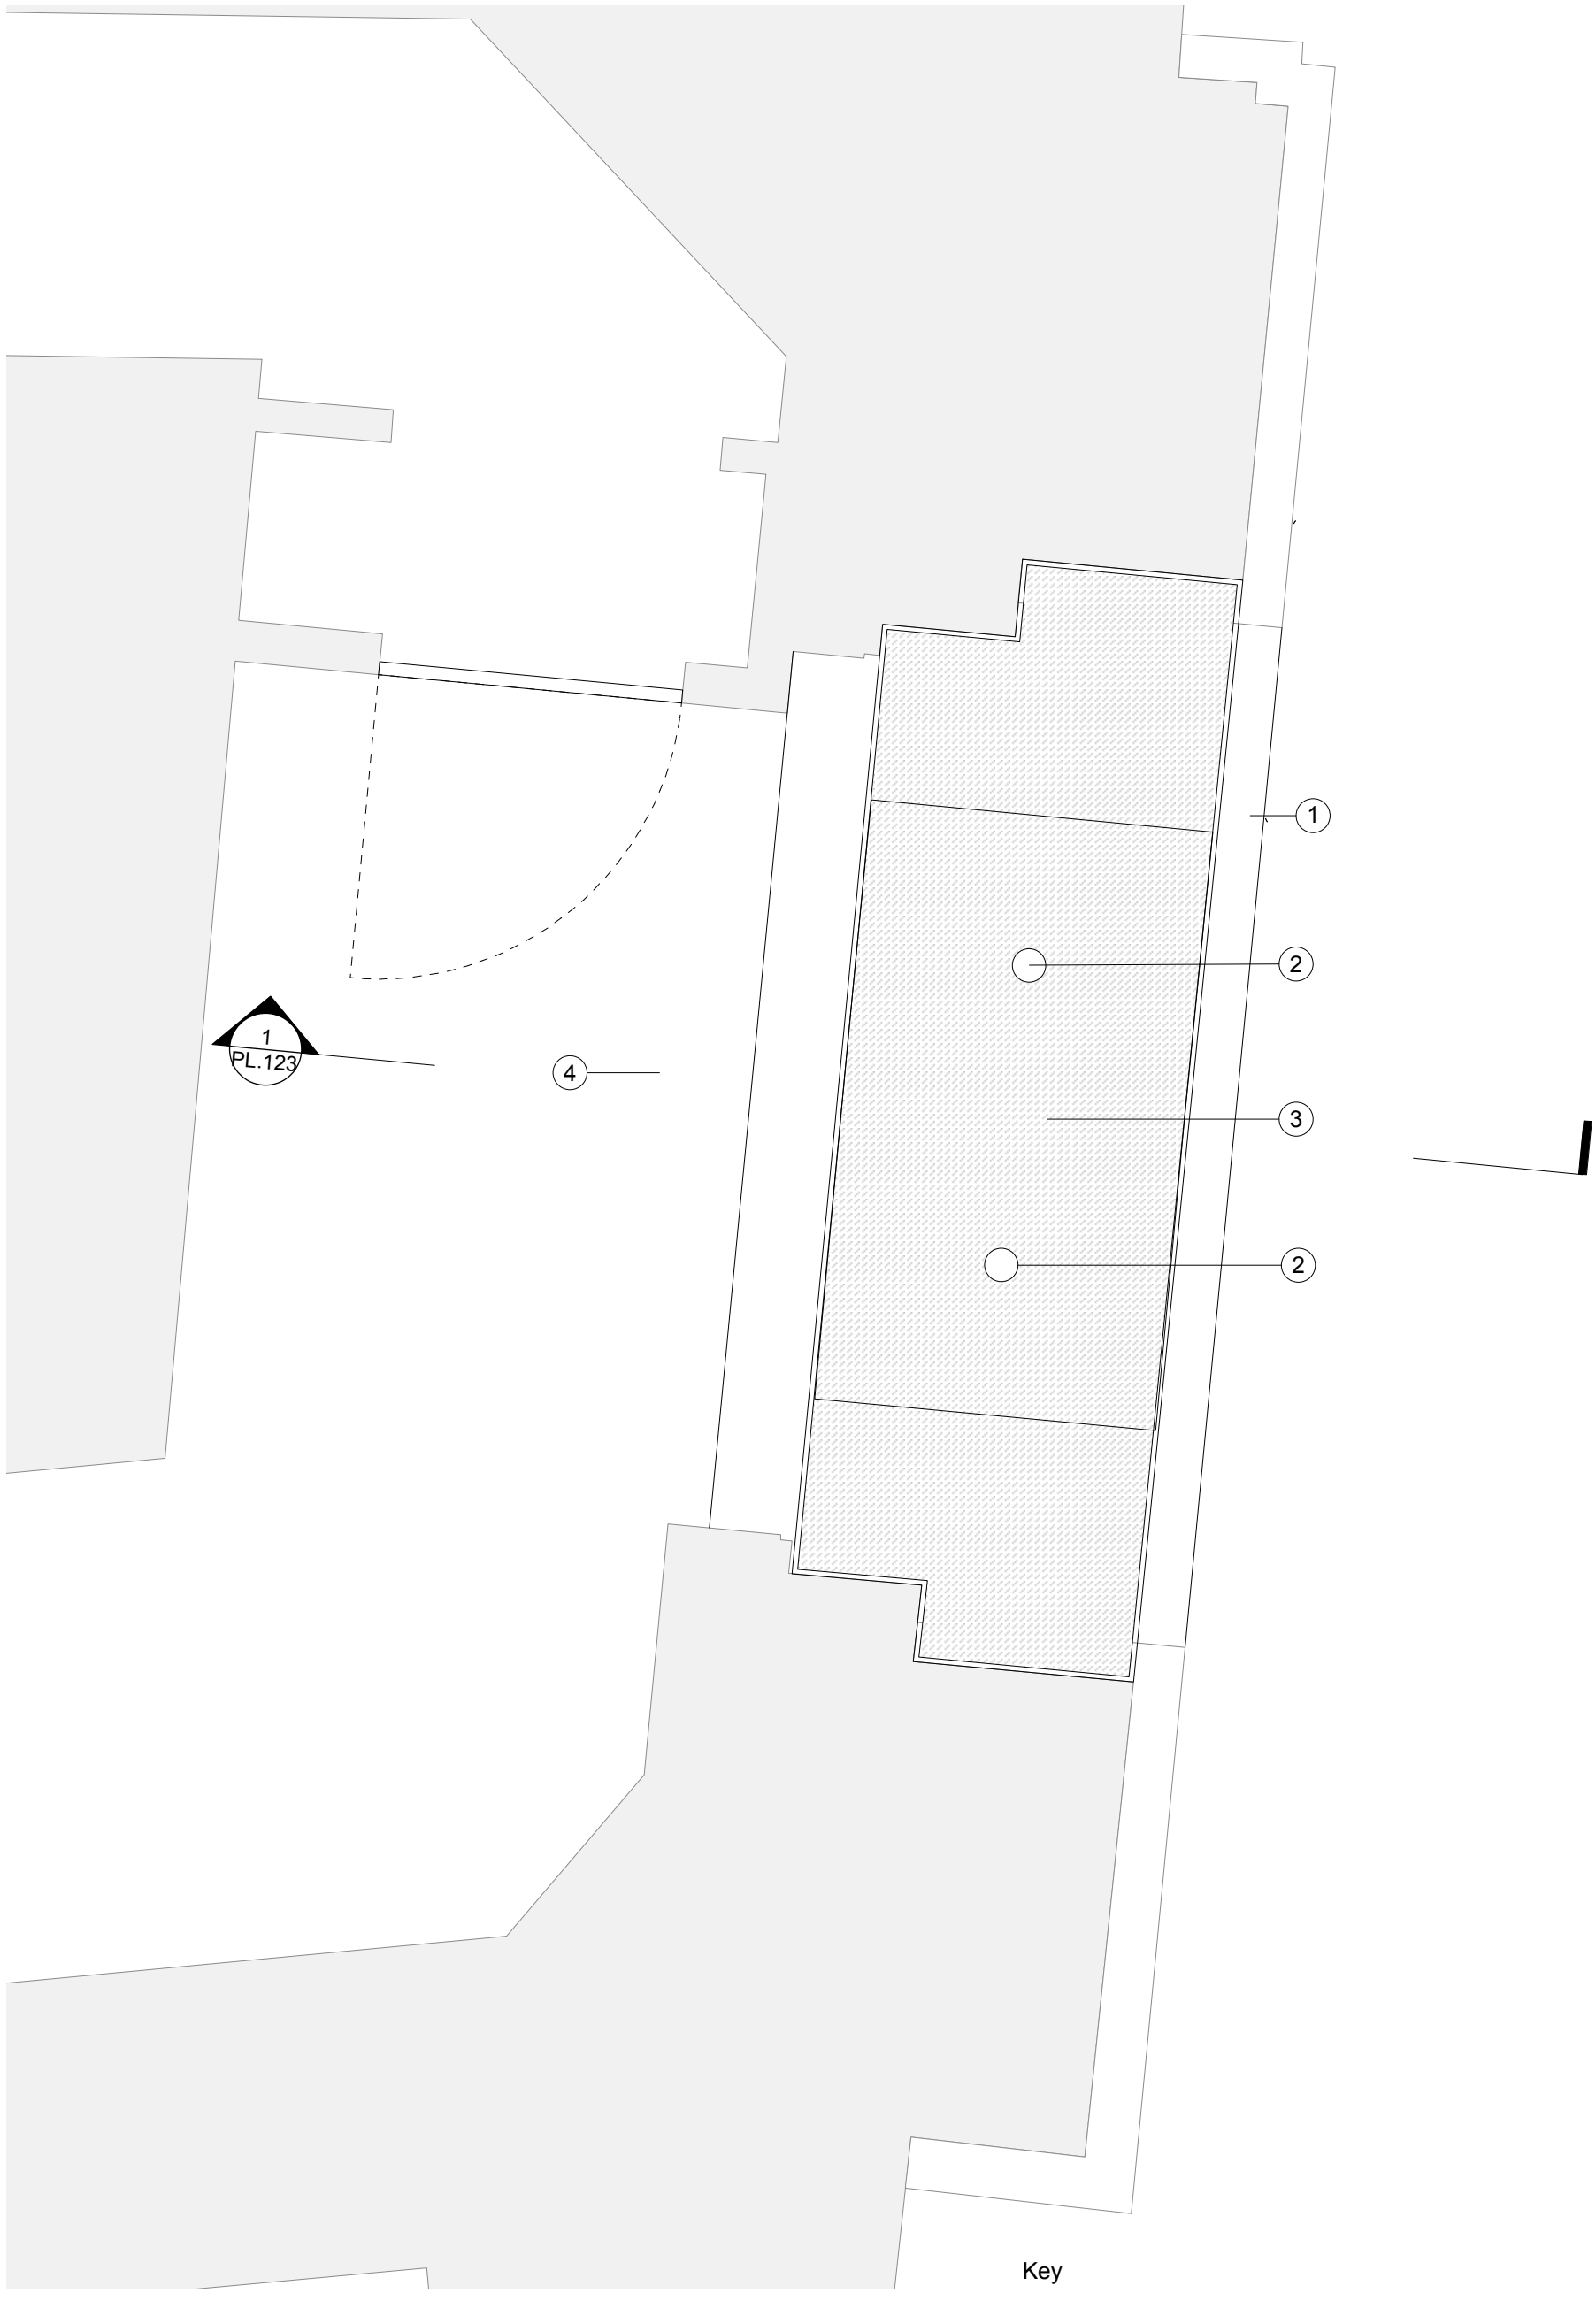


1 Entrance 01 - Stage Doors
Scale: 1:20

Key

1. Original sandstone cornice
2. New recessed spotlight fittings to replace existing
3. New bronze soffit panel to match new doorset
4. Existing non-original plaster ceiling retained

Revisions

P1 Issued for Planning 04.04.2019

Hutchison Kivotos Architects 2 Whites Grounds London SE1 3LA 020 7403 7323 email: info@hkarchitects.co.uk

PLANNING	Dwg. No. **316.PL.138**
Project Manchester Royal Exchange	**Drawing title** Proposed soffit plan detail - Entrance 01
Client BVK	**Scale** 1:20 @ A3 **Rev** P1
	Drawn by JJ **Date** Jan/19

Do not scale. All dimensions to be confirmed on site.
Information contained in this drawing is the sole copyright of Hutchison Kivotos Architects Ltd. and is not to be reproduced without permission.