

NOTES:

This drawing is not a working drawing, and is only for the purpose of the following:-

A - Planning Submission
B - Building Regulations Submission



The main contractor is responsible for informing the lead designer of any discrepancy on, or between, this drawing and any other relevant document.

All existing walls, foundations and lintels or other structural items are to be confirmed load bearing and adequate for increased loading where relevant prior to work commencing.

Any existing walls to be removed are to be confirmed non - loadbearing prior to removal.


Boundaries, angles, and dimensions are to be checked by the main contractor prior to work commencing.

Written dimensions only to be used from this drawing. If in doubt consult the lead designer for clarification.

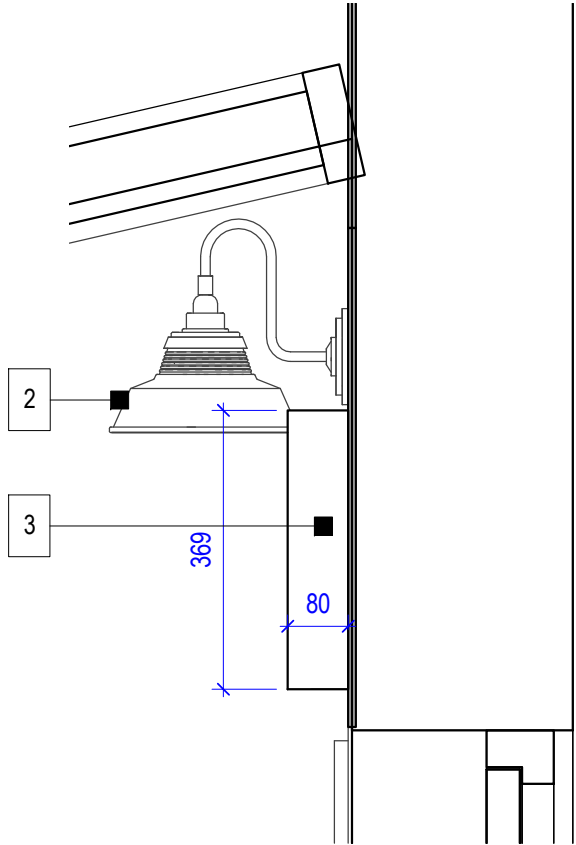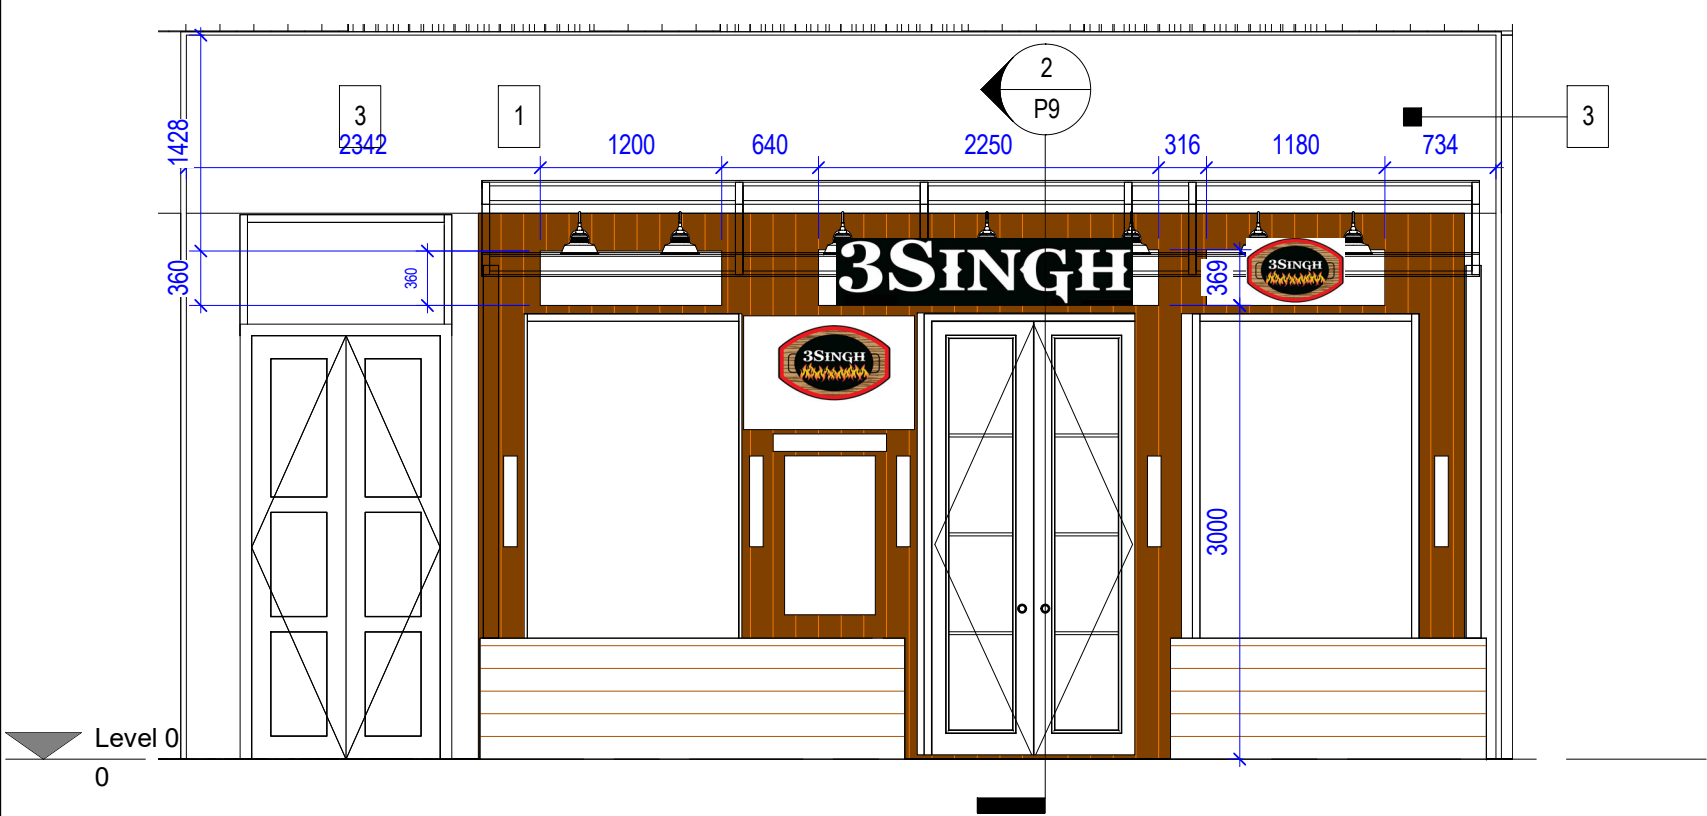


- 1 Main board to be clad with distressed tounge and grove boarding layed horizontally
- 2 Fascia sign to be externally illuminated with 3no Andy Thornton (or Similar) small gooseneck light brackets in antique bronze finish.
- 3 Signage to be signwritten in company logo.
- 4 Pilasters clad with distressed tounge and groove boarding layed vertically
- 5 Menu board to feature the '3Singh' logo illuminated from external light above.

1 Signage Detail
1 : 50

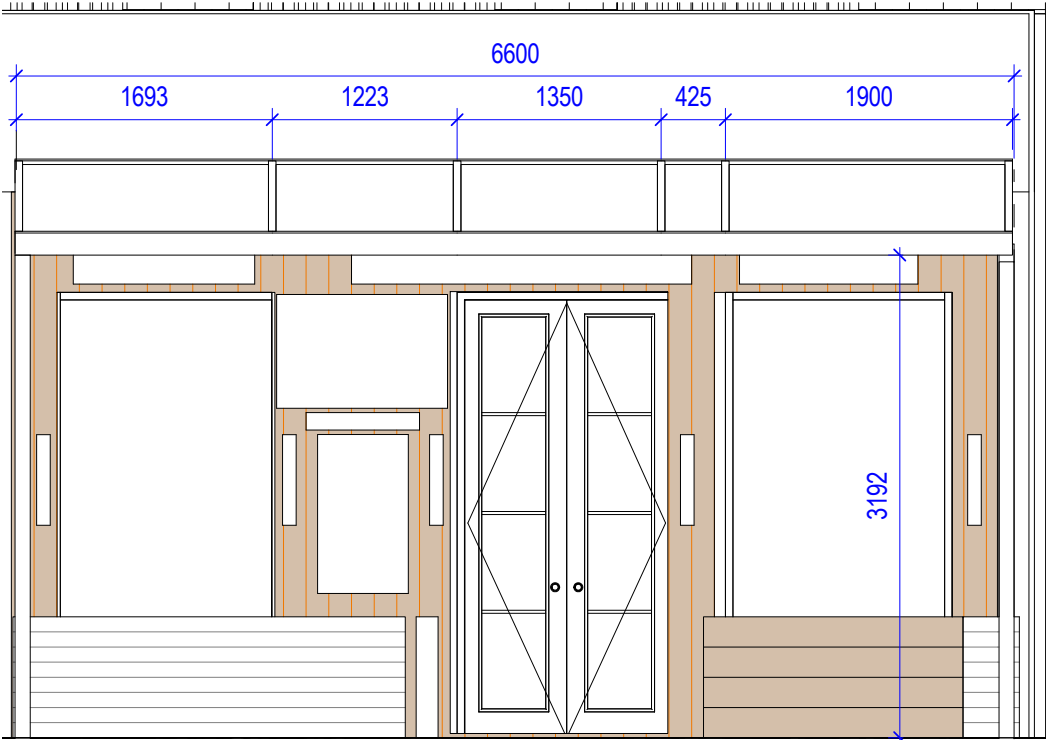

5 Fascia Detail
1 : 10

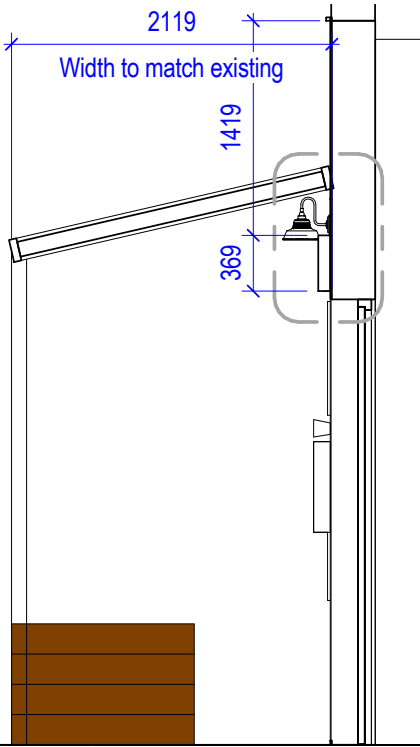

4 Signage Detail
1 : 50

2 Side Section
1 : 50

M83		M83 Associates Ltd, Water Street, Manchester www.m83associates.com 0161 275 1111	
Client		Chula Ltd	
Project Title		575 Barlow Moor Road, Chorlton-cum-Hardy, Manchester M21 8AE	
Drawing Title		Detail Signage	
Drawing No.	P9	Rev	
Scale @ A3	As indicated	Planning	
Created By		Building Control	
Check By		Client	
		Search	
		Information	
This drawing and the copyright design rights and all other intellectual property rights in it belong to M83 Associates Ltd. No licence or assignment of any such rights is granted hereunder. This drawing is not to be copied or designed in a third party, without written permission.			