




Architectural
Design & Services

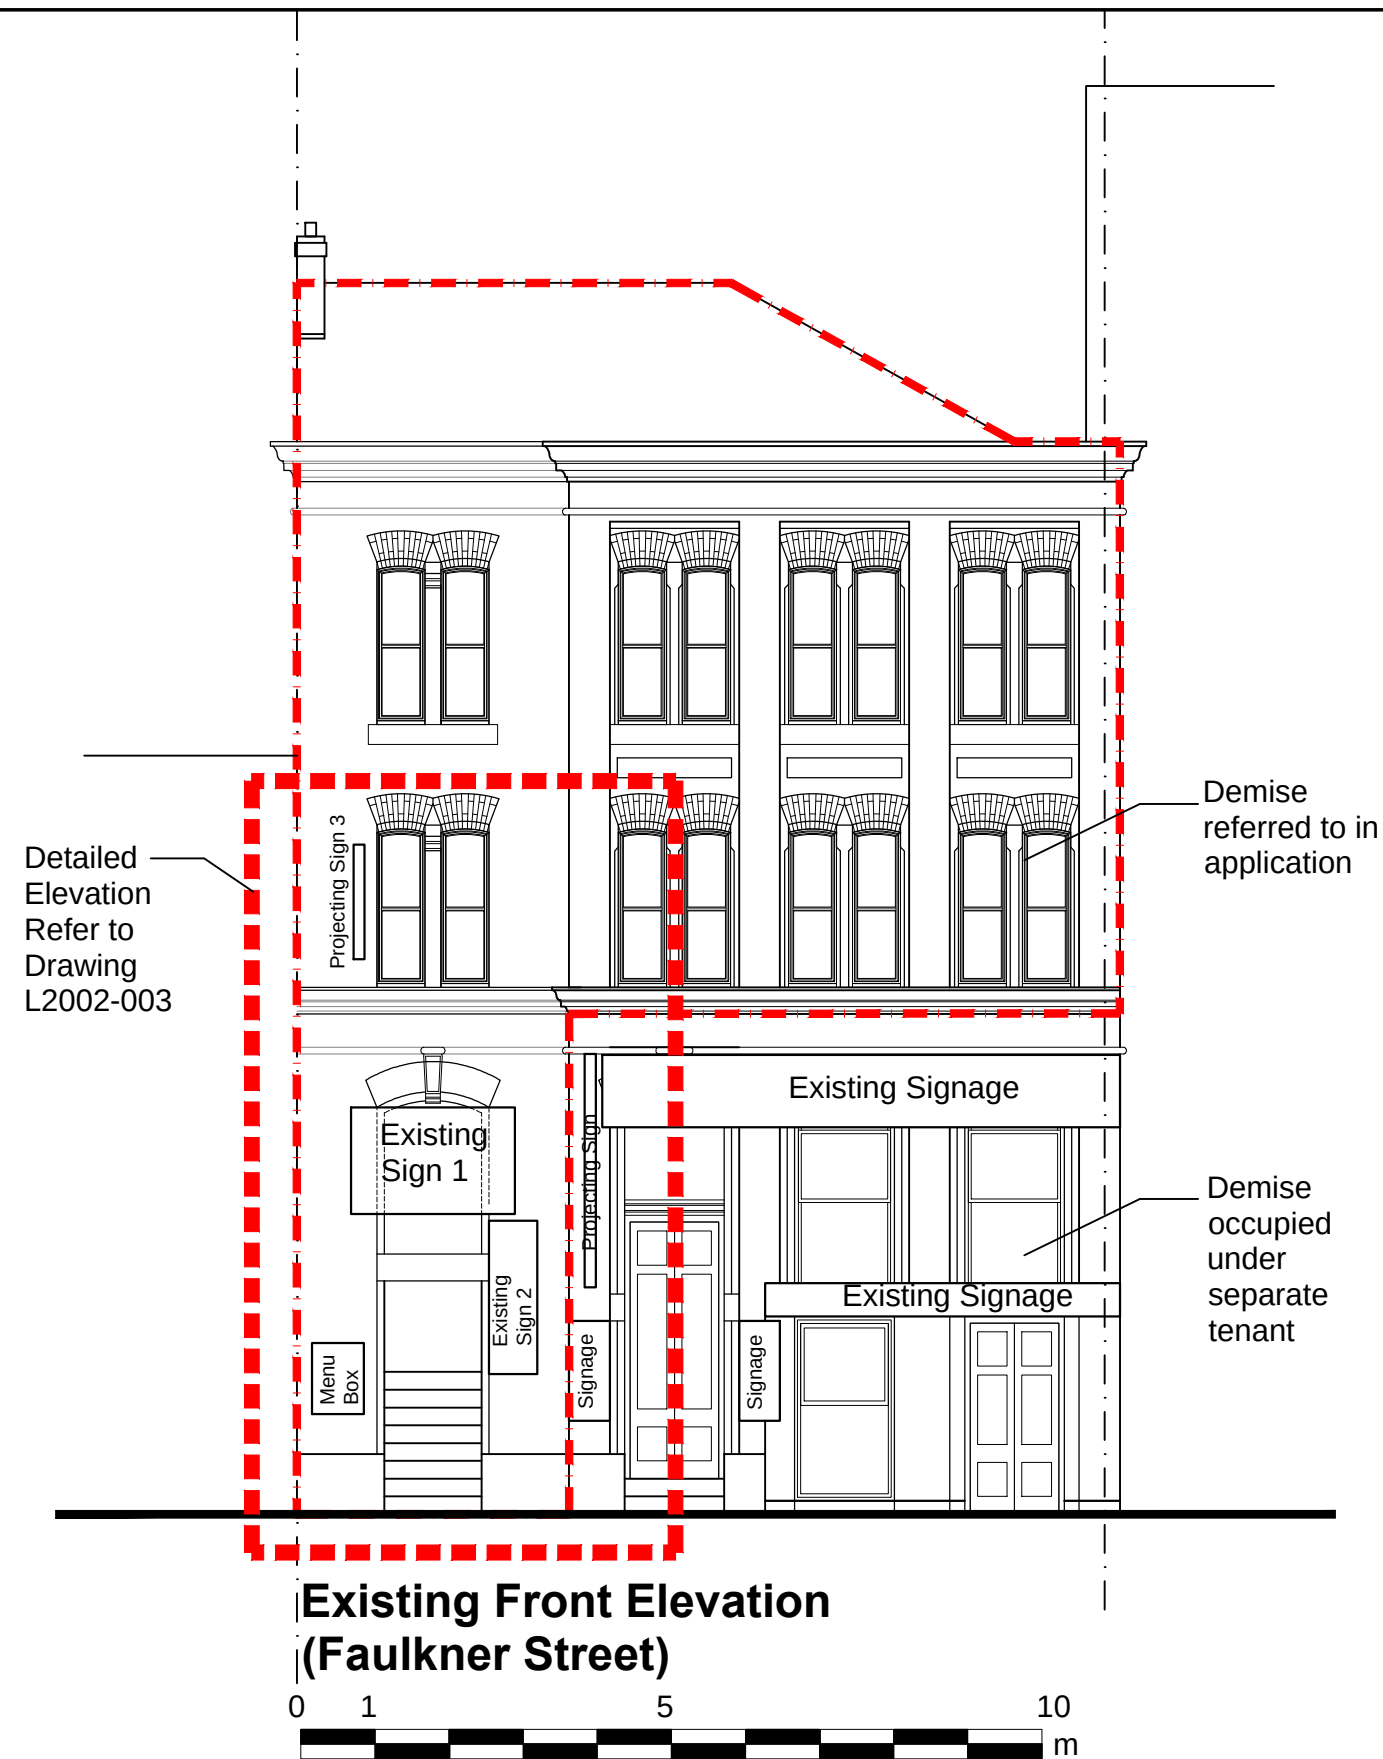

Client	Big Foodie Manchester Limited	Date	March 2020
Project	56 Faulkner Street Signage Application	Scale	1:100 @A3
Title	Existing Elevations	Drawn	TL
Drawn By	Job No	Rev	Do not scale off this drawing. Works should be dimensioned, and any discrepancy to be reported.
02	L2002		