
Notes:

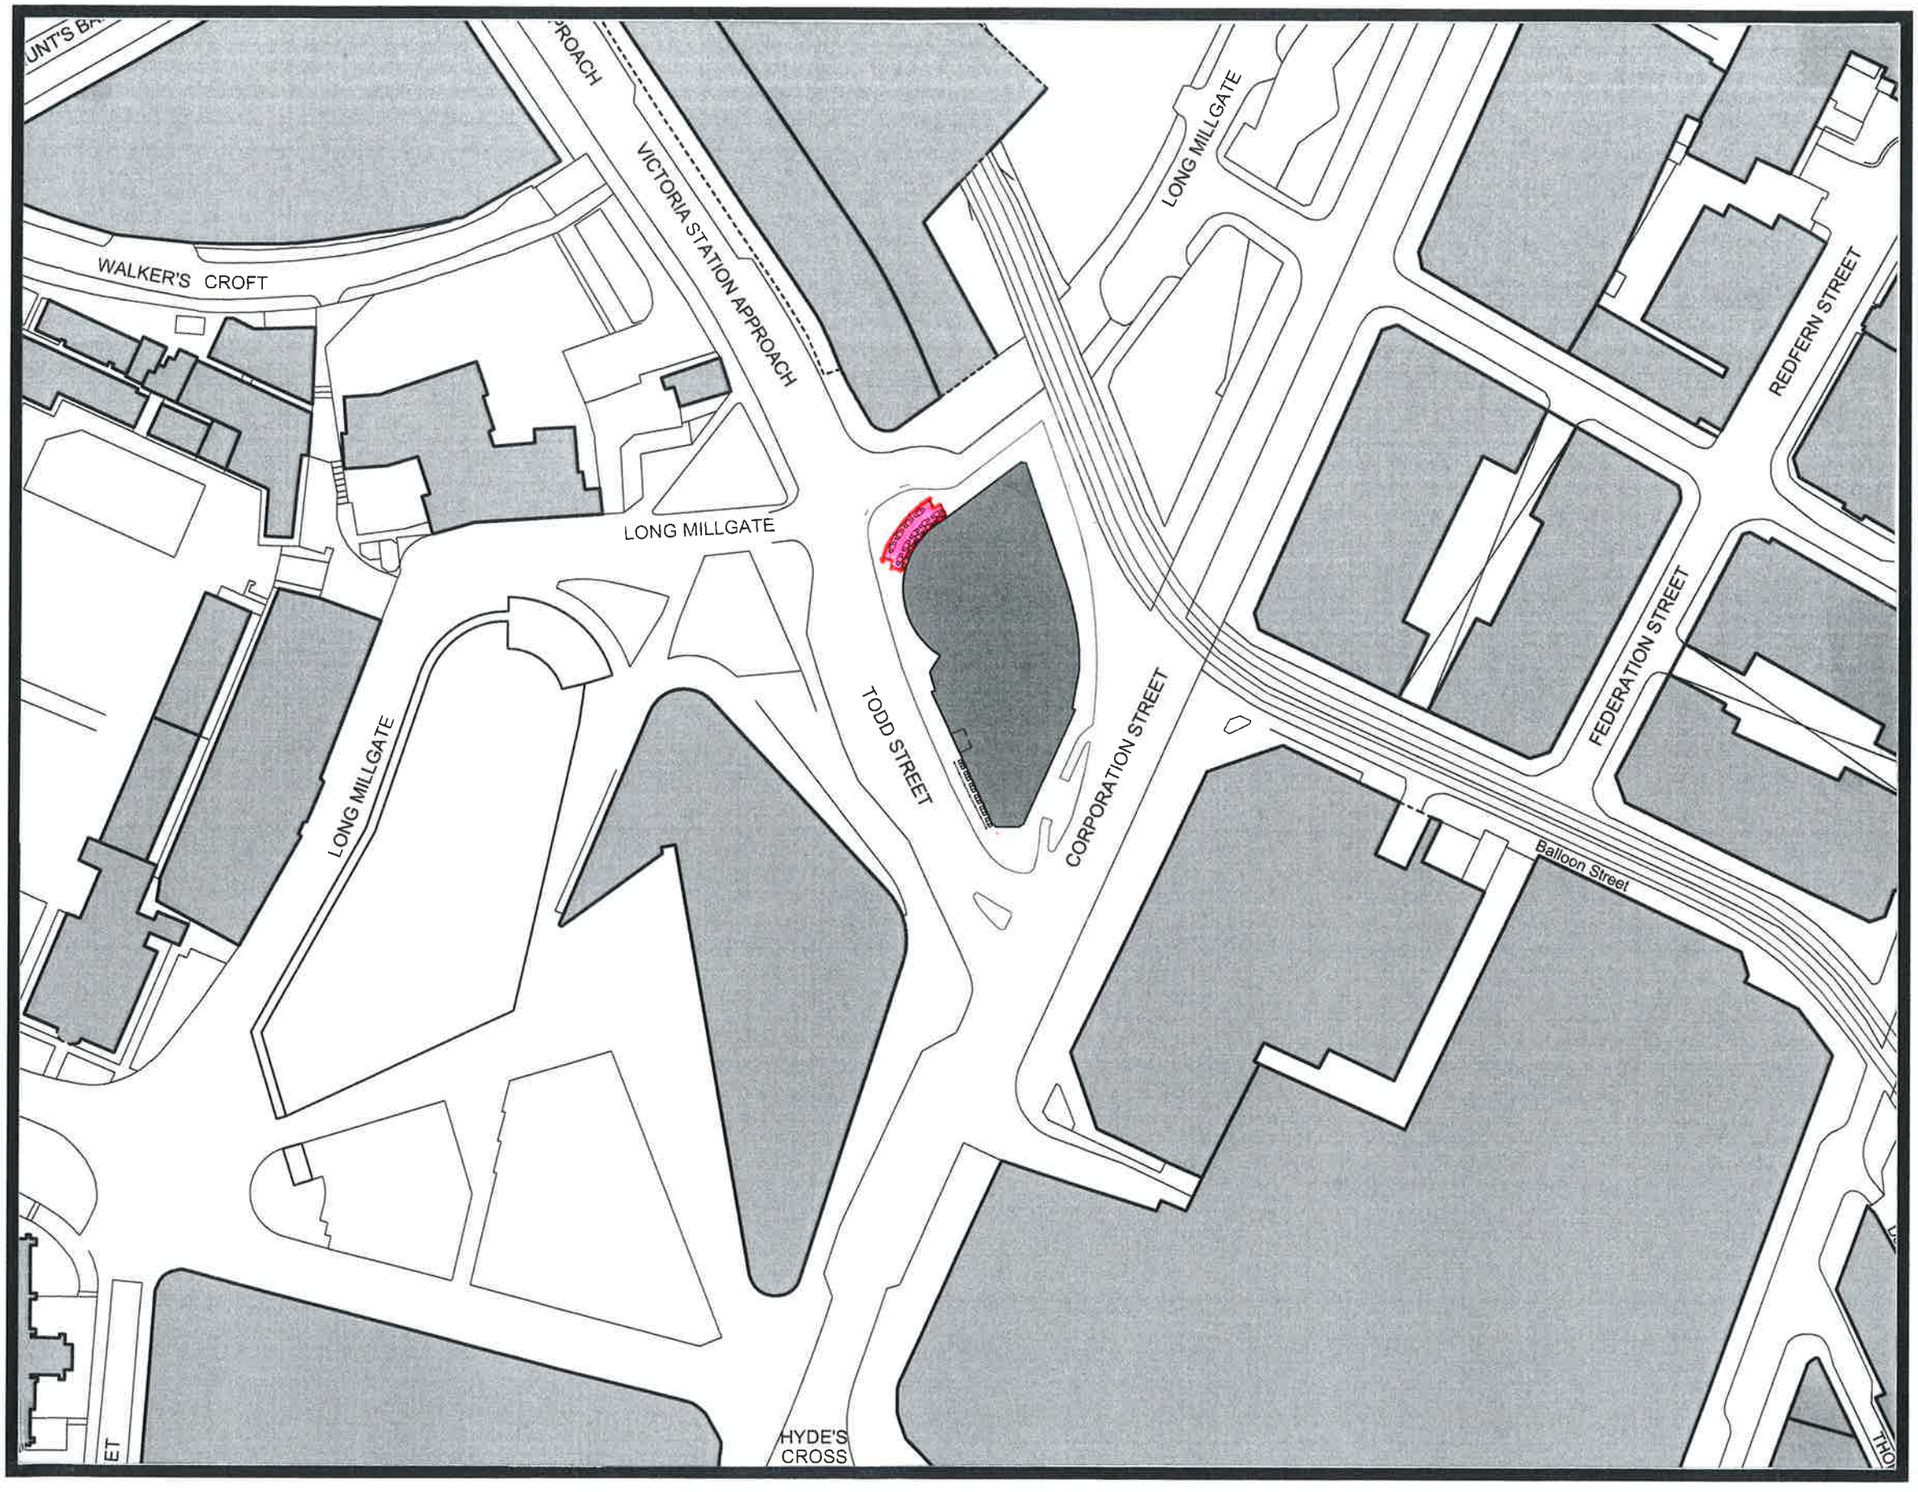

(Tjc) 29.12.18.
Rev. Date Description

PCP
www.pcparchitects.co.uk

Client:

Project Title:
Manchester Victoria
Hotel Indigo

Drawing Title:
LOCATION PLAN
RESTAURANT
Planning Issue

DWG No. HI-01.1

Scale: 1:1000. @ A3 **Drawn By:** Tjc
Date: Apr 2019 **Checked By:** .

Unit 3b Mercury Court Manse Lane
Knaresborough HG5 8LF Tel: 01423 202 600
E mail office@pcparchitects.co.uk

© 2009 PCP ARCHITECTS LIMITED. DO NOT SCALE FROM THIS DRAWING.
ALL DIMENSIONS ARE IN MILLIMETRES UNLESS STATED OTHERWISE.
THIS DRAWING SHOULD BE READ IN CONJUNCTION WITH ALL OTHER RELEVANT DRAWINGS AND SPECIFICATIONS. ALL AREAS ARE SUBJECT TO THE SITE SURVEY