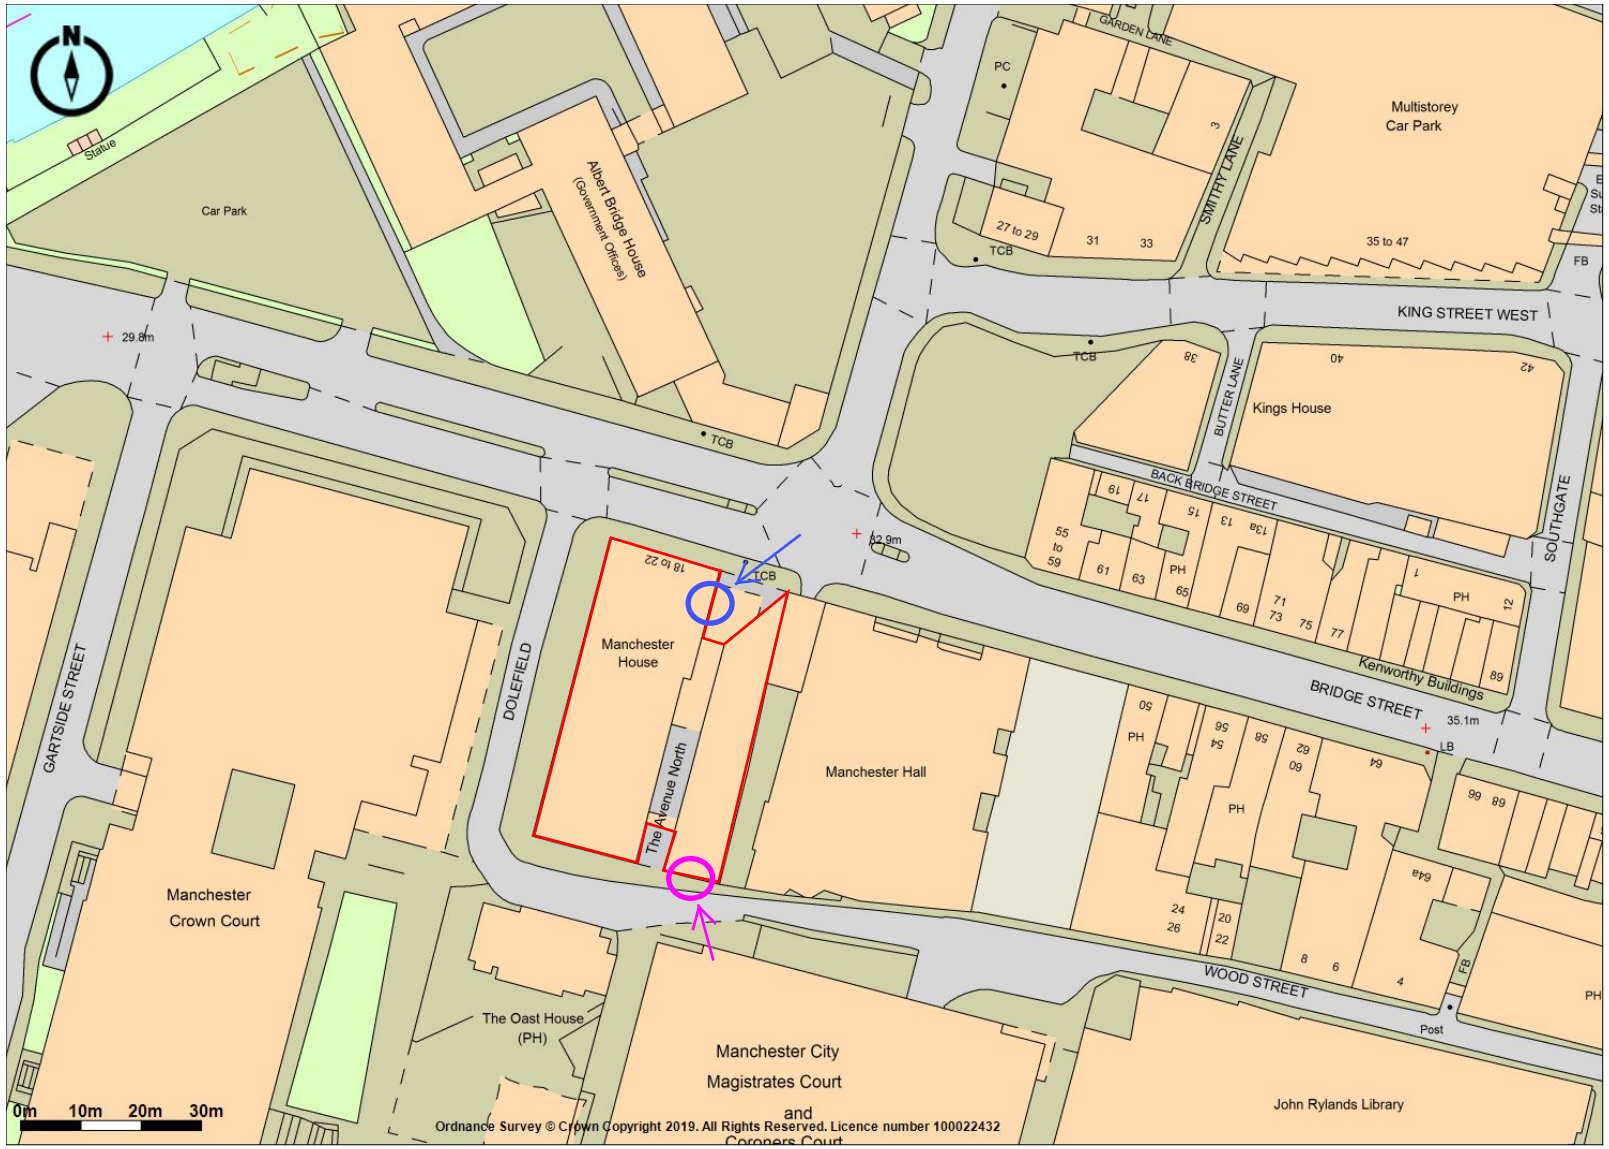


Promap V2
LANDMARK INFORMATION

Ordnance Survey © Crown Copyright 2019. All Rights Reserved.
Licence number 100022432
Plotted Scale - **1:1250**. Paper Size - **A4**

KEY

- LOCATION OF MAIN BUILDING RECEPTION
- LOCATION OF ROLLER SHUTTER TO BASEMENT (MAX HEIGHT 2.4M)

DRAWING REFERENCE: 450_02_SP
DATE: 01/04/2019
PLAN: SERVICING PLAN
CLIENT: CBRE GLOBAL INVESTORS
SITE: TOWER 12, LEVEL 12, 18-22 BRIDGE STREET, MANCHESTER, M3 3BZ