

THIS DRAWING REMAINS THE PROPERTY OF VITAL ENERGI AND MUST NOT BE REPRODUCED, COPIED, OR HANDED OVER TO A THIRD PARTY WITHOUT PRIOR WRITTEN CONSENT.

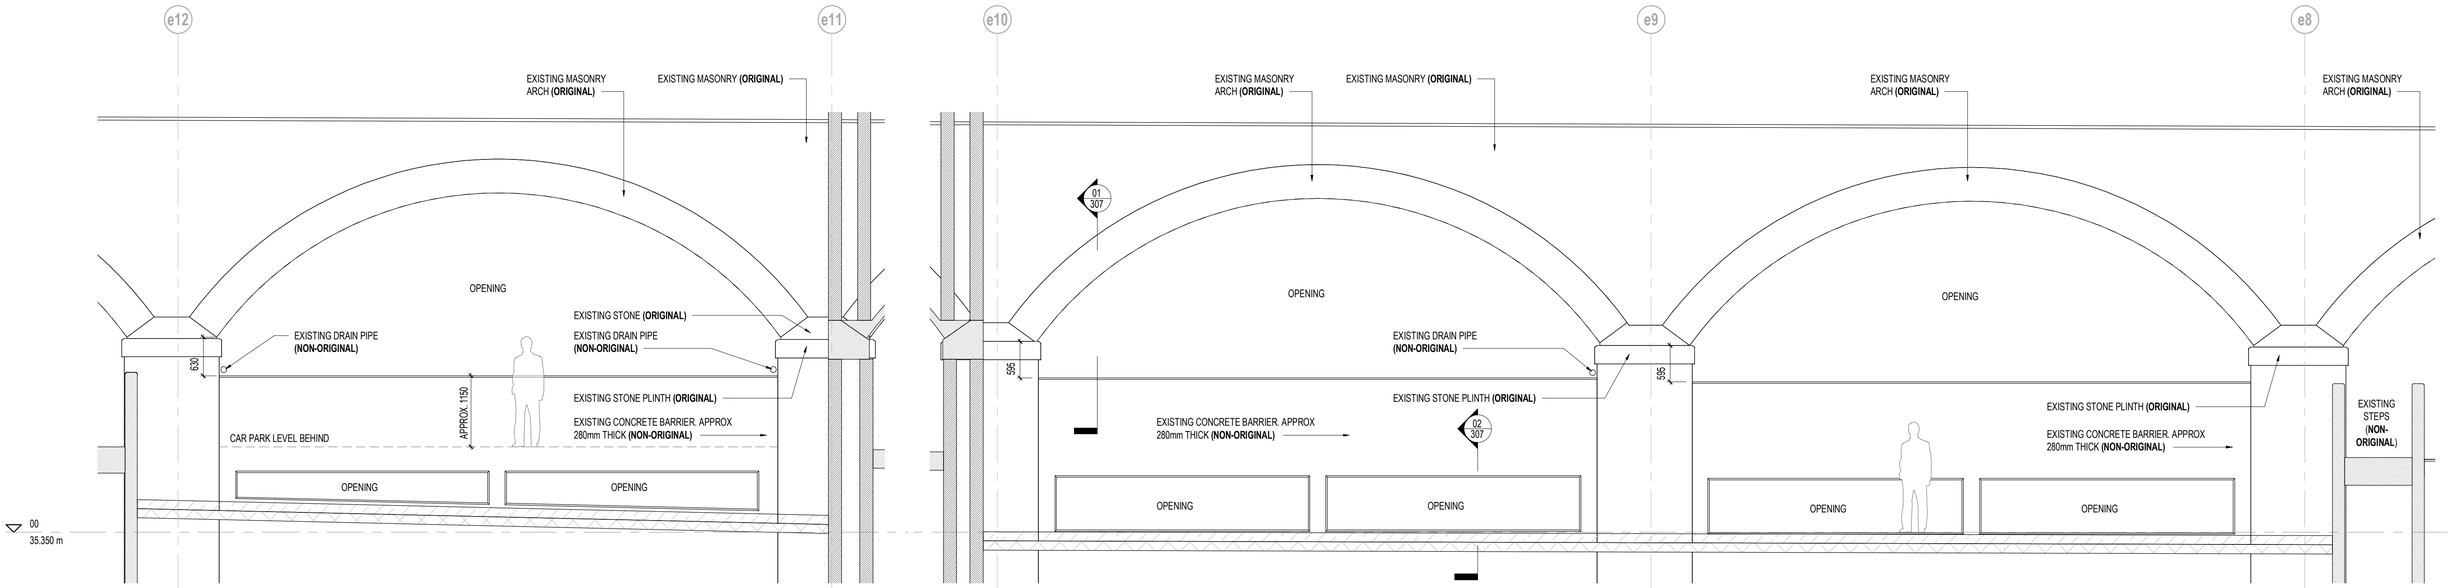


EXISTING ELEVATION A - CAR PARK ARCHES

1 : 50

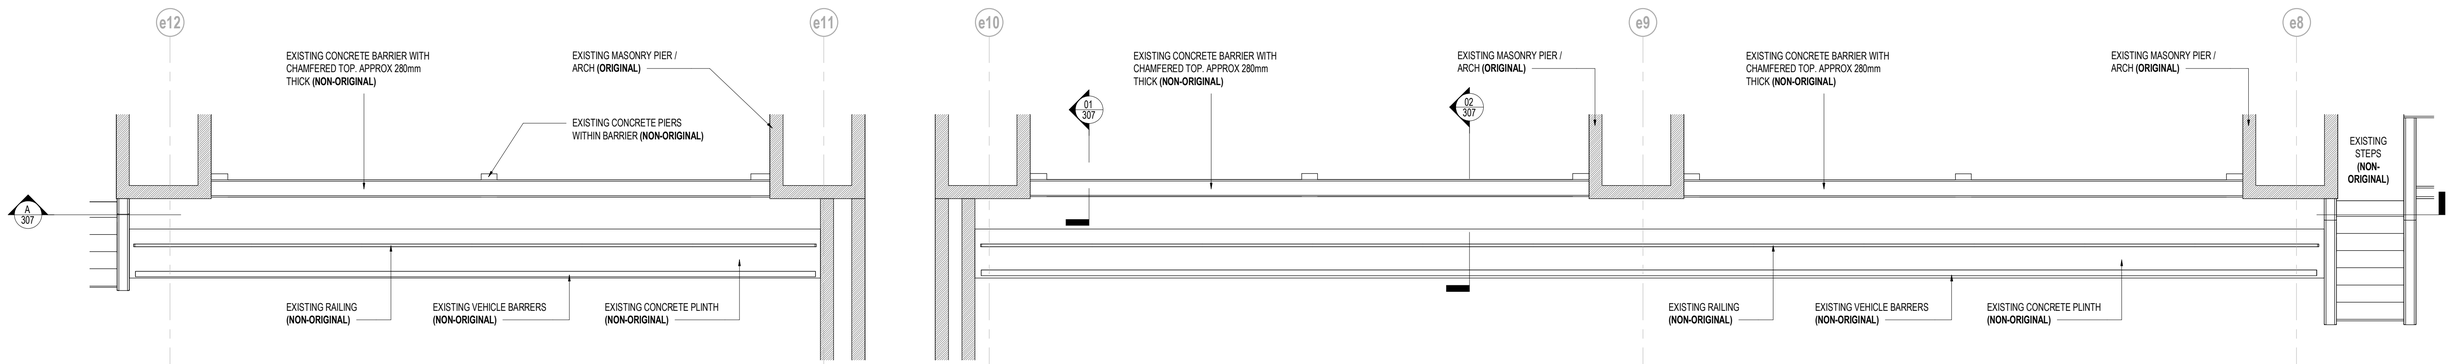


EXISTING PLAN - CAR PARK ARCHES

1 : 50

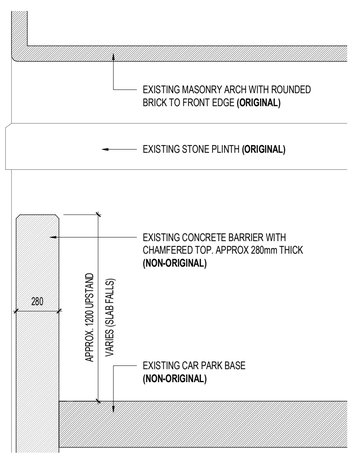

EXISTING DETAIL 01 - BELOW ARCH

1 : 20

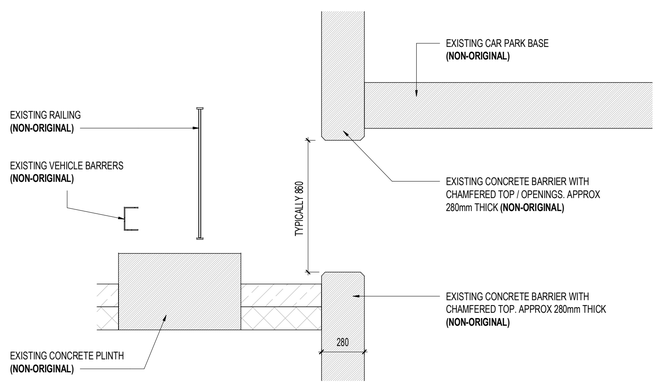


EXISTING DETAIL 02 - SMALL OPENING

1 : 20



EXISTING BARRIER - ENERGY CENTRE SIDE

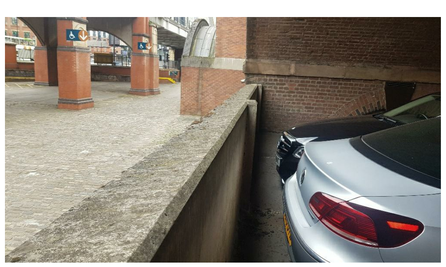

EXISTING BARRIER - EXISTING CAR PARK SIDE

0 1 2 3

SCALE 1 : 50

THIS DRAWING REFERENCES THE FOLLOWING FILES:

REV	DATE	DESCRIPTION			
P2	04/02/19	PLANNING ISSUE	AC	DH	DH
P1	13/11/19	PLANNING ISSUE	AC	DH	DH

VITAL ENERGI
BGH
Vital Energi. Century House, Roman Road, Blackburn, Lancashire, BB1 2LD
Tel: +44 (0)1254 296 000 Fax. +44 (0)1254 296 040

Project:	MANCHESTER CEF CQHN
Title:	CAR PARK ARCHES EXISTING PLAN & ELEVATION
DATE	13.11.19
SCALE	As indicated
SHEET	A1
Status:	PLANNING A
Stage:	4
Drg-No:	50467-BGH-EC-ZZ-DR-A-307
Rev:	P2