




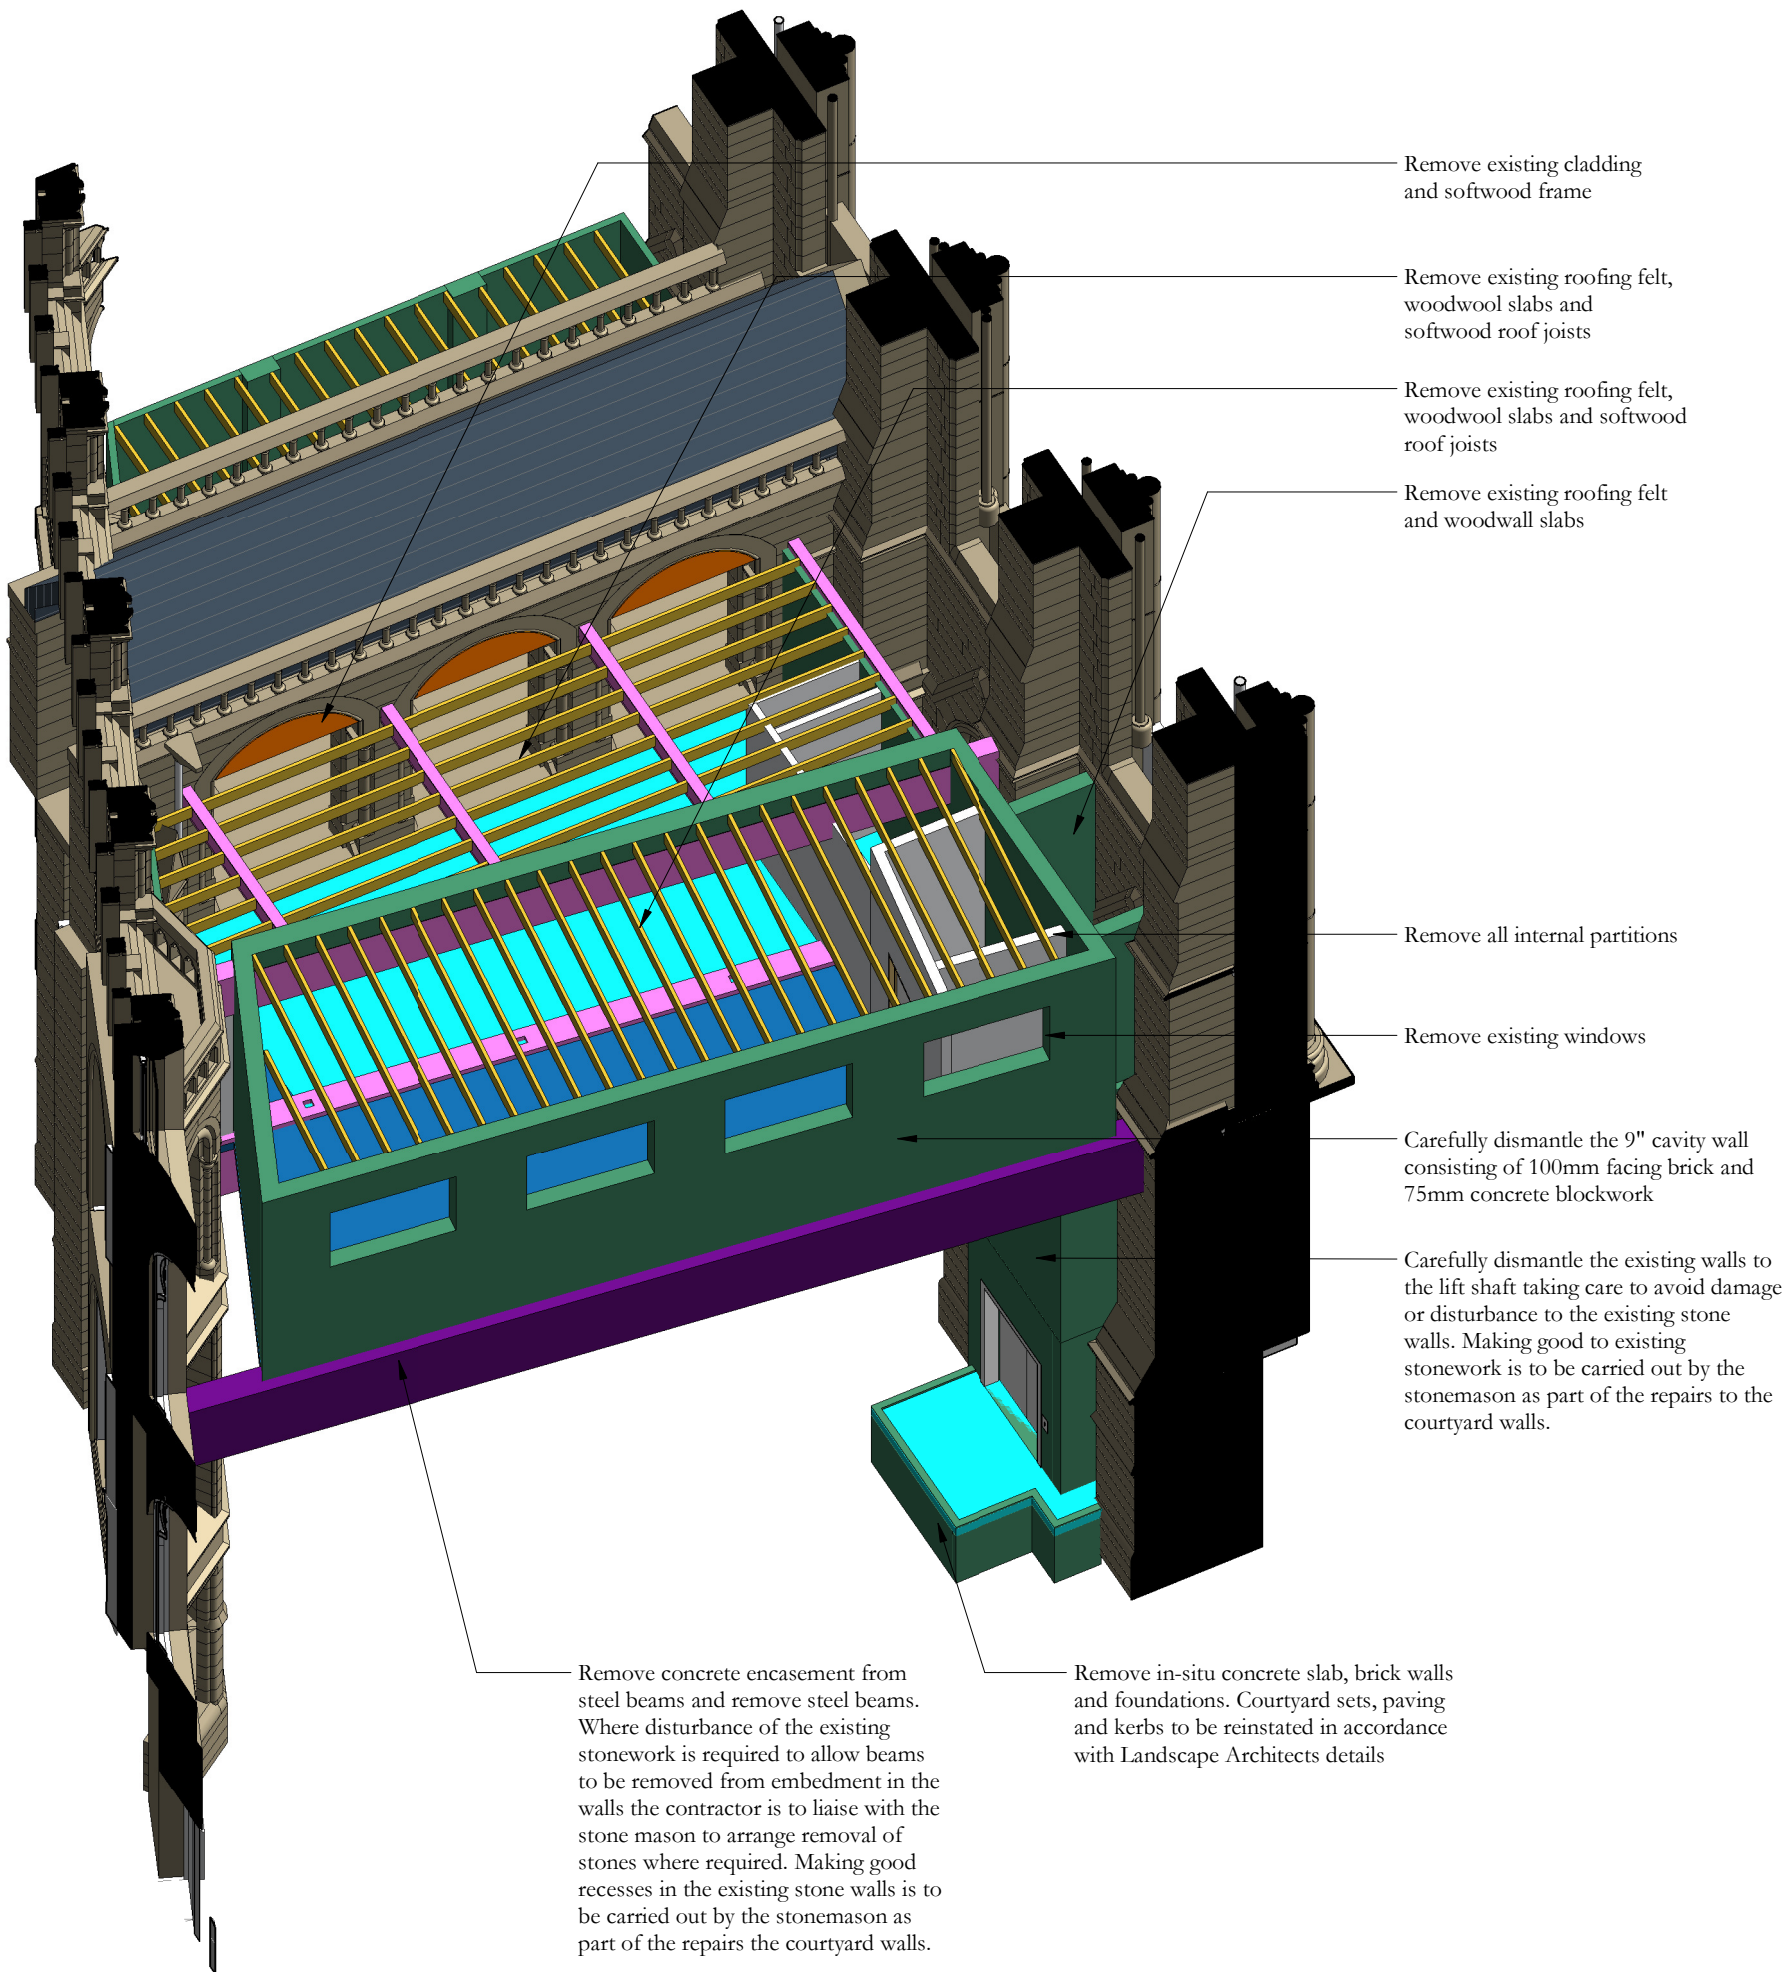


Existing view from west with roof coverings and windows removed

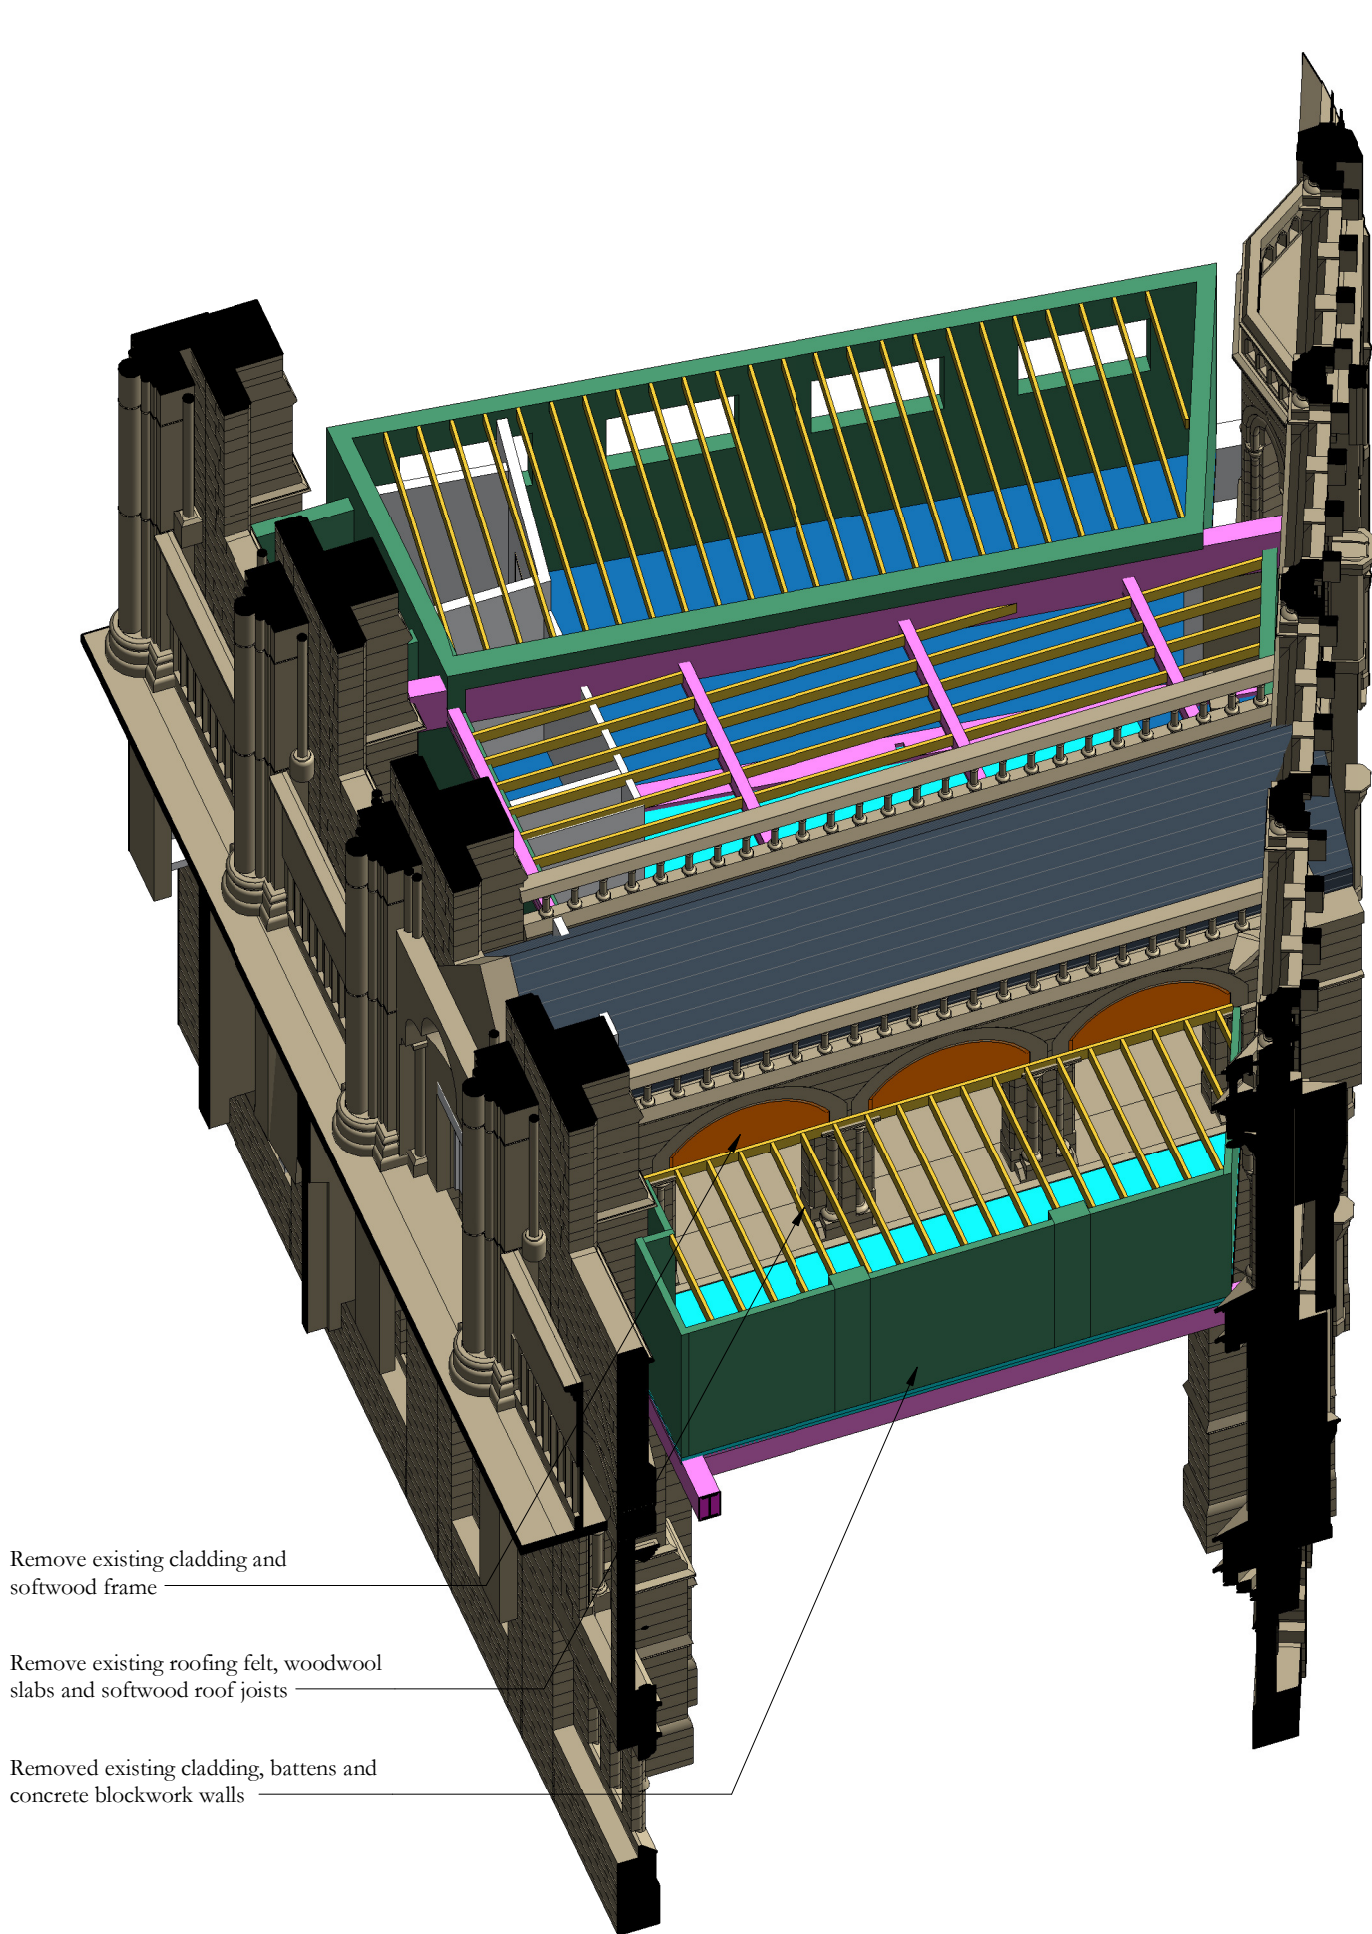


Existing view from east with roof coverings and windows removed

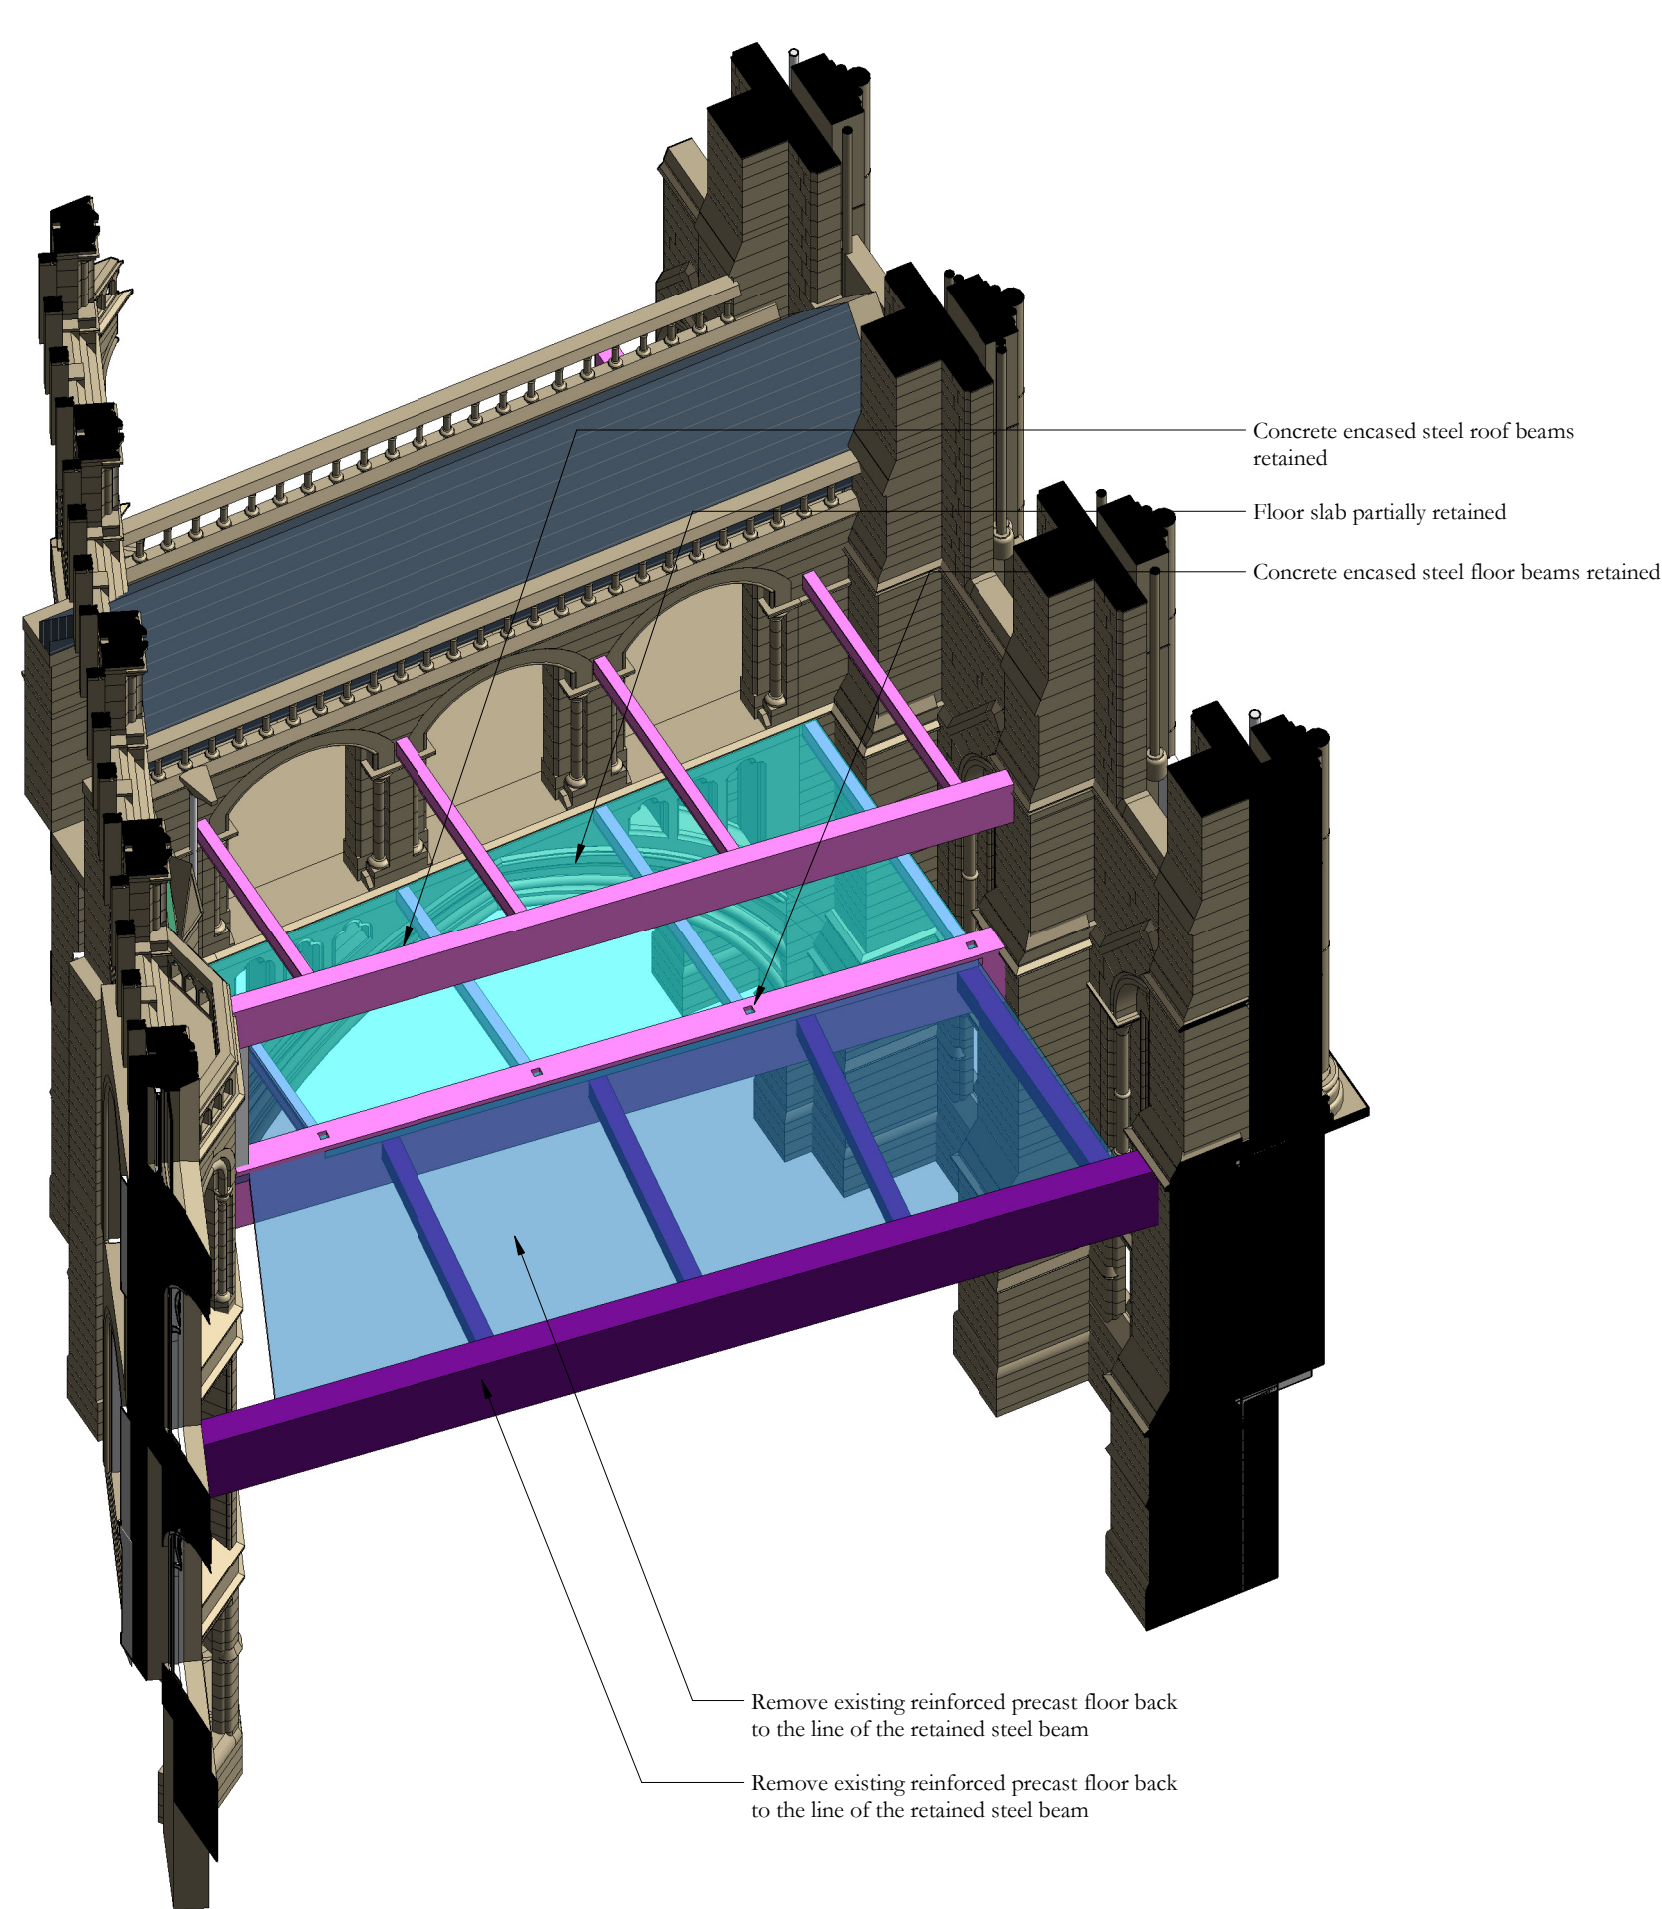


View from west with roof joists and masonry walls removed

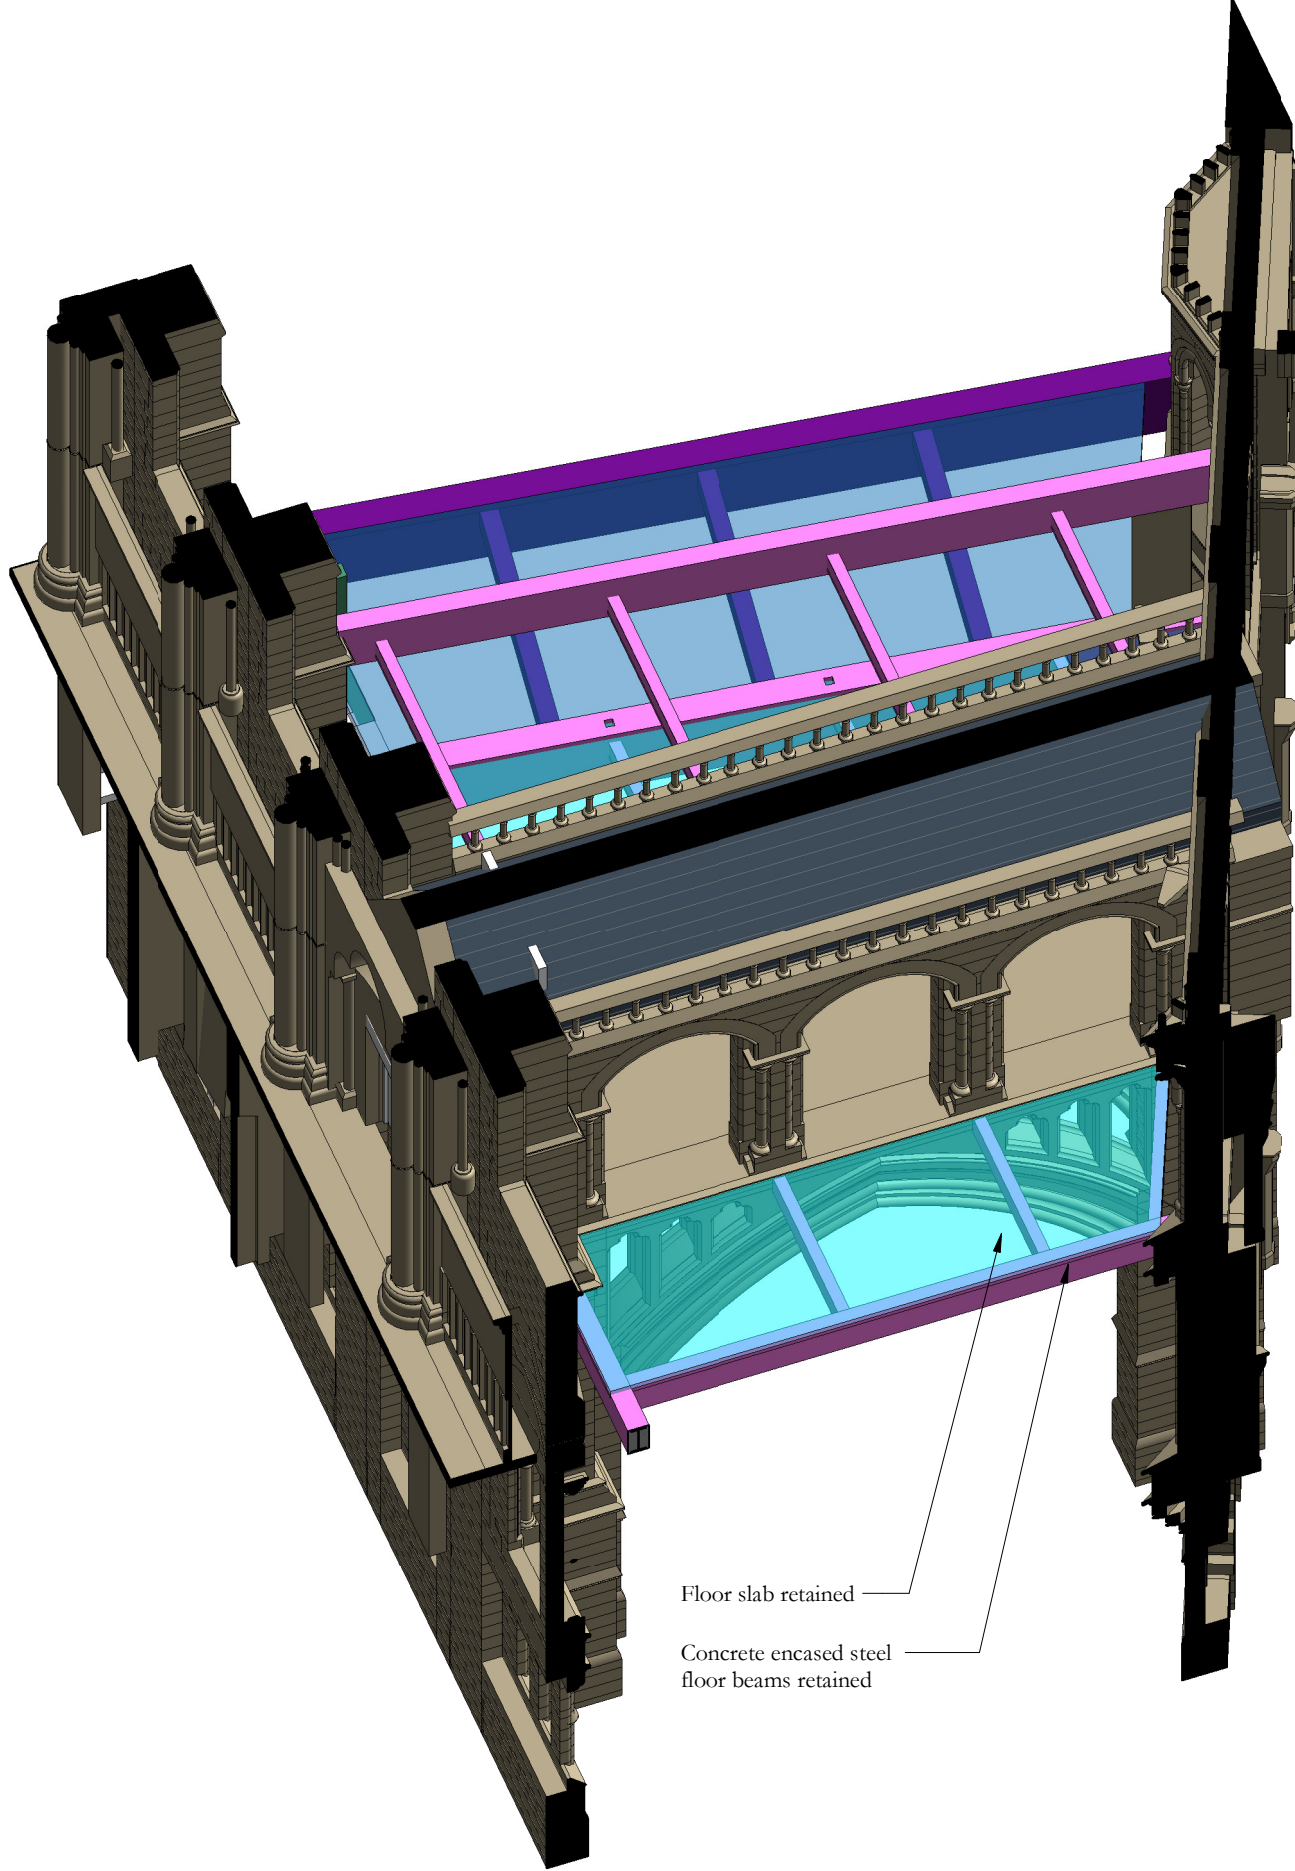

View from east with roof joists and masonry walls removed

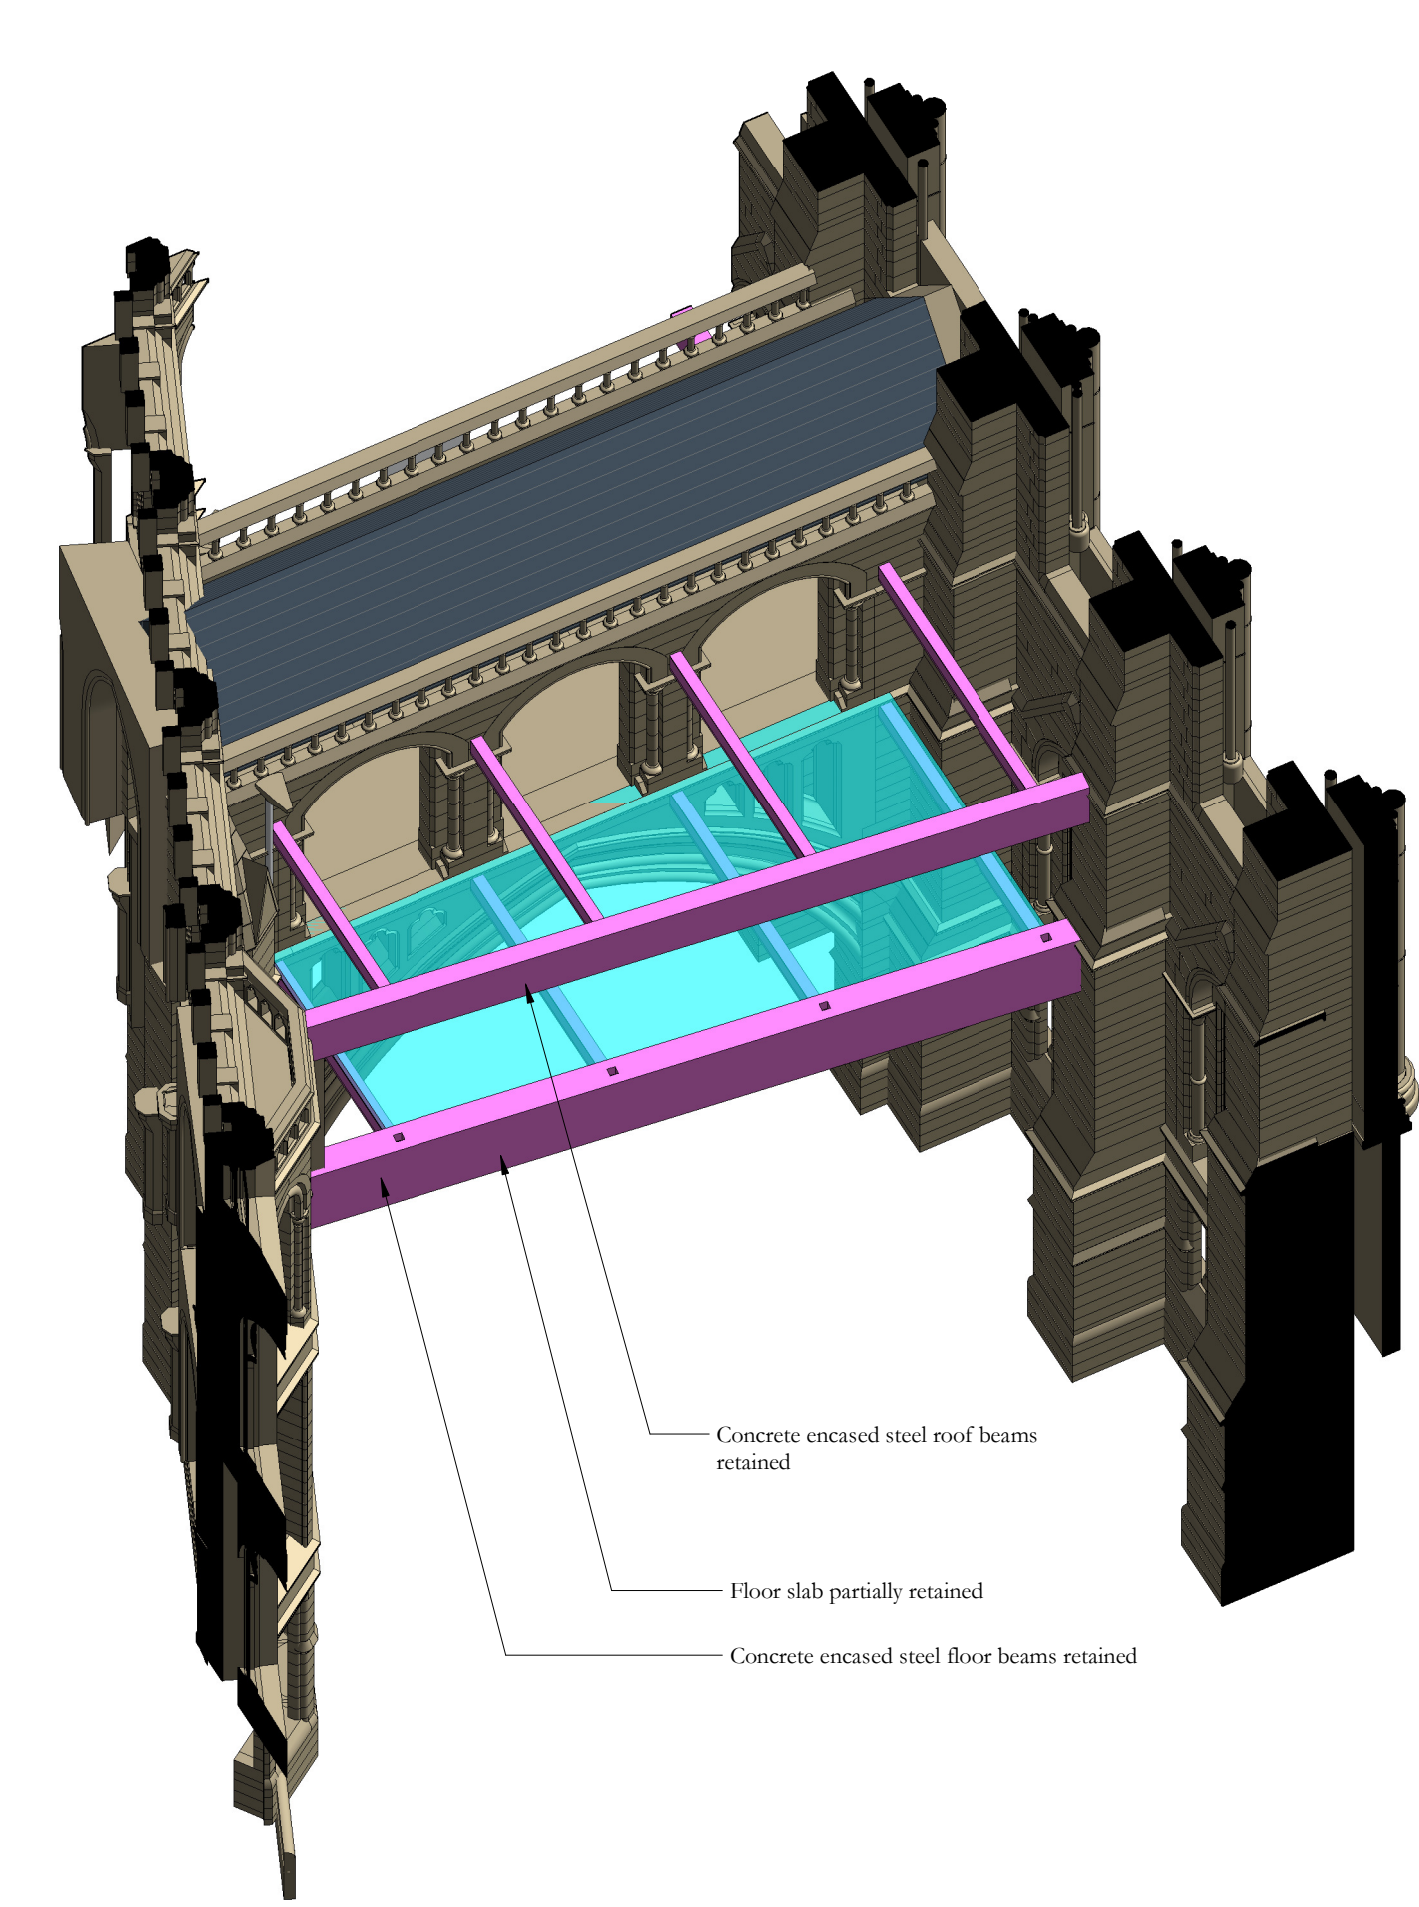

View from west showing retained structural elements

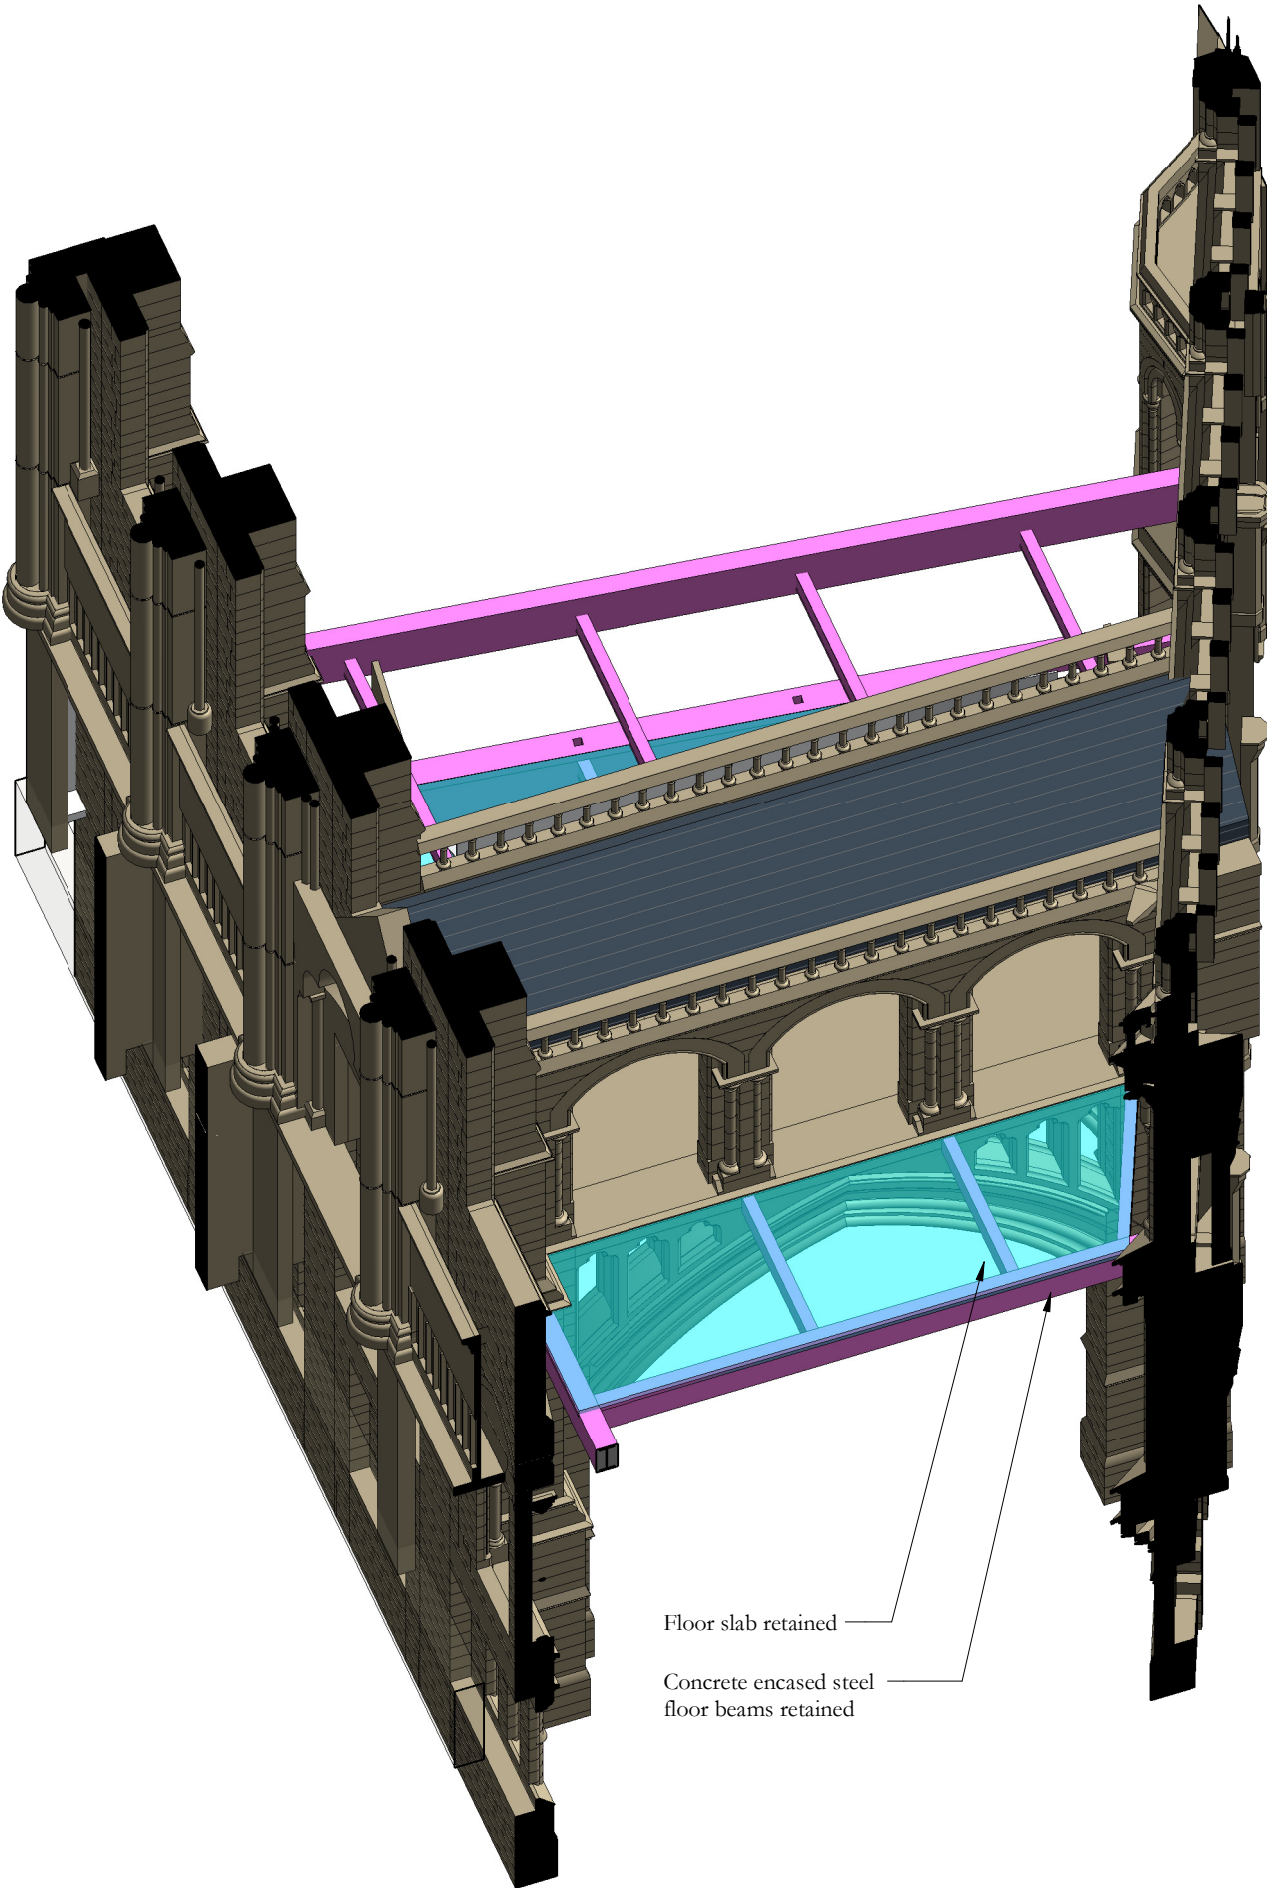


View from east showing retained structural elements

Scale Bars to be used as guidance only - refer to sheet size below

1:100	mm	1000	2000	3000	4000	5000	6000	7000	8000
1:200	mm	1000	2000	3000	4000	5000	6000	7000	8000
1:500	M	15	30	45	60	75	90	105	120
1:1250	M	10	20	30	40	50	60	70	80

Notes:
Drawings are based on survey data and may not accurately represent what is physically present.
Do not scale from this drawing. All dimensions are to be verified on site before proceeding with the work.
All dimensions are in millimeters unless noted otherwise.
Purcell shall be notified in writing of any discrepancies.

Key Plan

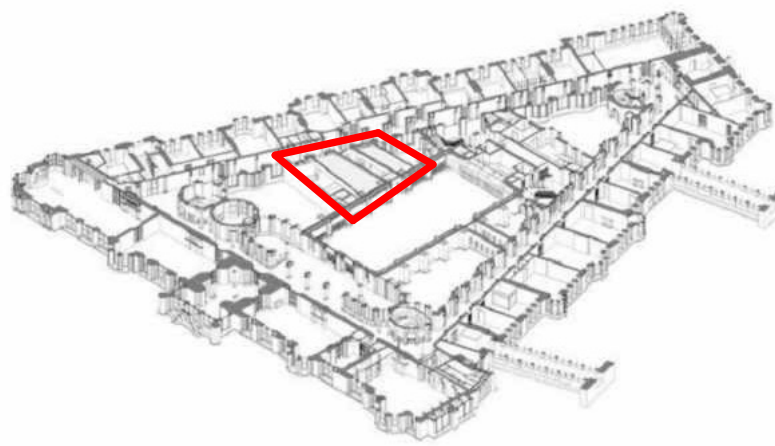

Key Plan - L01 Kitchen Link Bridge
1 : 200

- Concrete encased Steel beam retained
- Concrete encased Steel beam removed
- Concrete precast floor retained
- Concrete precast floor removed
- Masonry wall to be removed
- Softwood roof joists to be removed
- Softwood frame removed

Link Bridge Alteration Key
1 : 50

REV01
Additional 3D views added to provide more detailed information on removal of building fabric. Coloured hatches added to indicate different materials to be removed/retained.

01	22/04/2020	GR	TK	Reissued for construction, see note in cloud
-	31/01/2020	GR	MR	First Issue
ISSUE	DATE	APPROVED	DRAWN	DESCRIPTION



Project Office, Town Hall, MANCHESTER M60 2L1
+44 (0) 7970 097 432
www.purcelluk.com

PROJECT STATUS	RIBA STAGE 4
CLIENT	MANCHESTER CITY COUNCIL
PROJECT	OUR TOWN HALL
DRAWING TITLE	Alterations to Former Kitchen Link Bridge
SIZE & SCALE	A1:As indicated
DRAWING STATUS	For Construction

JOB NUMBER 236959

DRAWING NO. OTH-PUR-EX-ZZ-DWG-A-0397 01

© PURCELL 2019. PURCELL IS THE TRADING NAME OF PURCELL ARCHITECTURE LTD.