

JIMMY'S



Ancoats - Refurbishment

27 Blossom St - Manchester - M4 6AJ

Signage visuals v1.0 03.02.2020



External Daytime



Proposed

1. High Level Neon Lighting Bolt Logo

15mm Ruby Red traditional neon sign @ 1250mm diameter. Total linear length of neon is 9.9m running on one transformer. All neon mounted direct to brickwork.


2. Low Level Non-illuminated Acrylic Logo

5mm red acrylic letters to read "JIMMY'S" as per branding. O/A 1560mm (w) x 550mm (h) Stood off brickwork using nylon locators.



Existing

External Nighttime

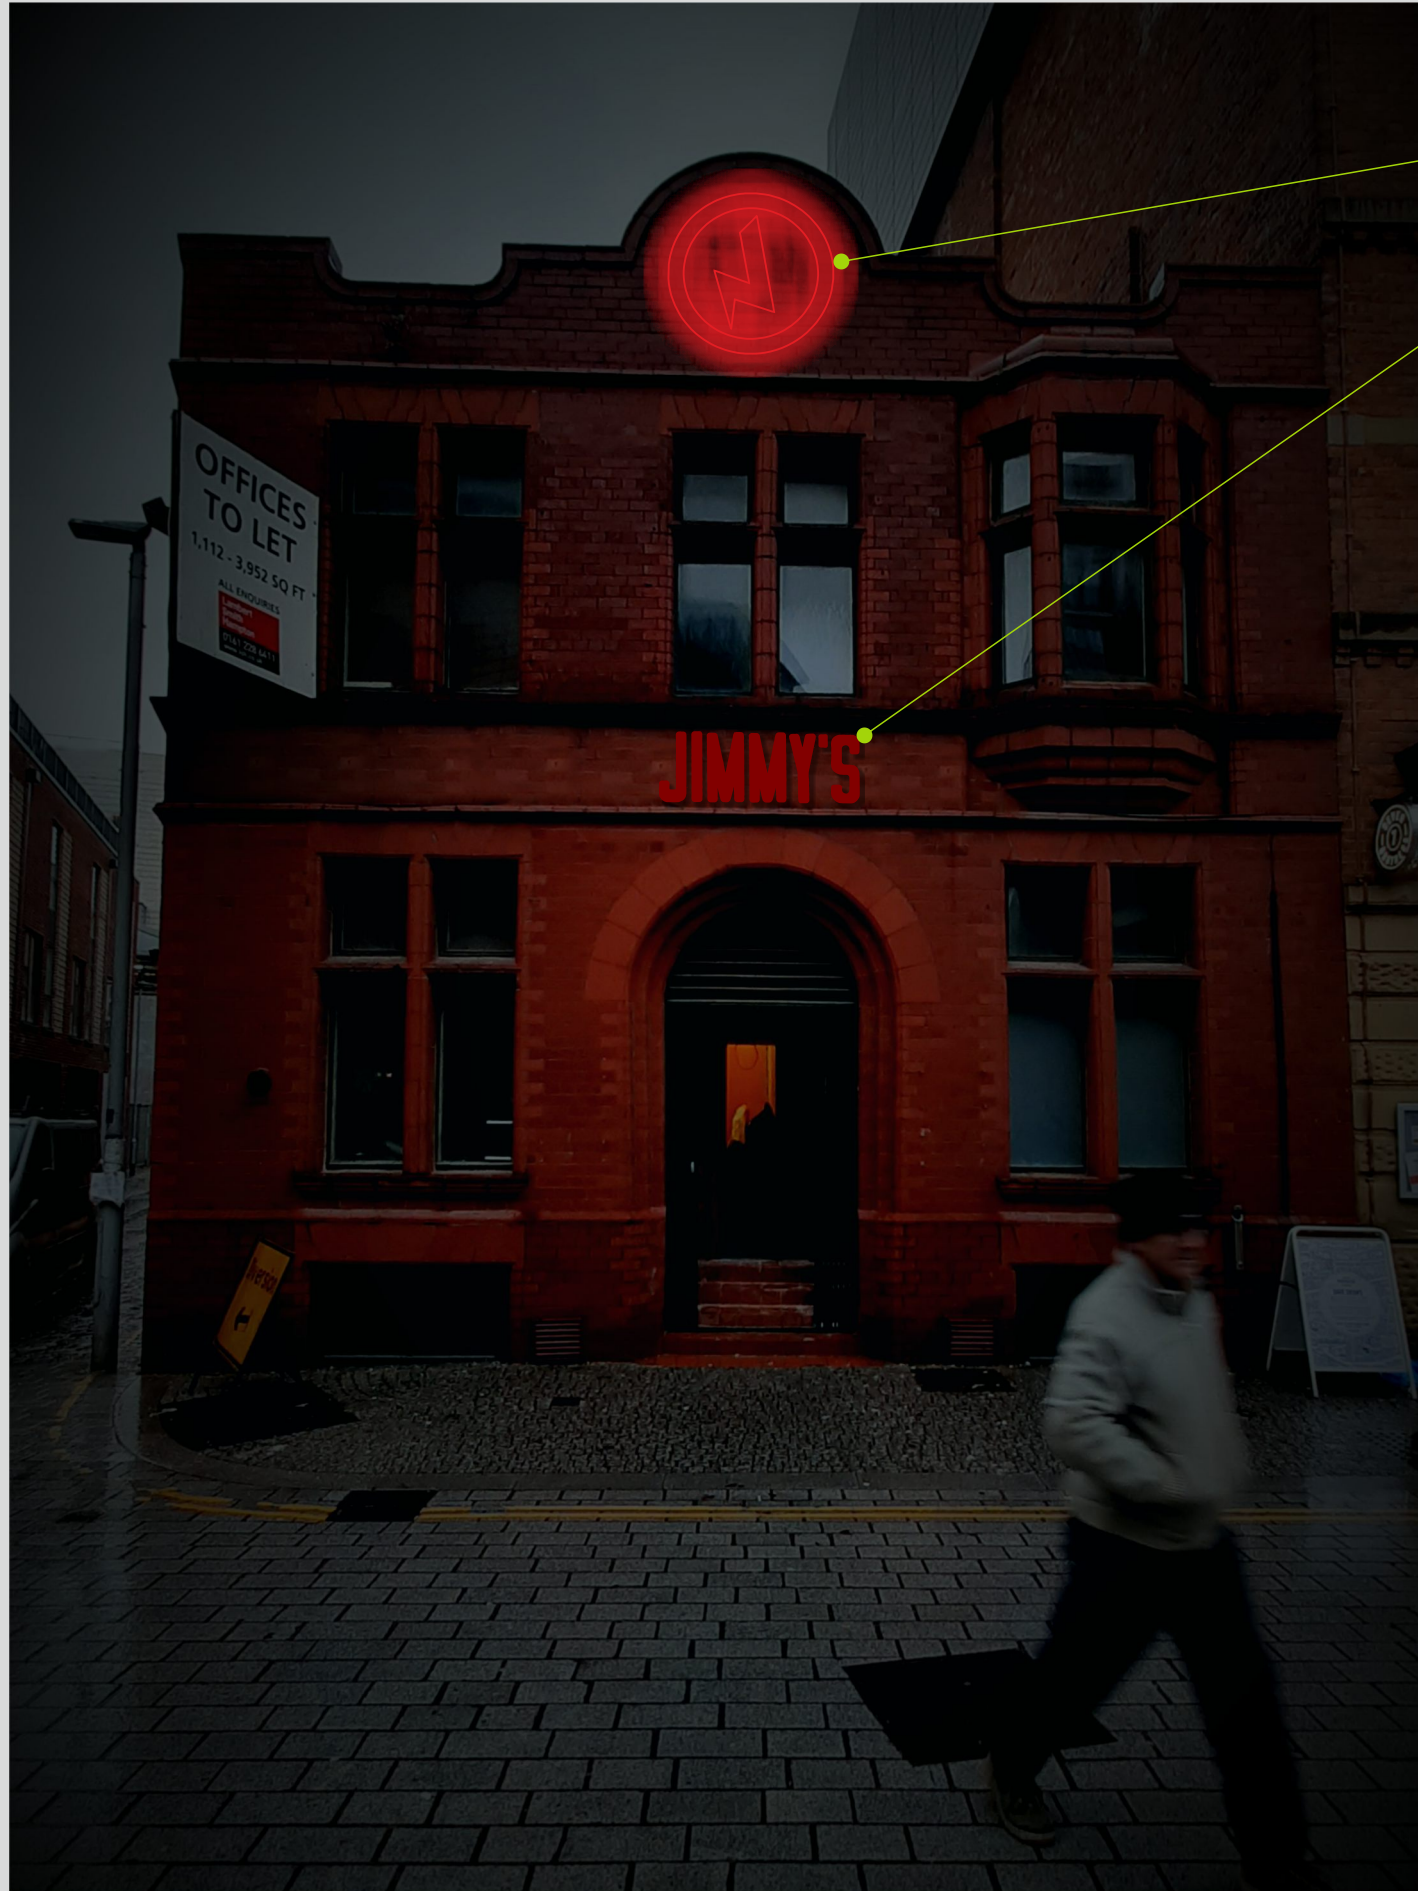

Proposed

1. High Level Neon Lighting Bolt Logo

15mm Ruby Red traditional neon sign @ 1250mm diameter. Total linear length of neon is 9.9m running on one transformer. All neon mounted direct to brickwork.

2. Low Level Non-illuminated Acrylic Logo



5mm red acrylic letters to read "JIMMY'S" as per branding. O/A 1560mm (w) x 550mm (h) Stood off brickwork using nylon locators.



Existing

High Level Neon Sign

1. High Level Neon Lighting Bolt Logo - 1:10 @ A3
15mm Ruby Red traditional neon sign @ 1250mm diameter. Total linear length of neon is 9.9m running on one transformer. All neon mounted direct to brickwork.

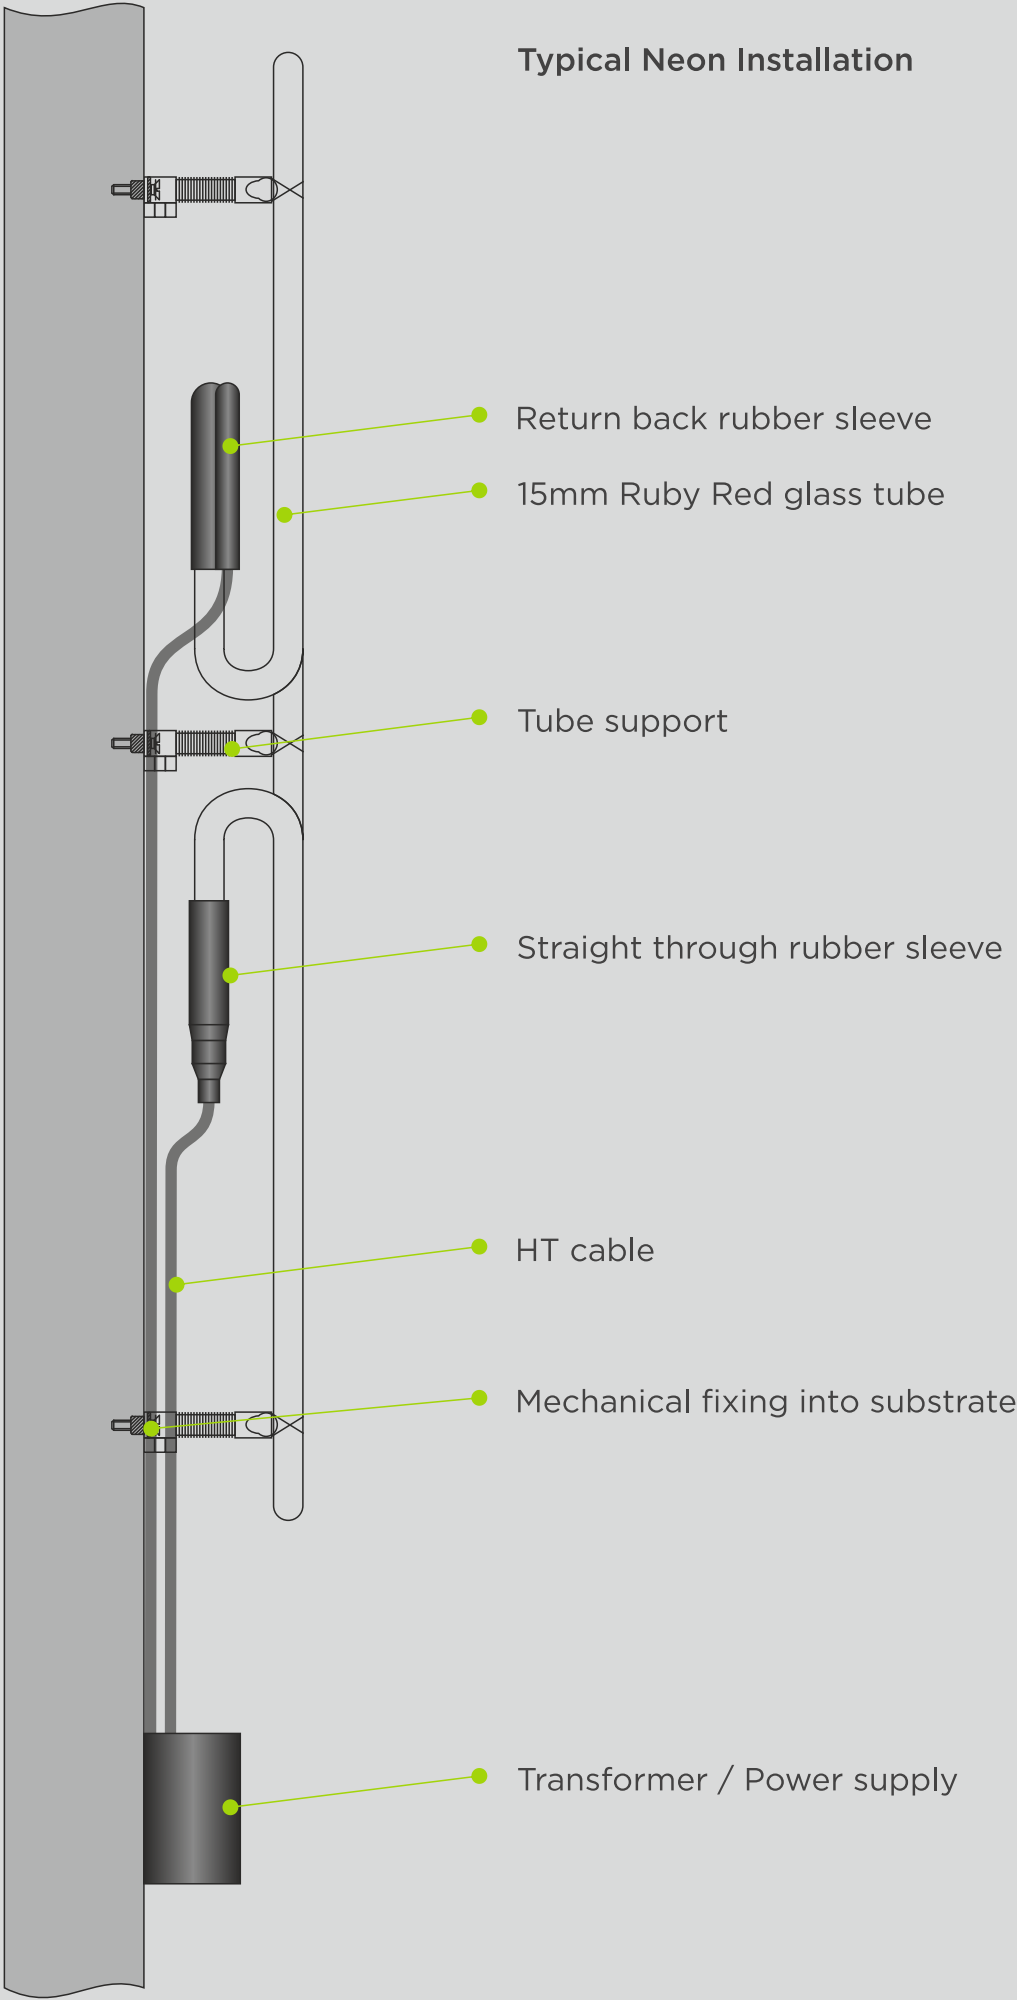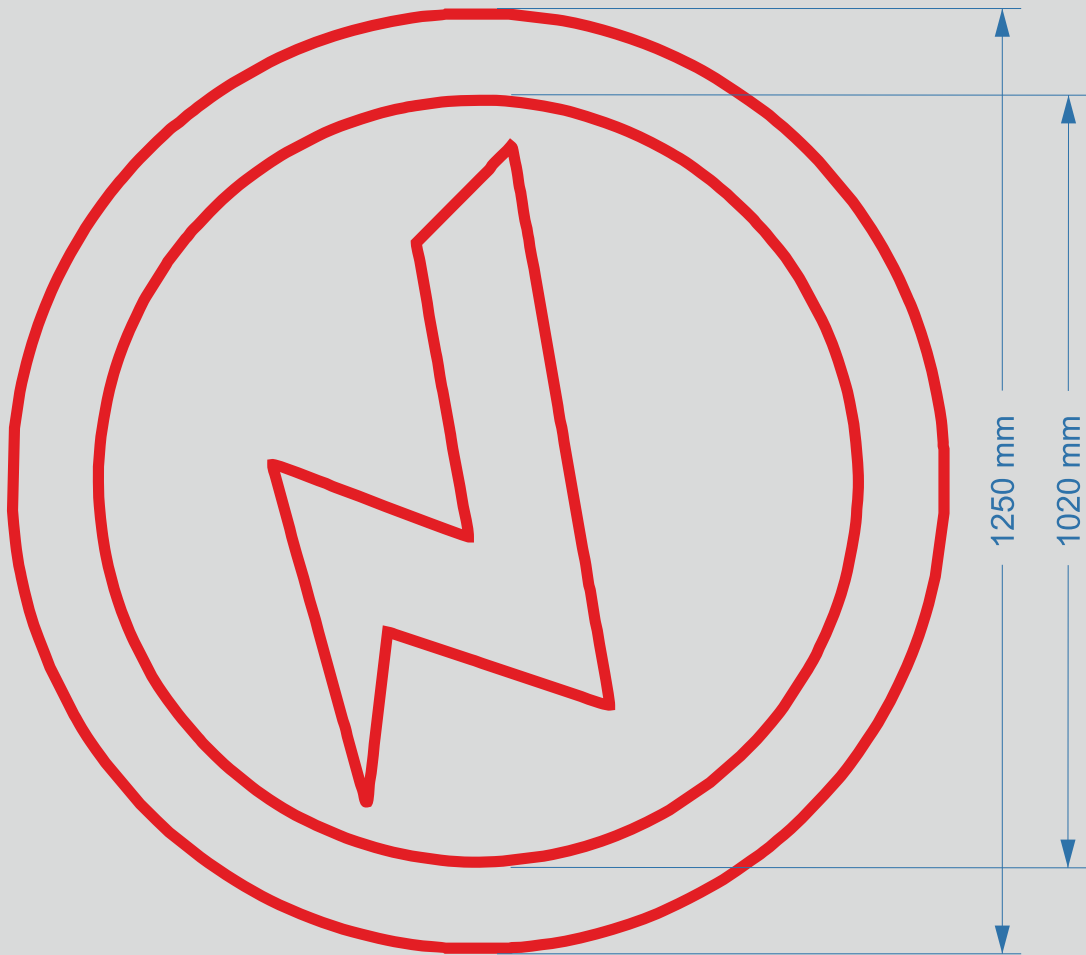

Low Level Acrylic Sign

2. Low Level Non-illuminated Acrylic Logo
5mm red acrylic letters to read “JIMMY’S” as per branding.
O/A 1560mm (w) x 550mm (h)
Stood off brickwork using nylon locators.



Typical Acrylic Installation

