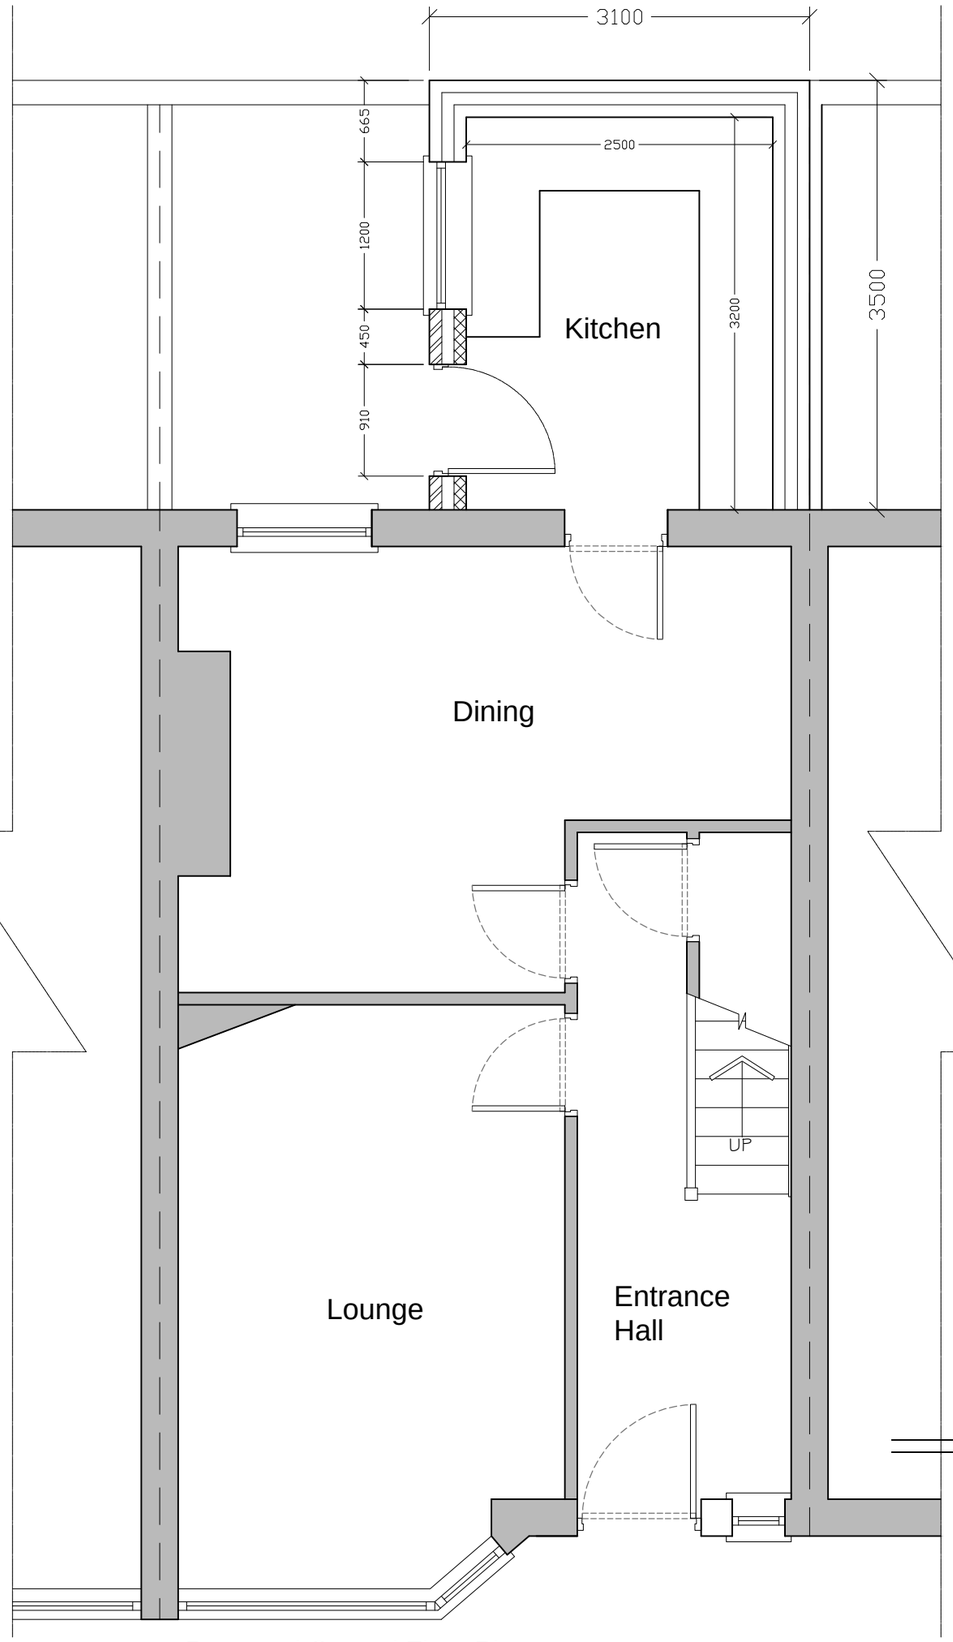

Proposed Ground Floor Plan
Scale 1:50

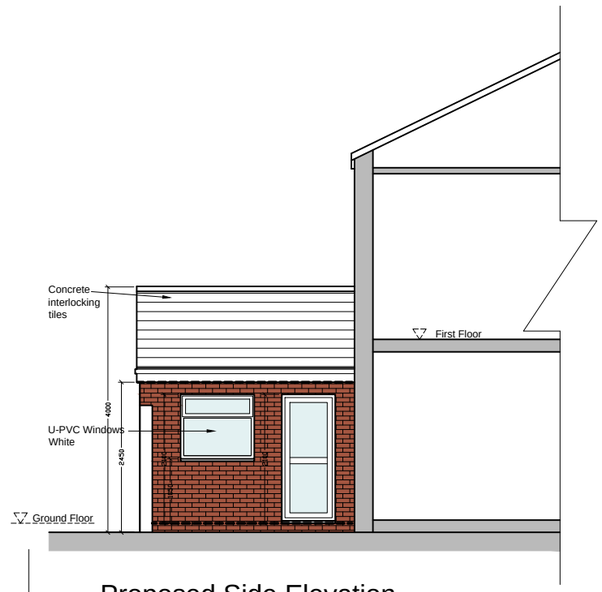

Proposed Side Elevation
Scale 1:100

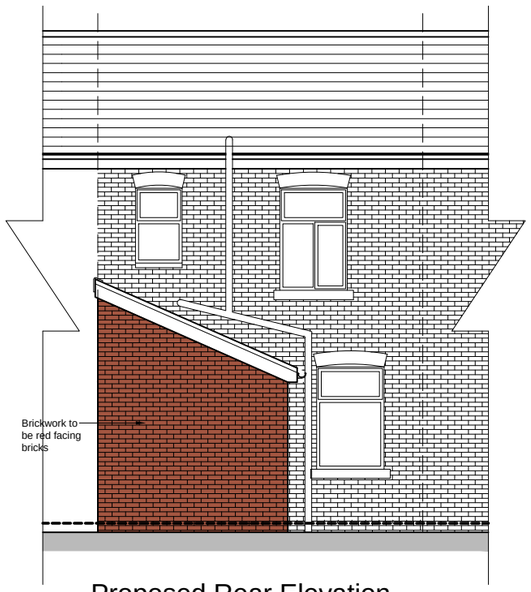

Proposed Rear Elevation
Scale 1:100

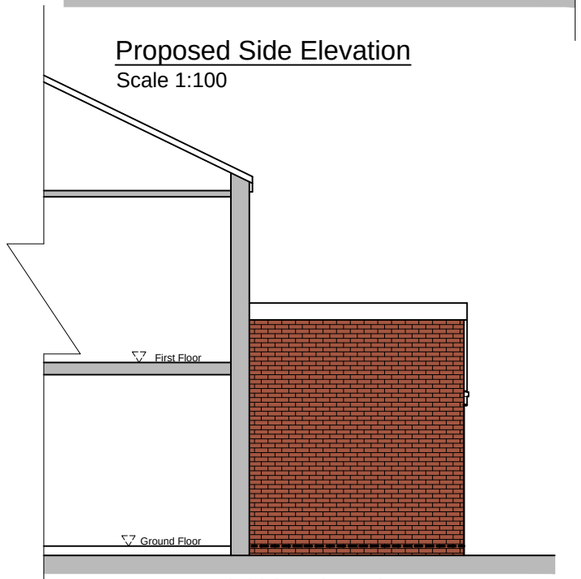

Proposed Side Elevation
Scale 1:100

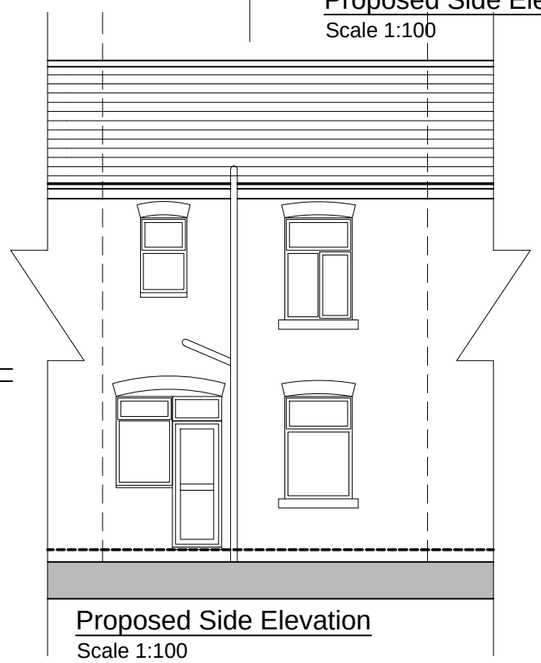

Proposed Side Elevation
Scale 1:100

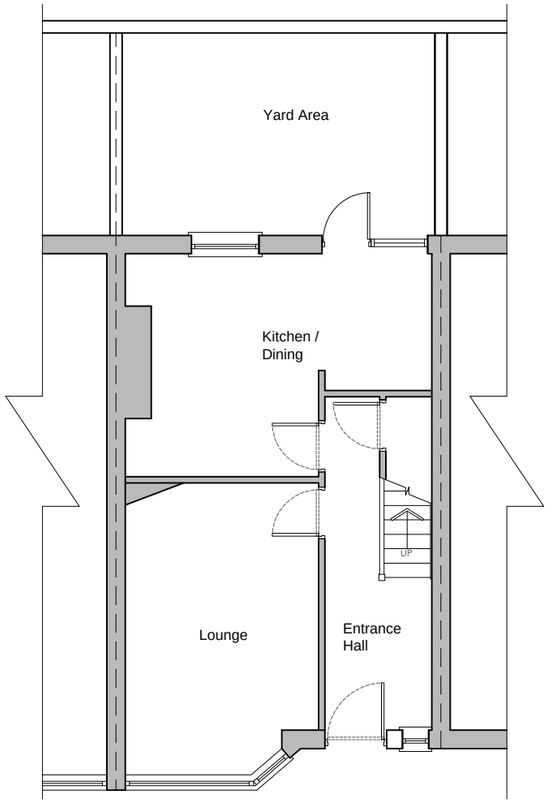

Existing Ground Floor Plan
Scale 1:100

M-Design	Design and Project Management	Date 07-12-2019
Project Title Proposed part single storey rear extension	Address 24 Newland Street Manchester M8 5RY	Dwg No. 01
Drawing Title Proposed Plan and Elevations		