




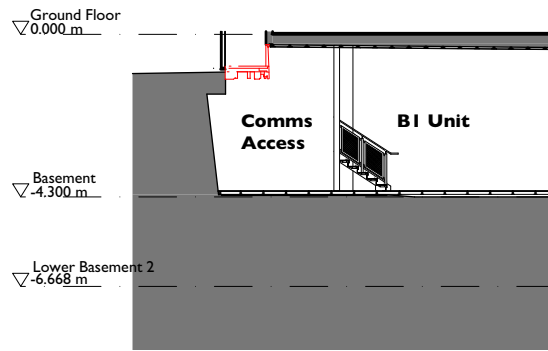


Section K-K

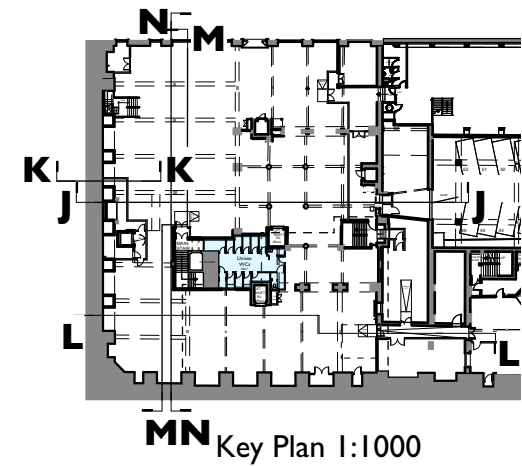


Key Plan 1:1000

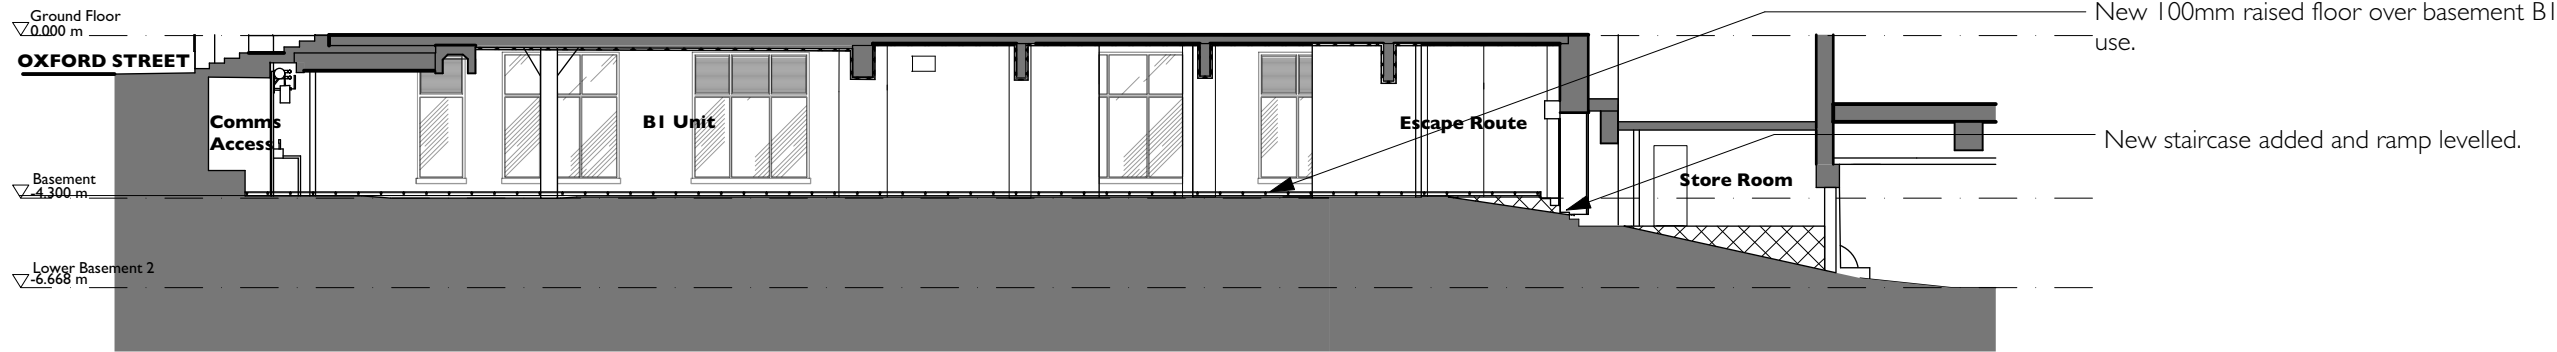


Section J-J

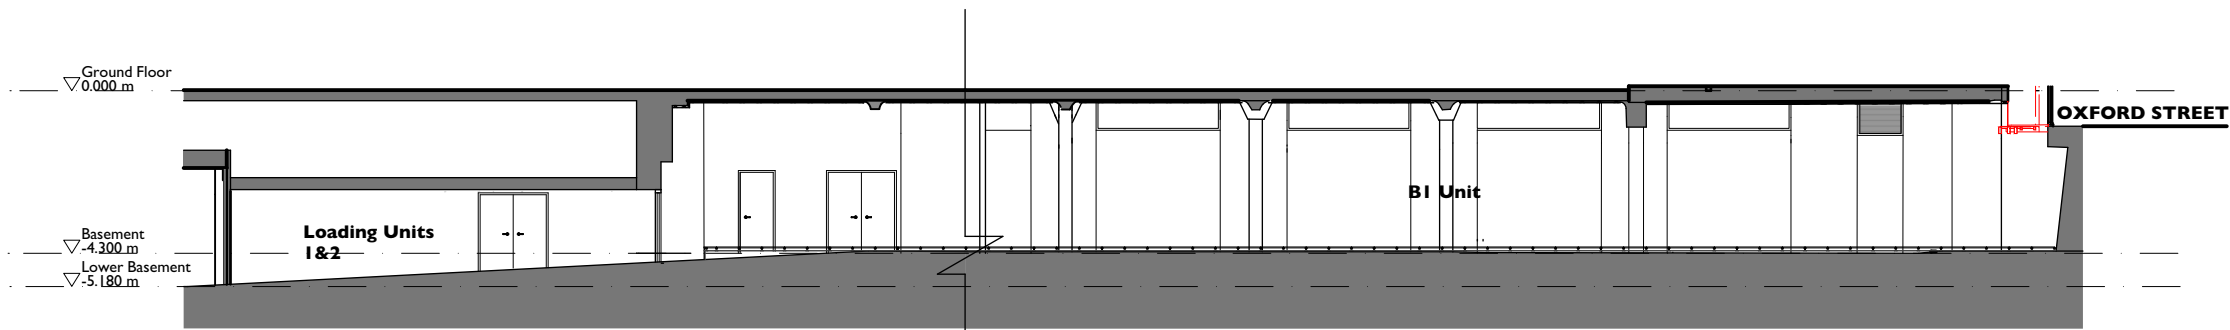

Section L-L

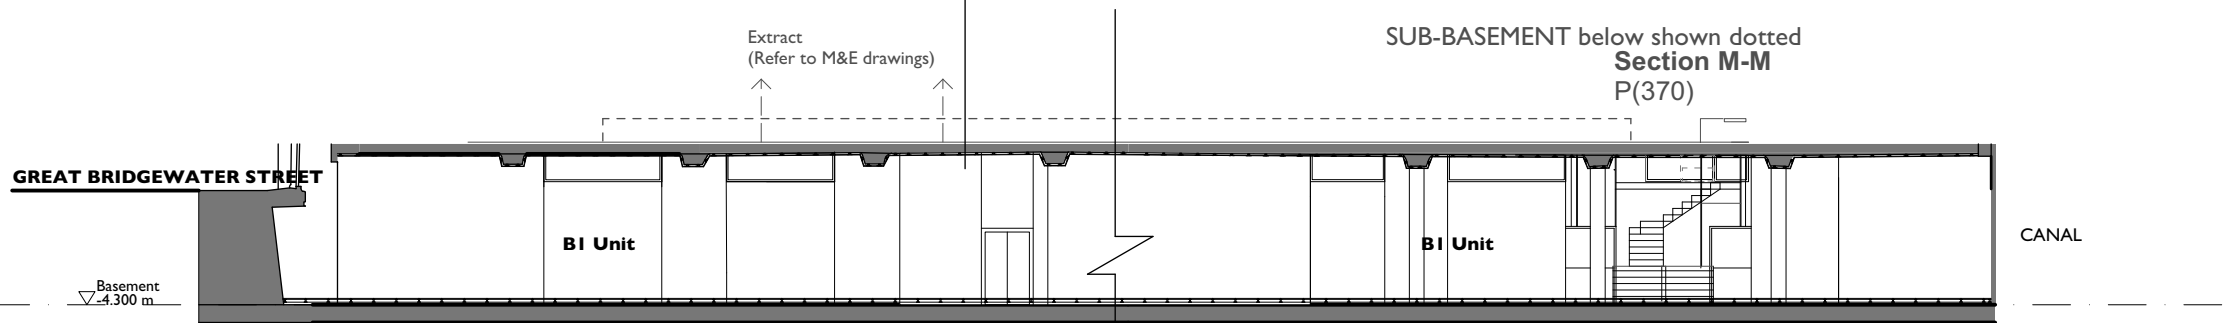

Section M-M

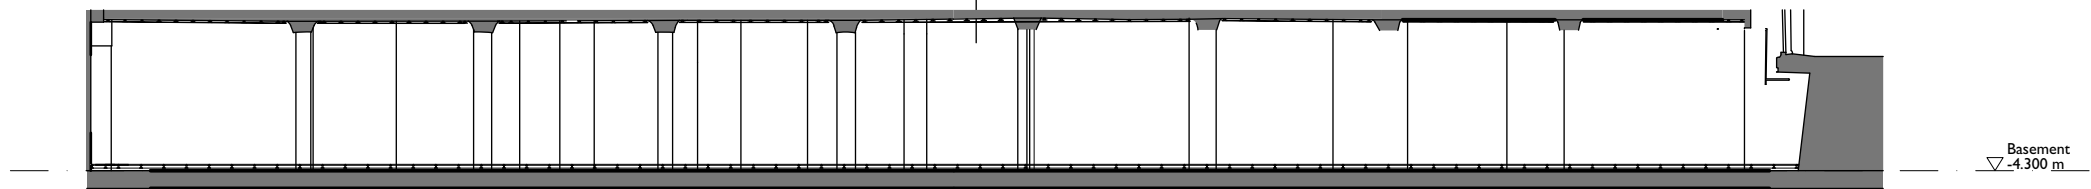

Section N-N

COPYRIGHT OF ATELIER MB LTD
DO NOT SCALE FROM THIS DRAWING
DIMENSIONS TO BE CHECKED ON SITE

KEY

- Existing
- Proposed
- Existing to be removed
- Drawing reference 1/312 (TBC)

B Section K and N added floor RD AB
27/05/2020 and ceiling treatments added.

A Revisions following change ZS AB
13/04/20 of use to Office

Rev Note DRN CHK

Churchgate Basement
Manchester

Proposed Sections J-J, K-K, L-L,
M-M, N-N

scheme 1819
drwg no. P(370)
revision B

scale 1:200 @ A3
date first drawn Nov 19
drawn FA

SK sketch E existing P proposed T tender C construction FI final issue

www.ateliermb.co.uk
t 0161 236 0051
e architect@ateliermb.co.uk