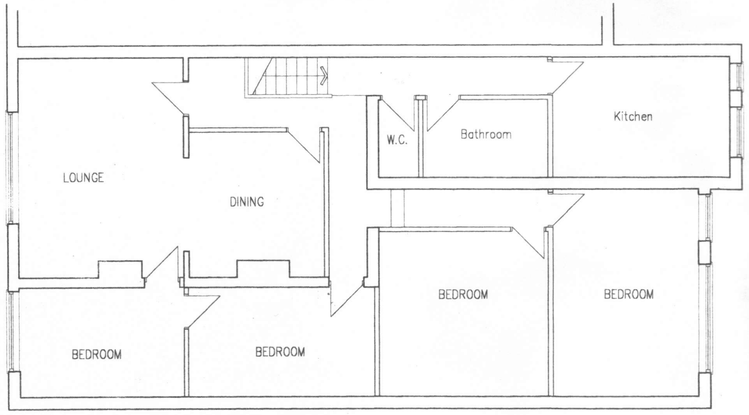

FIRST FLOOR PLAN – As existing

MZA Structural & Civil Engineering Consultants Chandos Mews 34b Chandos Road Redland BS6 6PF Bristol	Project 574 Wimslow Road Manchester	Date 02/04/2020	Scale 1:50 @A1
	Title Proposed Flats Existing First Floor Plan	Drg. No. M94/P-02	Rev. A