




EXISTING SECTION A-A SCALE 1:50

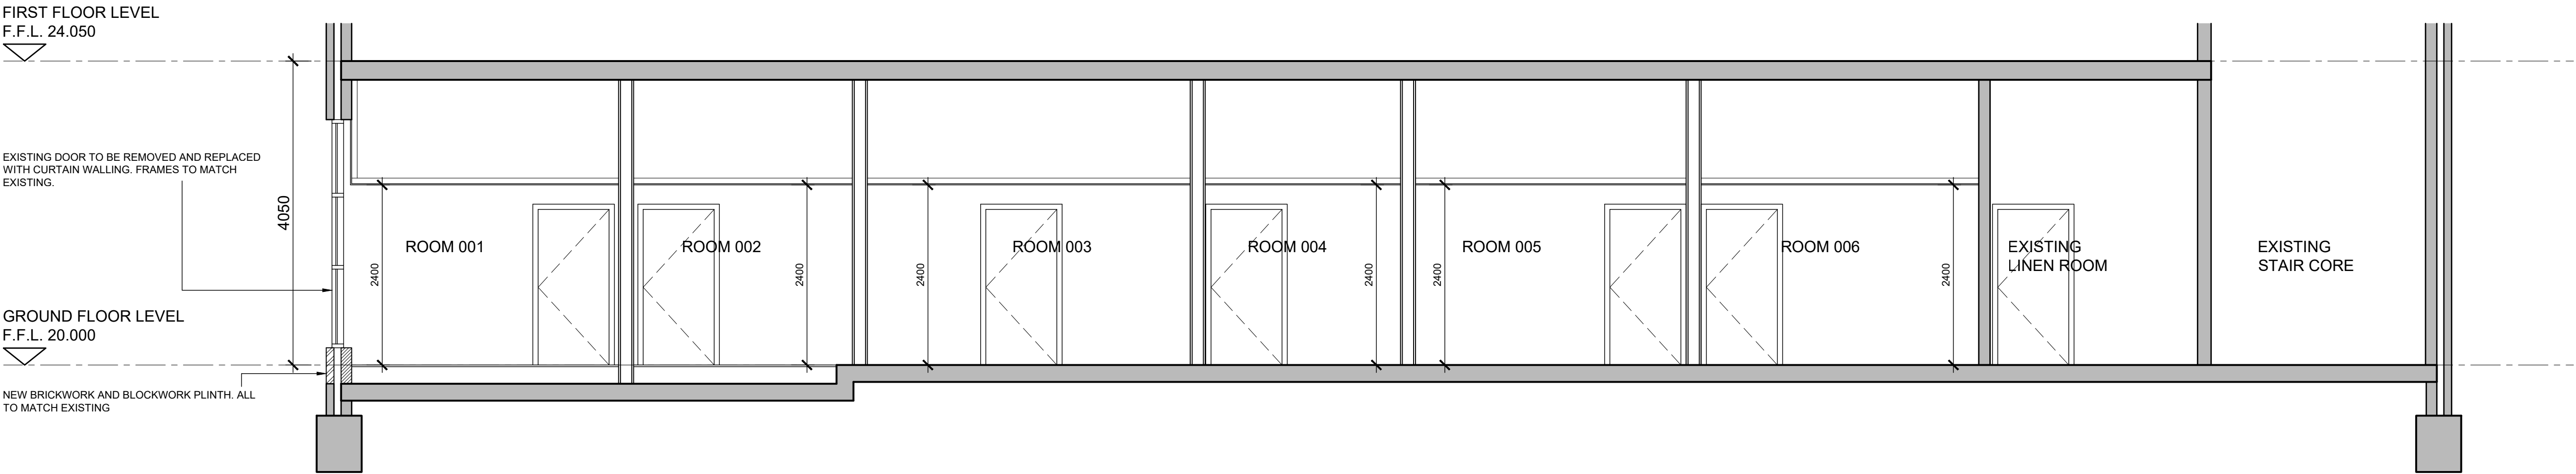

PROPOSED SECTION A-A SCALE 1:50

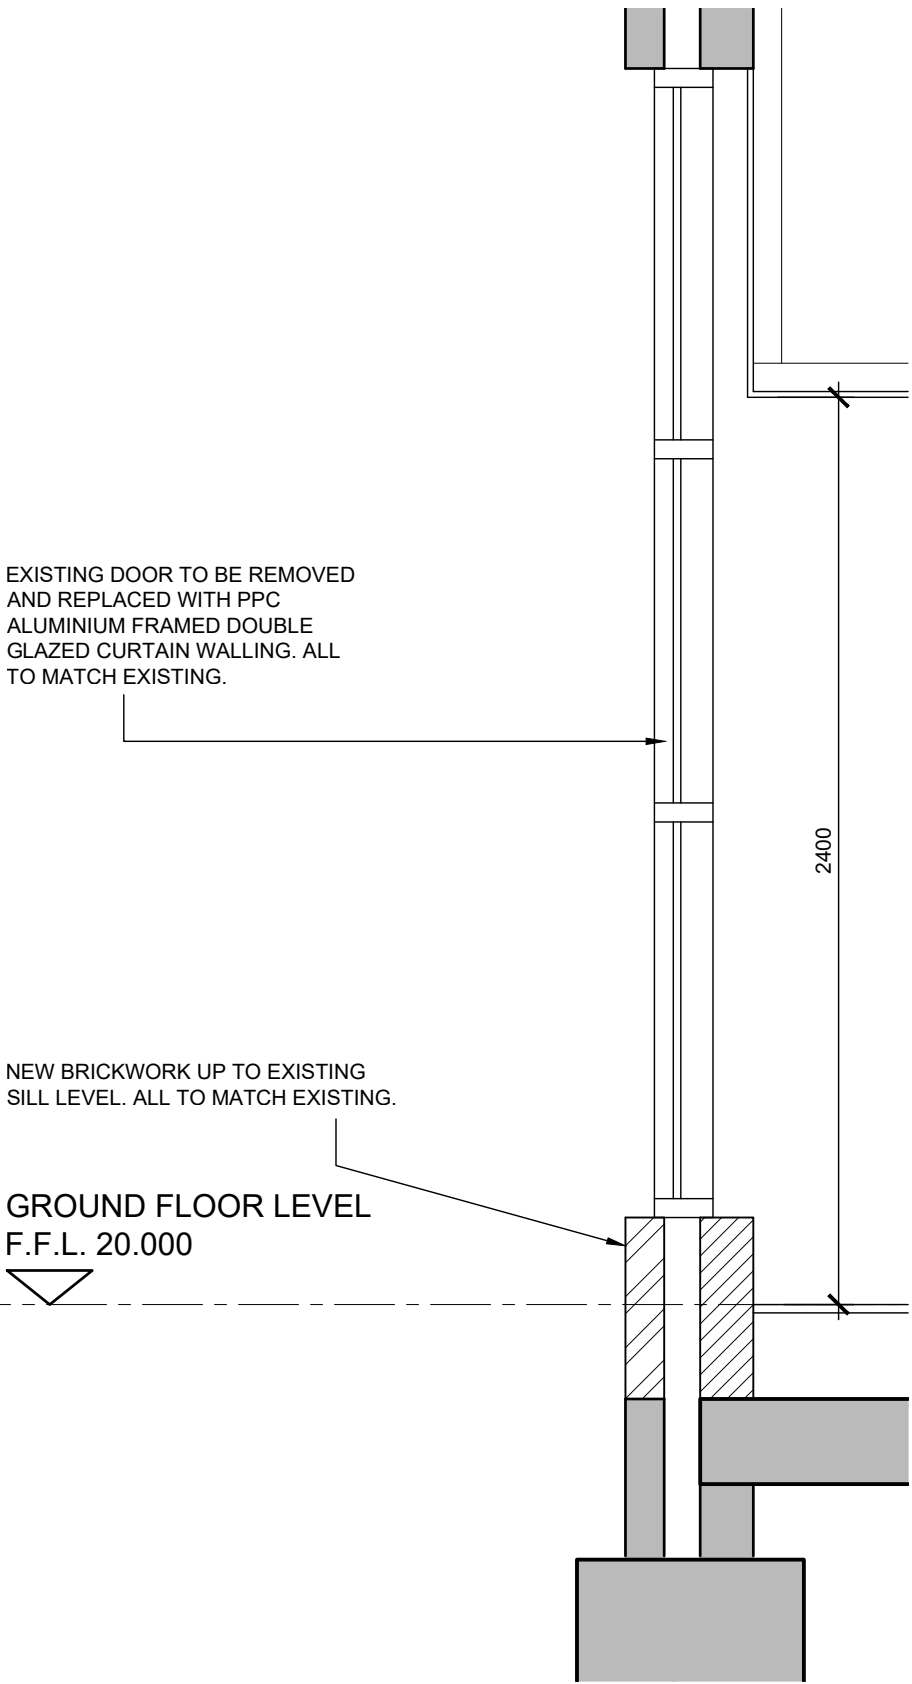

DETAIL AT SECTION A-A SCALE 1:20

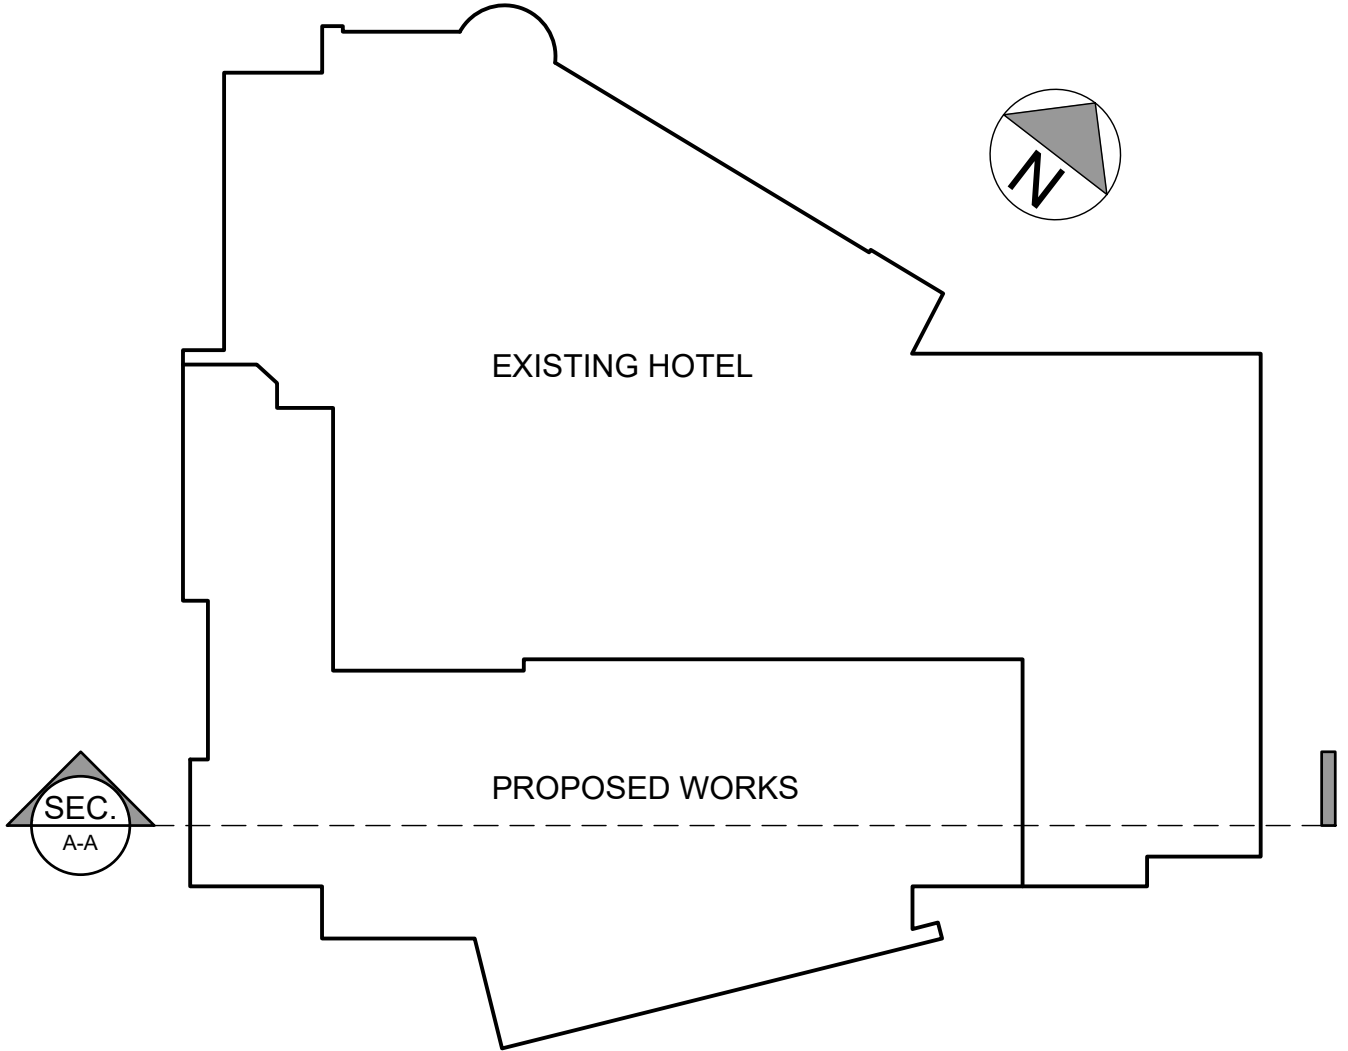

KEY PLAN N.T.S

DO NOT SCALE OFF THIS DRAWING © LEACH RHODES WALKER 2001

LeachRhodesWalker
Architects

info@lrw.co.uk | www.lrw.co.uk
50 Dearmans Place Manchester M3 5LH
Manchester +44 (0)161 833 0211 **London** +44 (0)207 993 1363 **Bucharest** +40 (21)650 4026

client ACCORINVEST			
project IBIS MANCHESTER			
project no 7989	drawing no L(00)14	rev	
description - EXISTING & PROPOSED SECTIONS			
scale NOTED@ A1	date drawn 16.04.20	drawn by CM	authorised by SA
loc:\projects\ibis\ibis\org\0014\IBIS_0014.dwg ibis\ibis\proj\ibis\proj			
purpose of issue planning ☒ building regs ☐ tender ☐ comment ☐ approval ☐ construction ☐			