


9 Clearwater Drive, M20 2ED

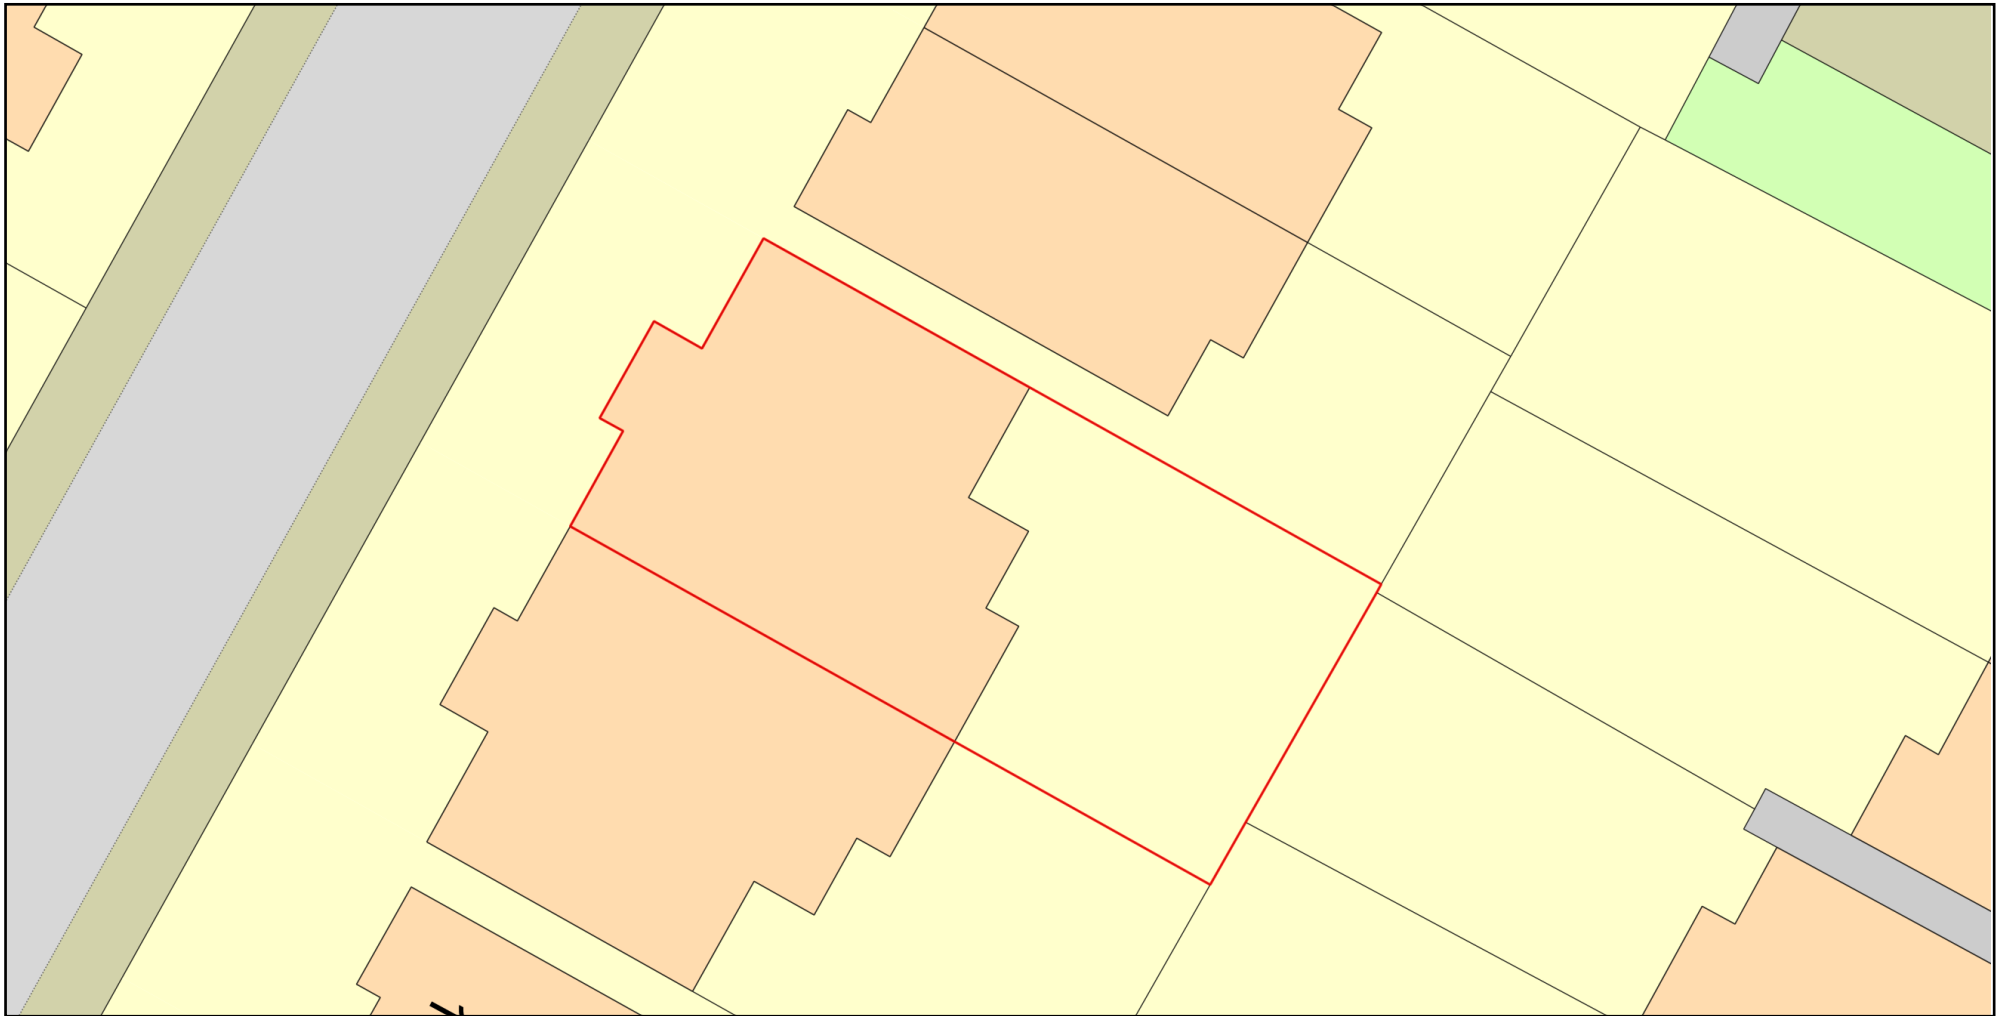

0 10
Metres



Plan Produced for: Richard Kenyon

Date Produced: 14 May 2020

Plan Reference Number: TQRQM20135090209052

Scale: 1:200 @ A4

© Crown copyright and database rights 2019 OS 100042766