




EXISTING BALCONY PLAN

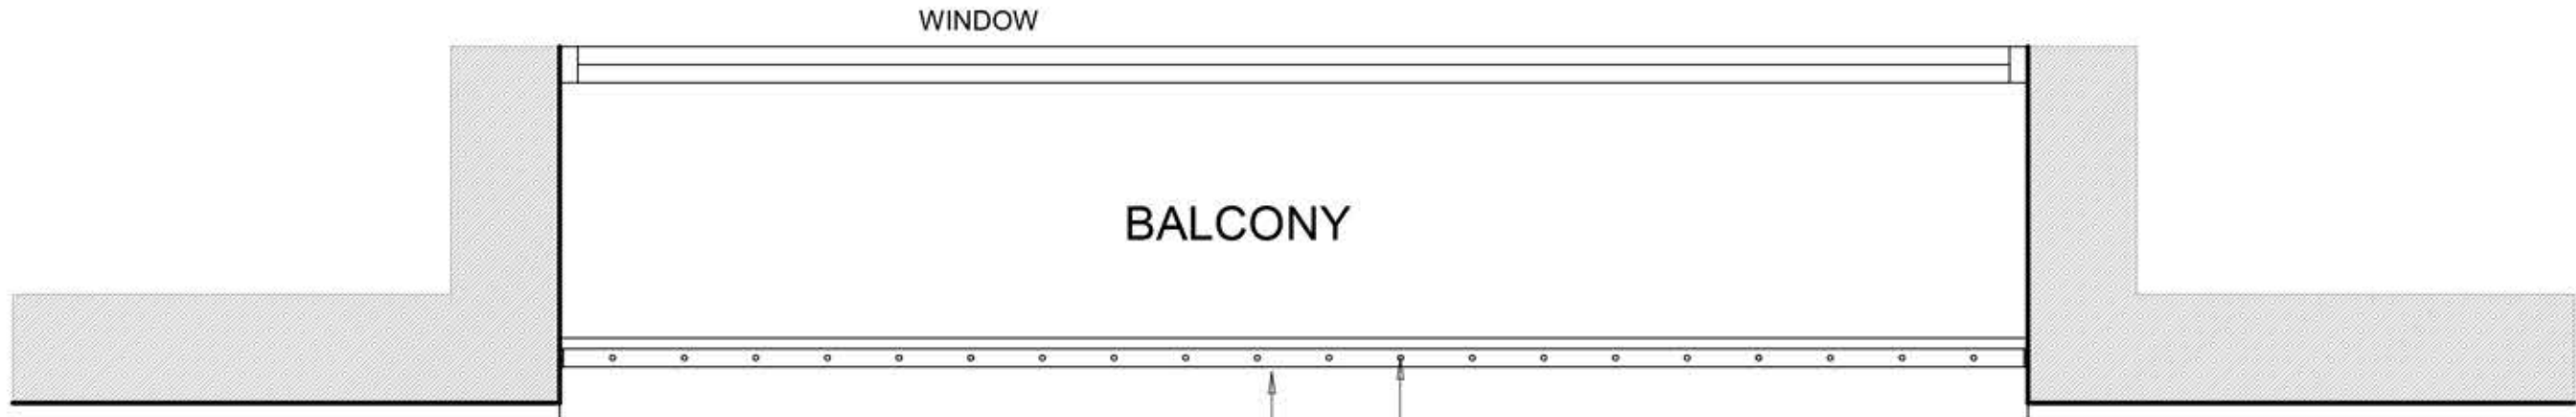

PROPOSED BALCONY PLAN

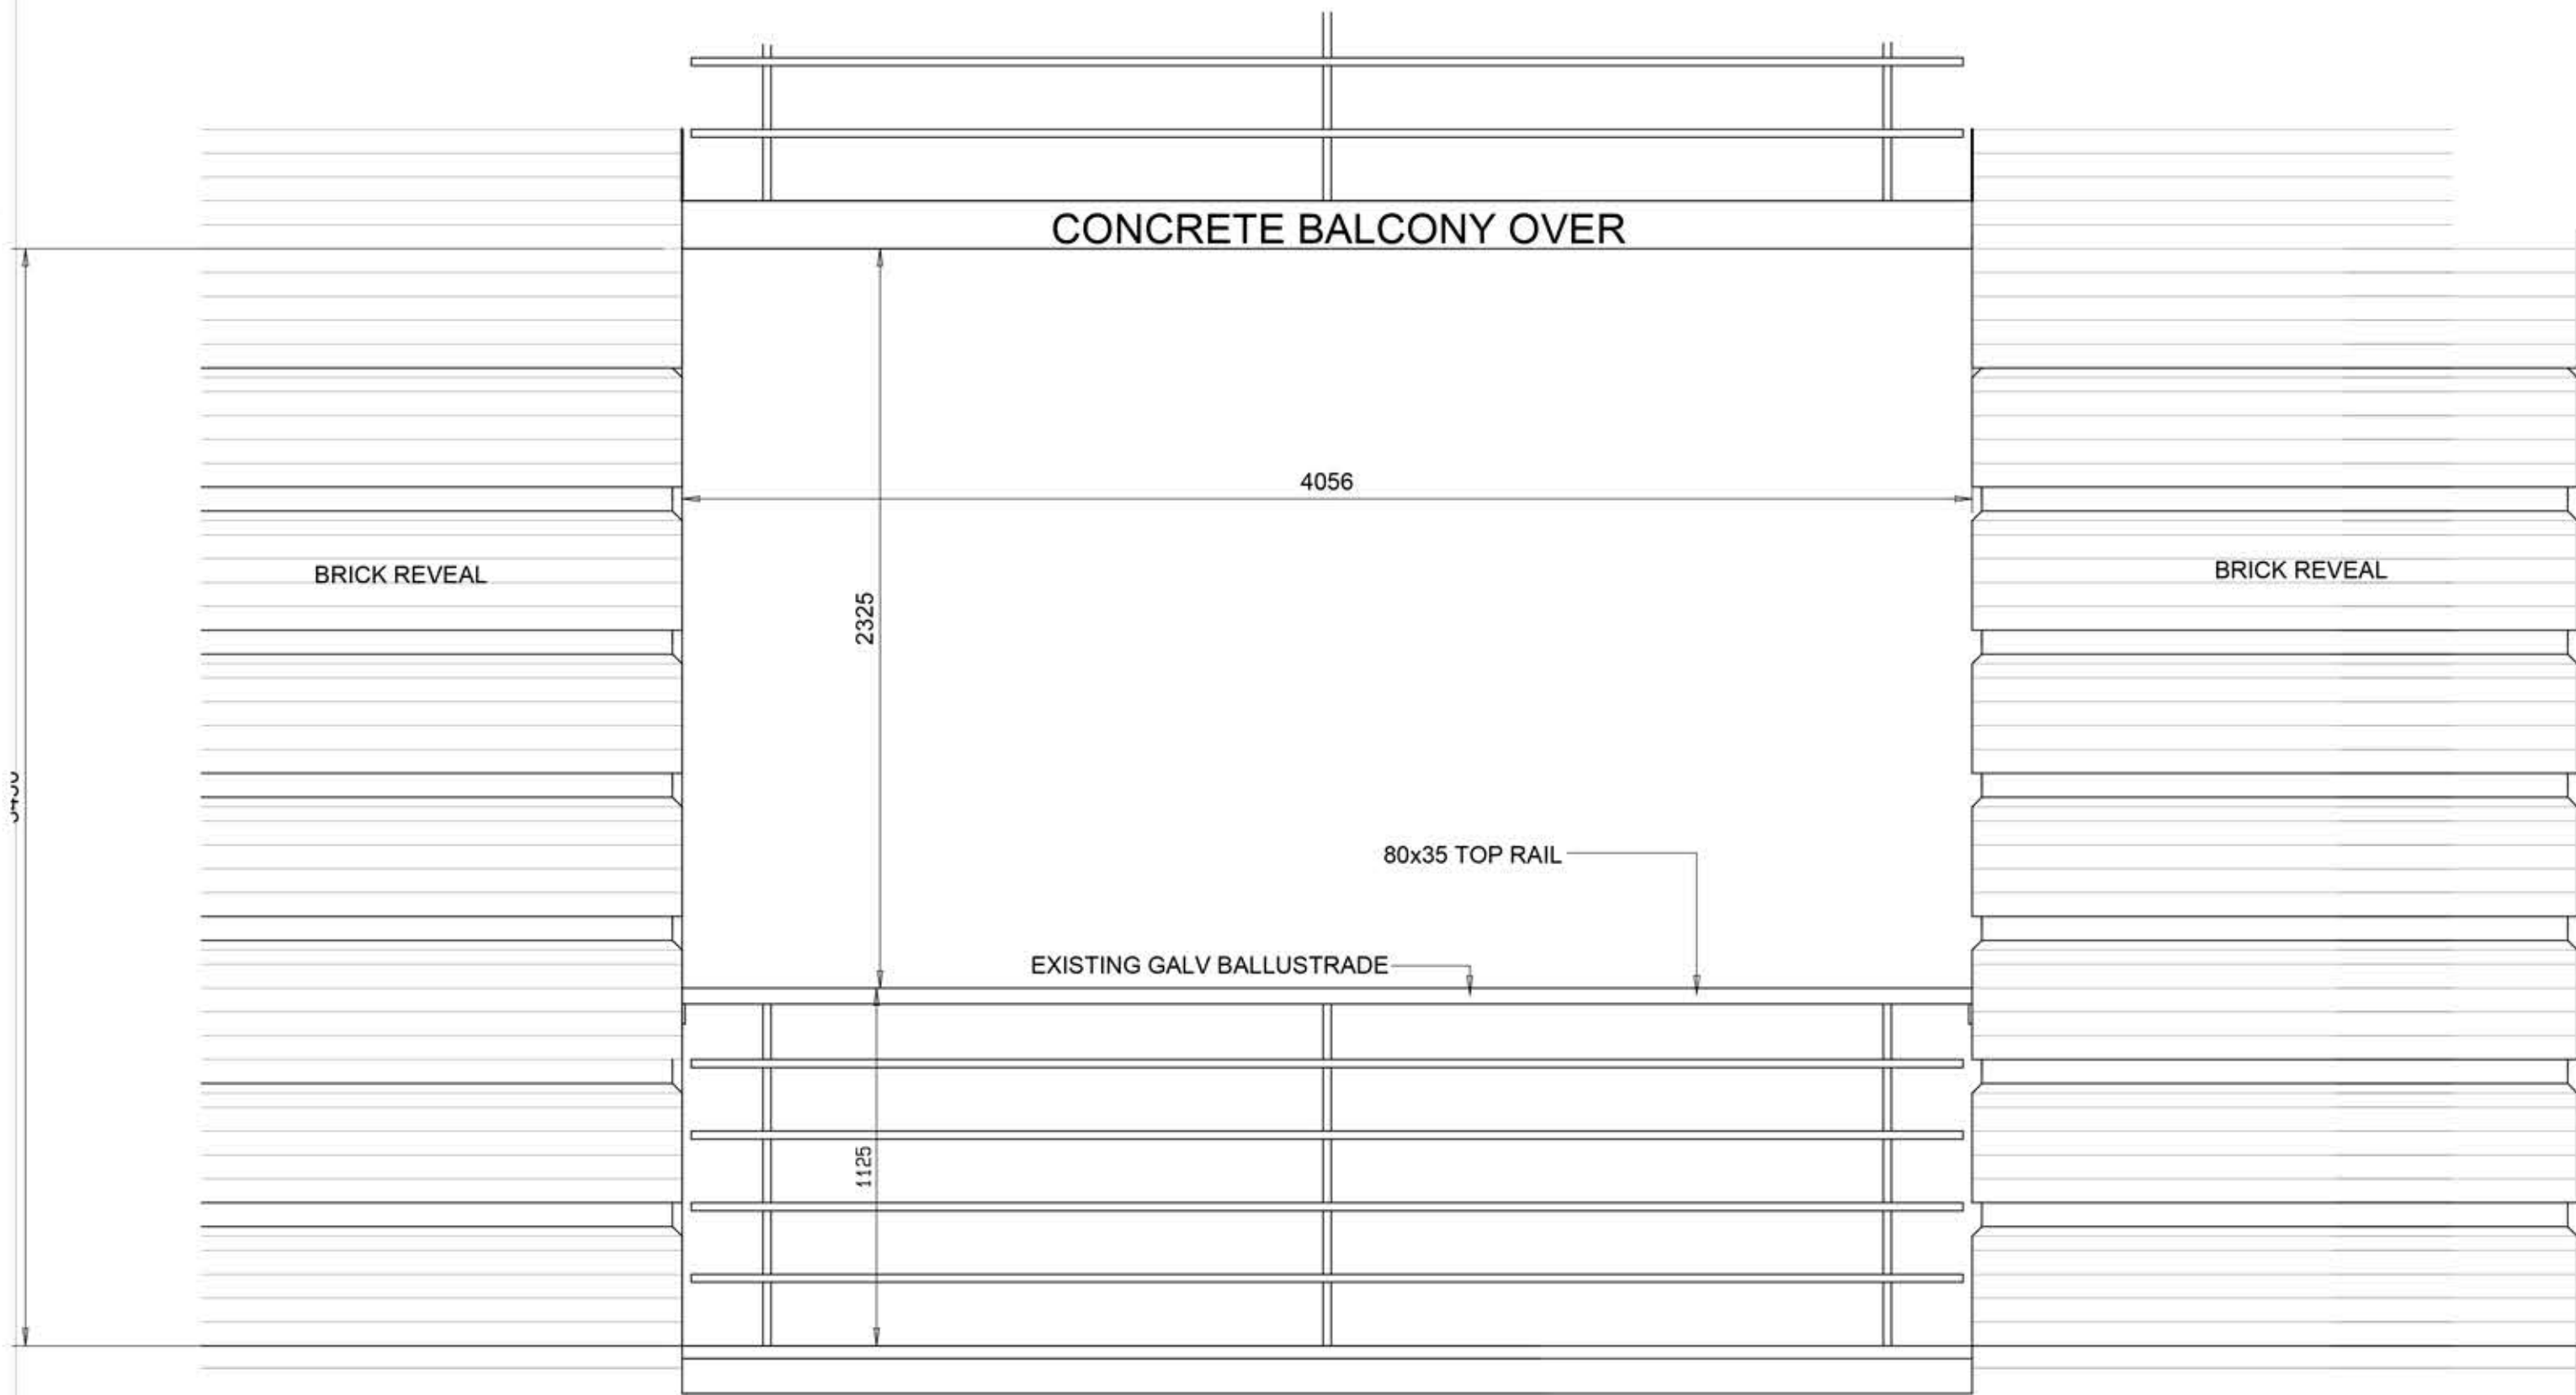

EXISTING BALE STREET ELEVATION

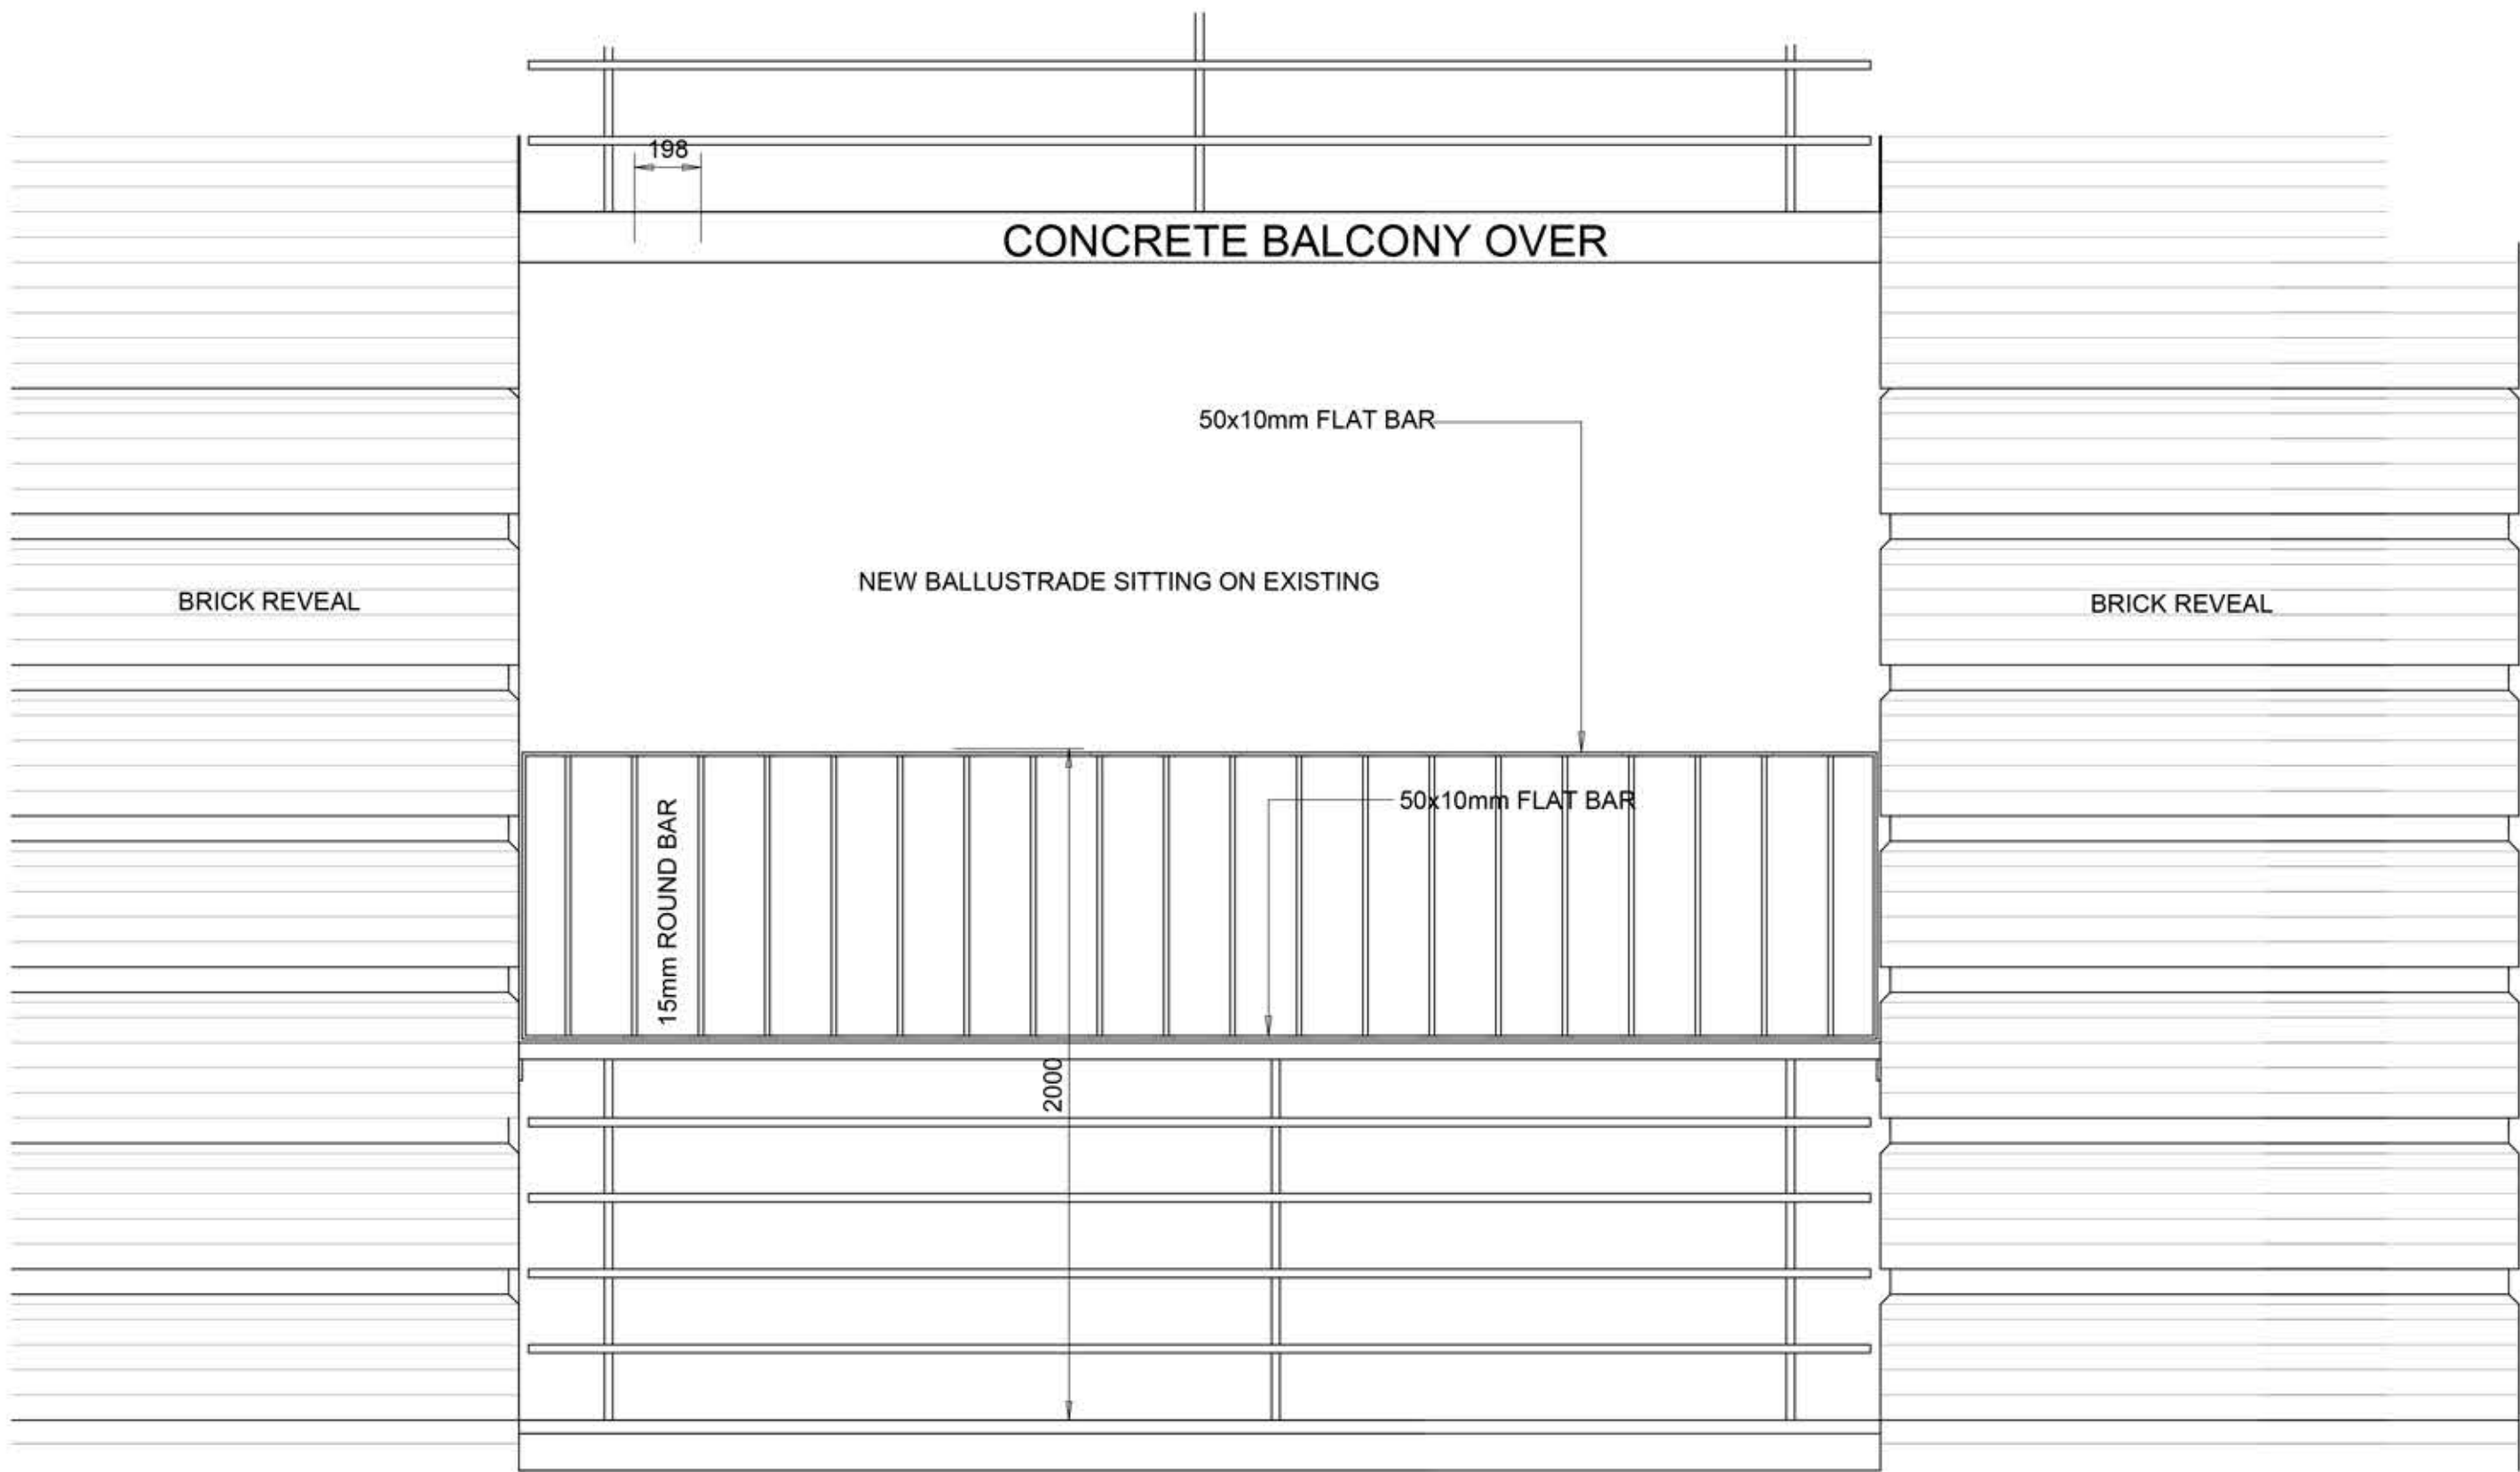

PROPOSED BALE STREET ELEVATION