COPYRIGHT OF ATELIER MB LTD
DO NOT SCALE FROM THIS DRAWING
DIMENSIONS TO BE CHECKED ON SITE

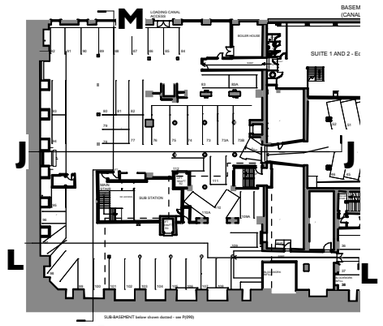

Key Plan 1:1000

KEY

Existing

Drawing reference
1/312 (TBC)

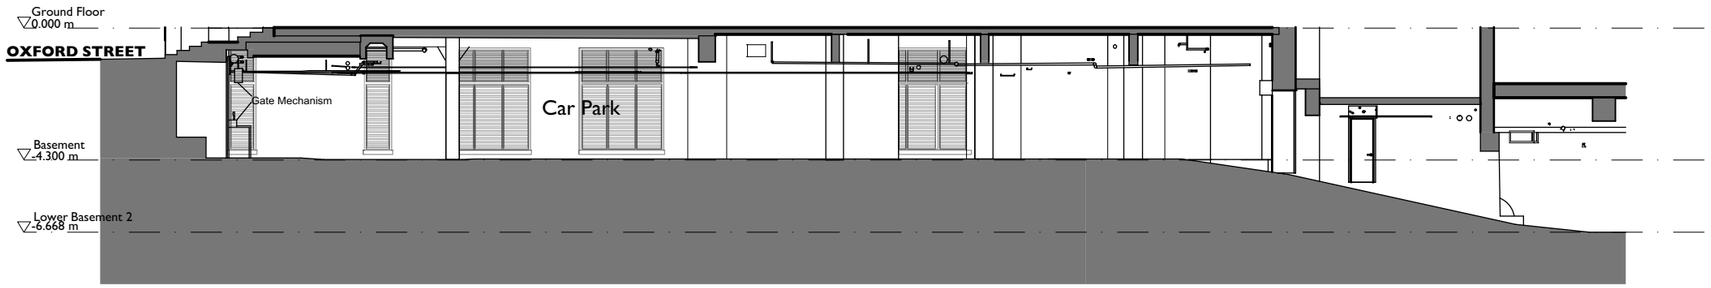

Section J-J

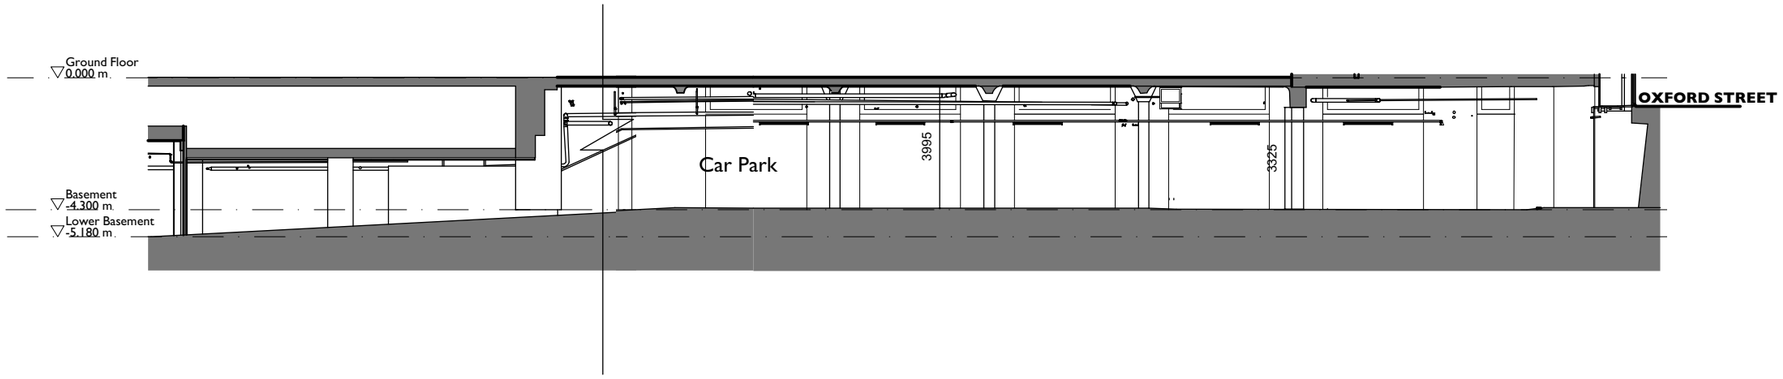

Section L-L

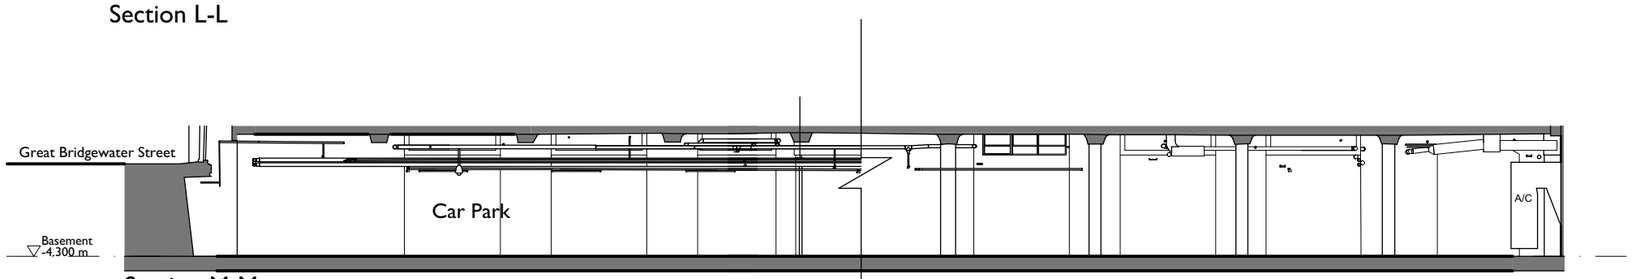

Section M-M

Rev	Note	DRN	CHK

Churchgate House

Basement

Existing
Sections J-J,L-L,M-M

scheme	1819
drwg no.	**E(303)**
revision	
scale	1:200 @ A3
date first drawn	Nov 19
drawn	FA

SK sketch E existing P proposed T tender C construction FI final issue

www.ateliermb.co.uk
t 0161 236 0051
e architect@ateliermb.co.uk

Atelier MB
Urban Architects