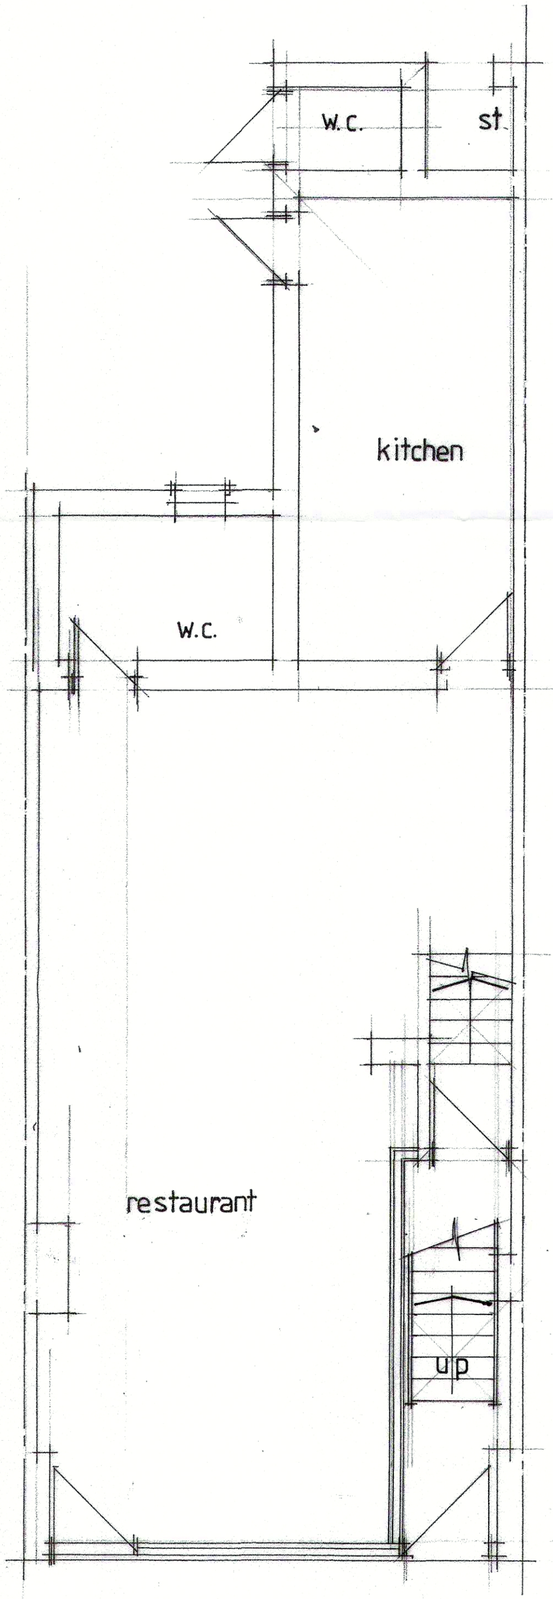

Ground Floor

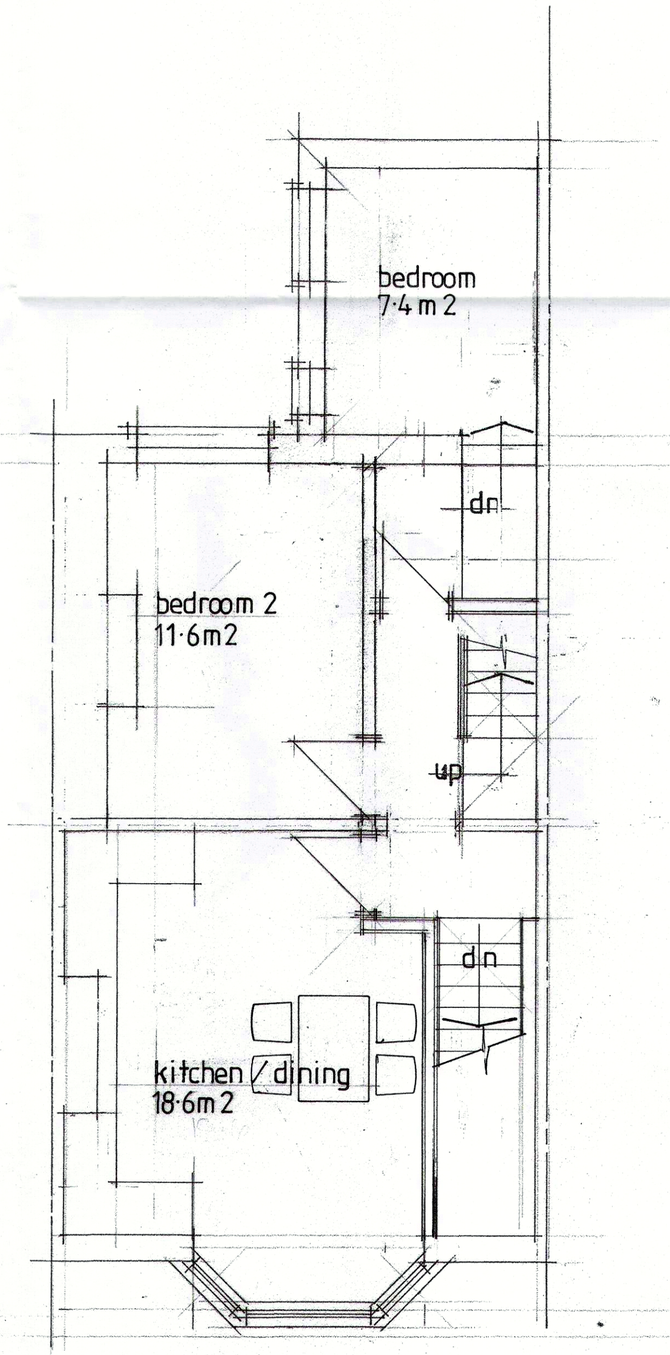

First Floor

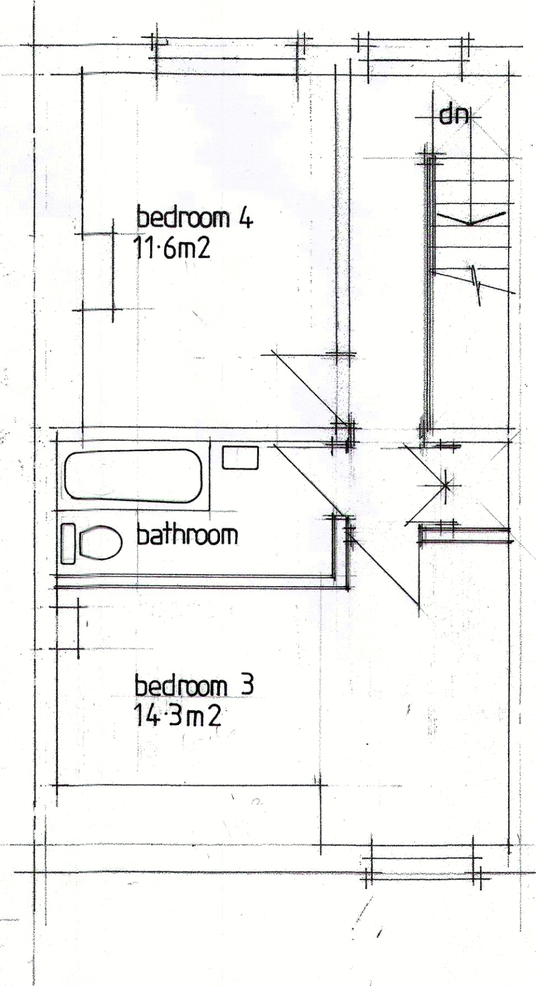

Second Floor

14.7
3.9
18.6

No:	Revision:	Date:	Initial:

ALPHA DESIGN
11 GILDA CRESCENT ROAD ECCLES M30 9AG
TELEPHONE :0161 707 5533

Project: 108 Withington Rd Whally Range Mr

Title: Existing Floor Plans

Scale: 50,200 Date: Oct 19 Initial: CTK

Drg. No: 2