




KEY

-  Loading Position - lift and scaffold only - no cranes
-  Gable scaffold position
-  Permanent construction barrier - prevent spill towards Metrolink

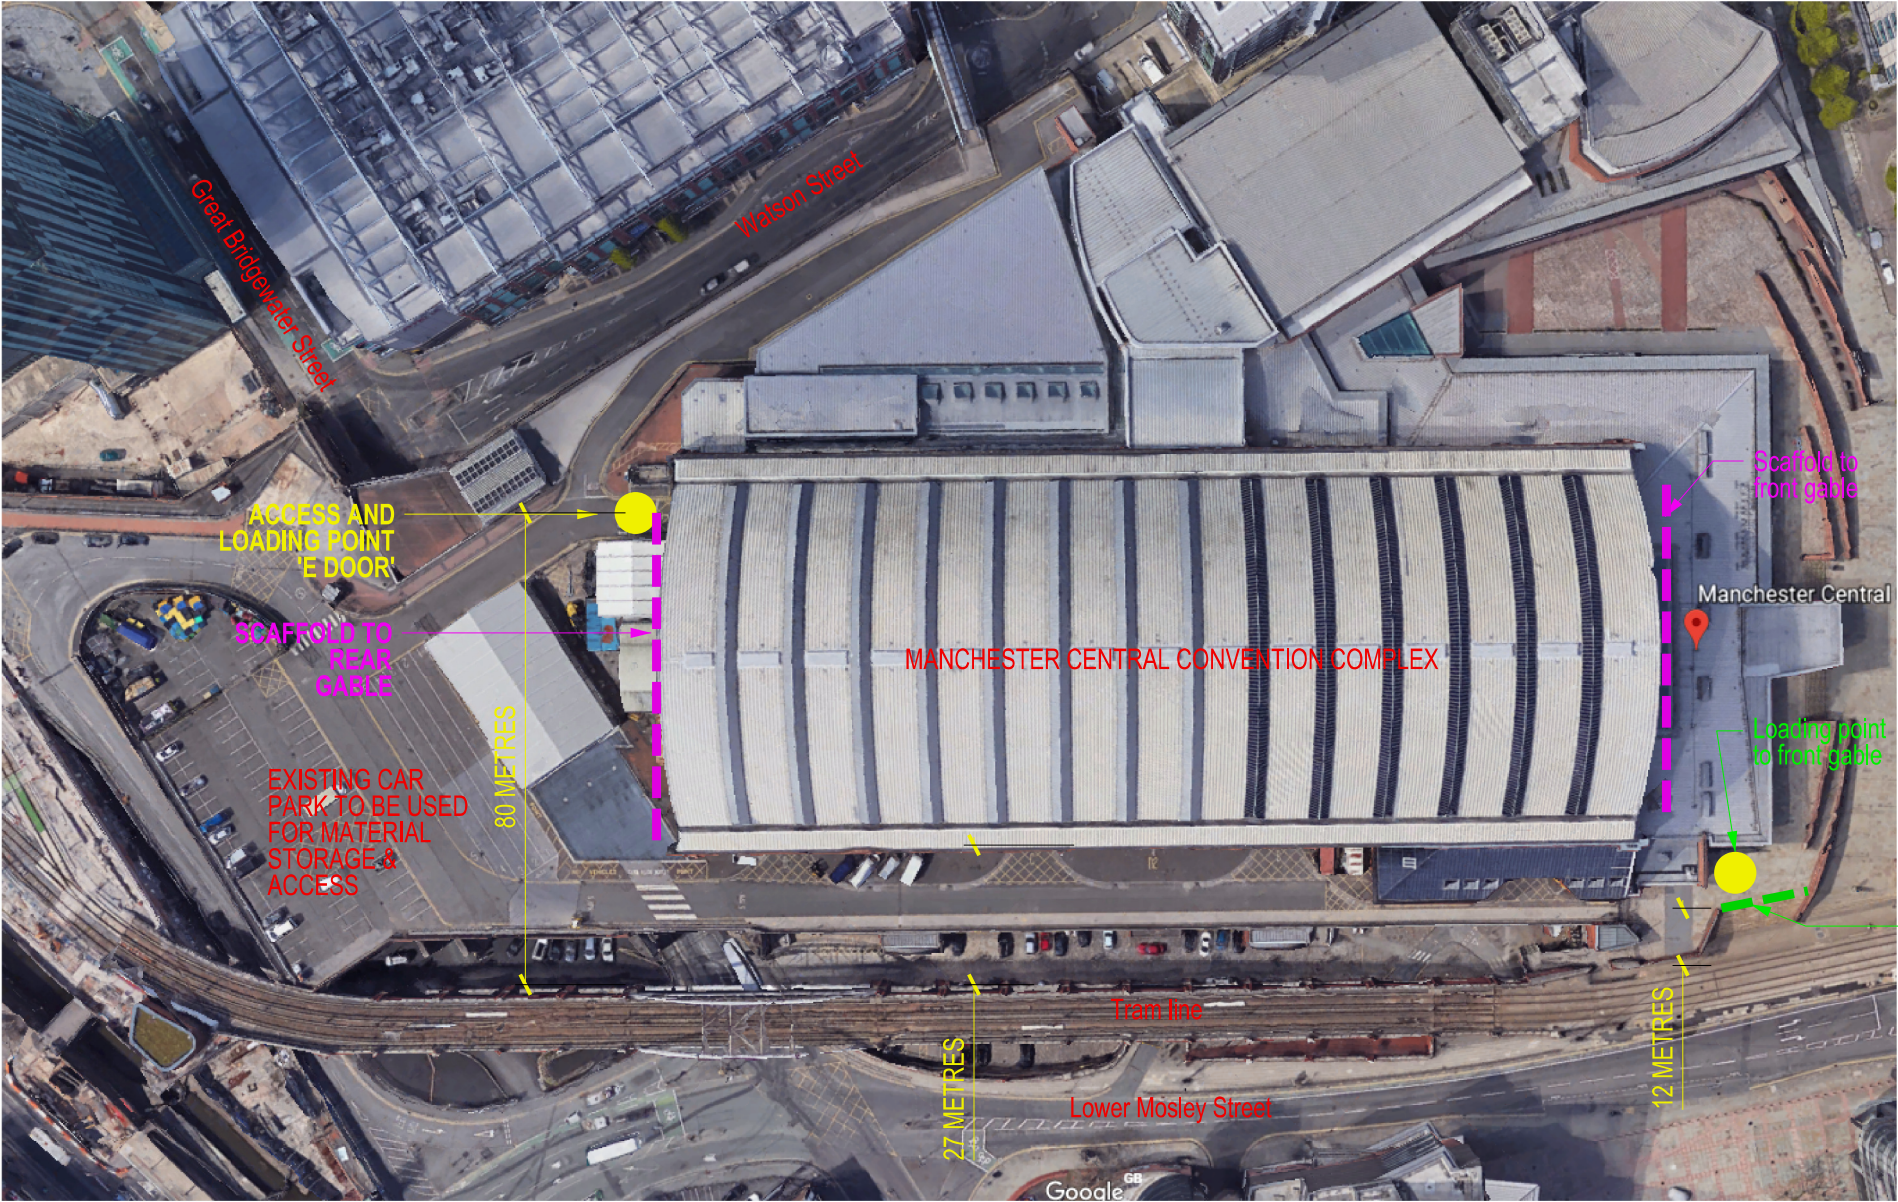

Do not scale this drawing
All given dimensions are in millimetres
Architect to be notified of discrepancies in figured dimensions
Contractors must check all dimensions from site

This drawing is copyright and is for use on this site only

Amendments			
No		Prep	Date
P1	PLANNING ISSUE 1	AP	24.06.19

Project
**Manchester Central
Gable Works**

Title
Loading Plan

Job No. 5936	Drawing No. 002
Amendment:	Scale @A3. NTS
P1	

Status
PLANNING

Auth SS
Date August 2019

TAYLORDESIGN
architects ltd

30 Manchester Road, Wilmslow, Cheshire SK9 1BG

t 01625 528181
e office@taylor-design.co.uk
w www.taylor-design.co.uk