




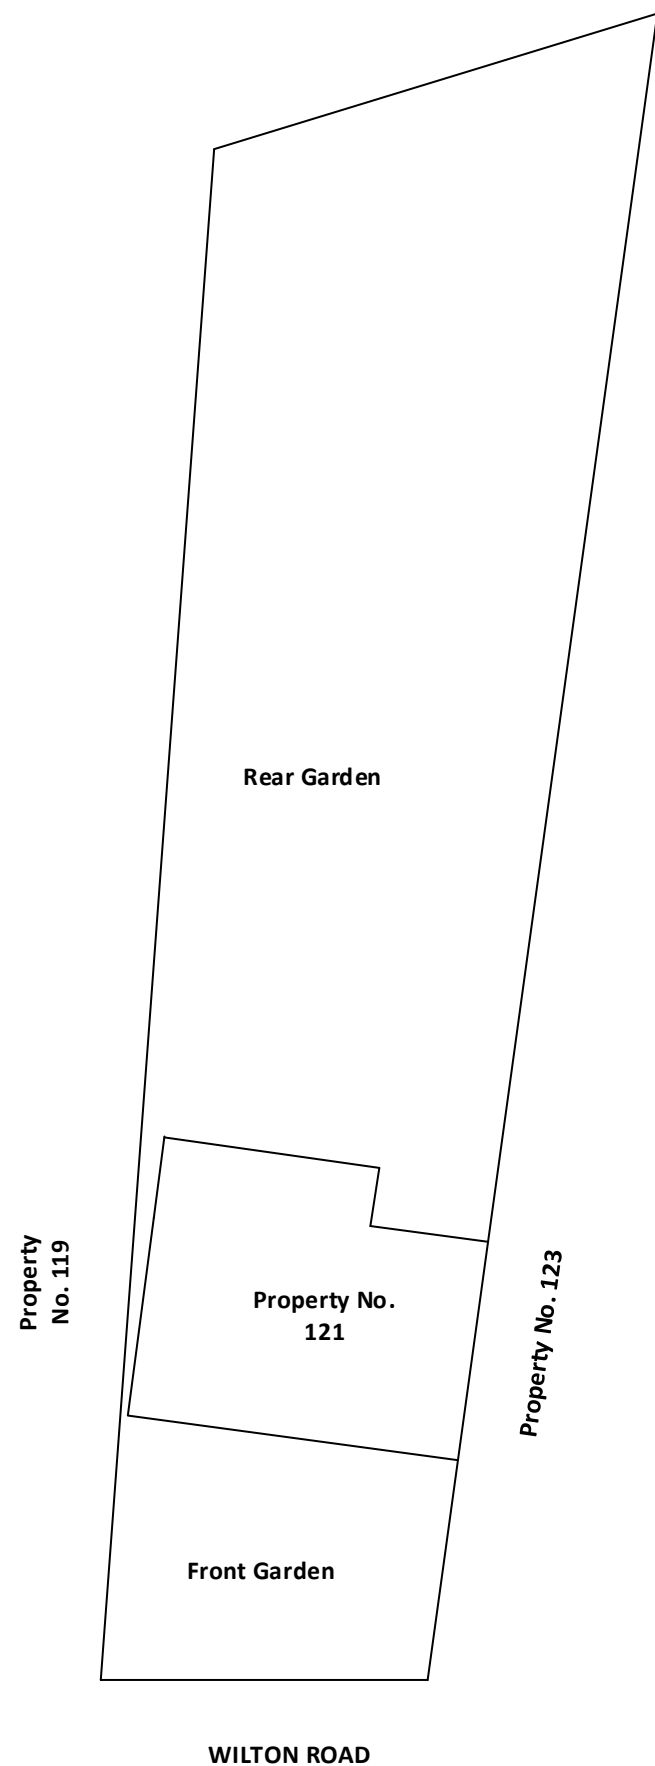

EXISTING BUILDING BLOCK

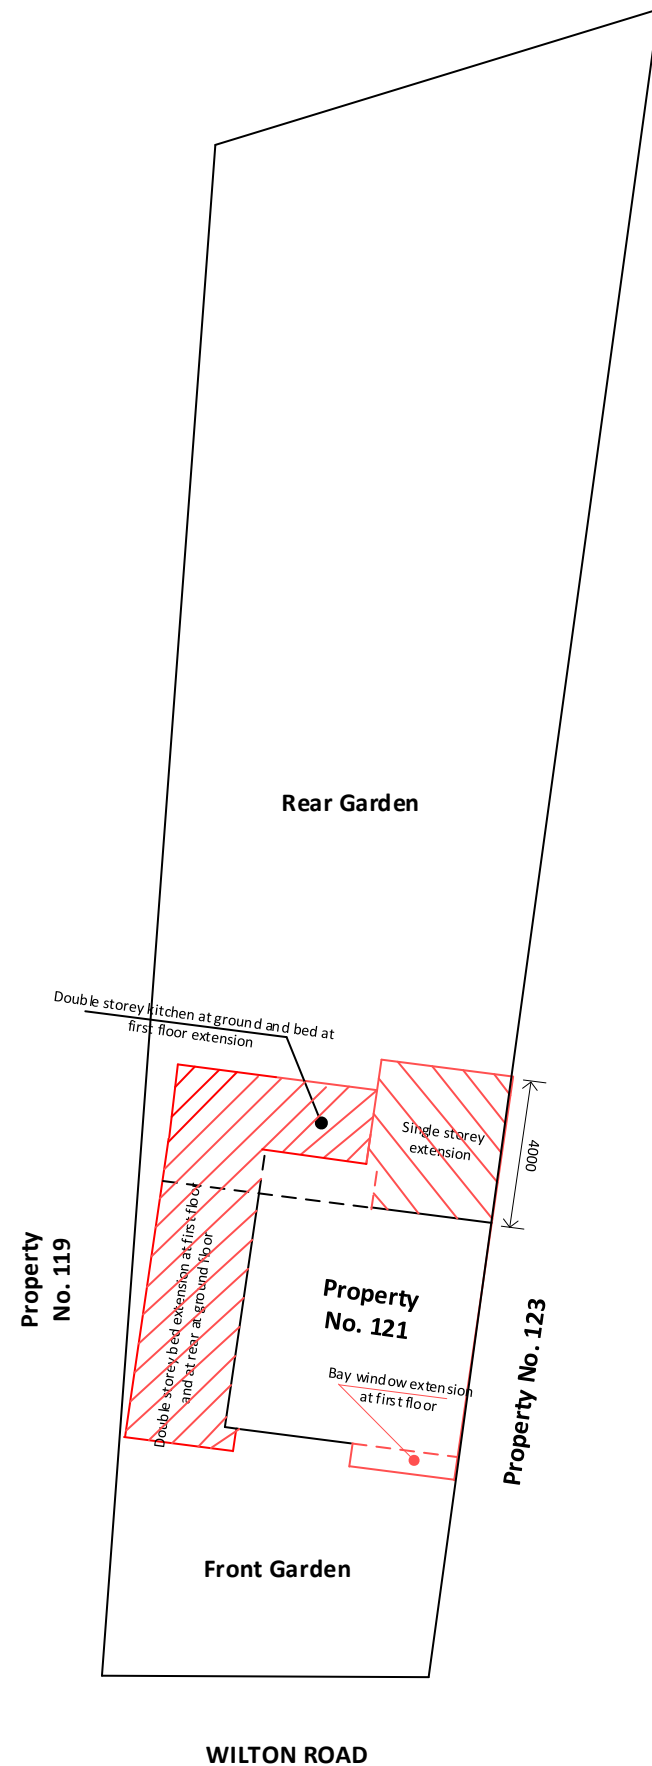

PROPOSED BUILDING BLOCK

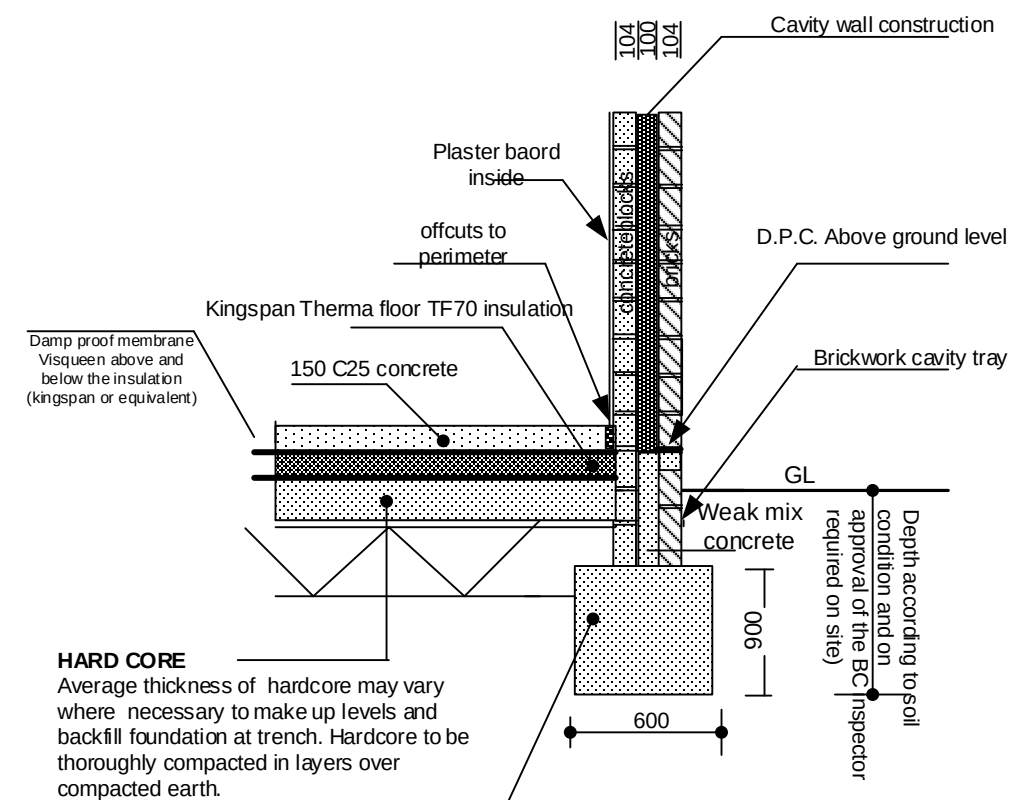

FOUNDATION AND FLOOR
DETAIL X - X

Not to scale

New Ground Floor

All vegetable soil and deleterious matter stripped off site. Lay min. 150 mm of clean crushed stone hardcore and compact. Lay 1200 gauge DPM and fully lap with DPC. Any joint in DPM to be lapped min. 300 mm. Provide 100 mm KINGSPAN / CELETE or equivalent insulation as shown in the section. Lay min. 100 mm concrete (1:2:4, 20 mm aggregate) slab finish surface of with 65 mm sand/ cement screed or 25 mm Asphalt. For any existing wood floor ventilation, , lay 100 mm dia PVC pipe in new ground floor. Consult architect or site engineer for minimum thicknesses.

Active Construction Ltd 44 Higher, Ardwick, Manchester M12 6DA			
Client	Mr. Khalid Rehman 121 Wilton Road, Manchester M8 4PD		
Title	Construction of Dormer in Loft and Conversion of Hipped roof into Gable		
Scale	1 = 100@A3	Drawing No.	KH-PP-3 30/04/2020