



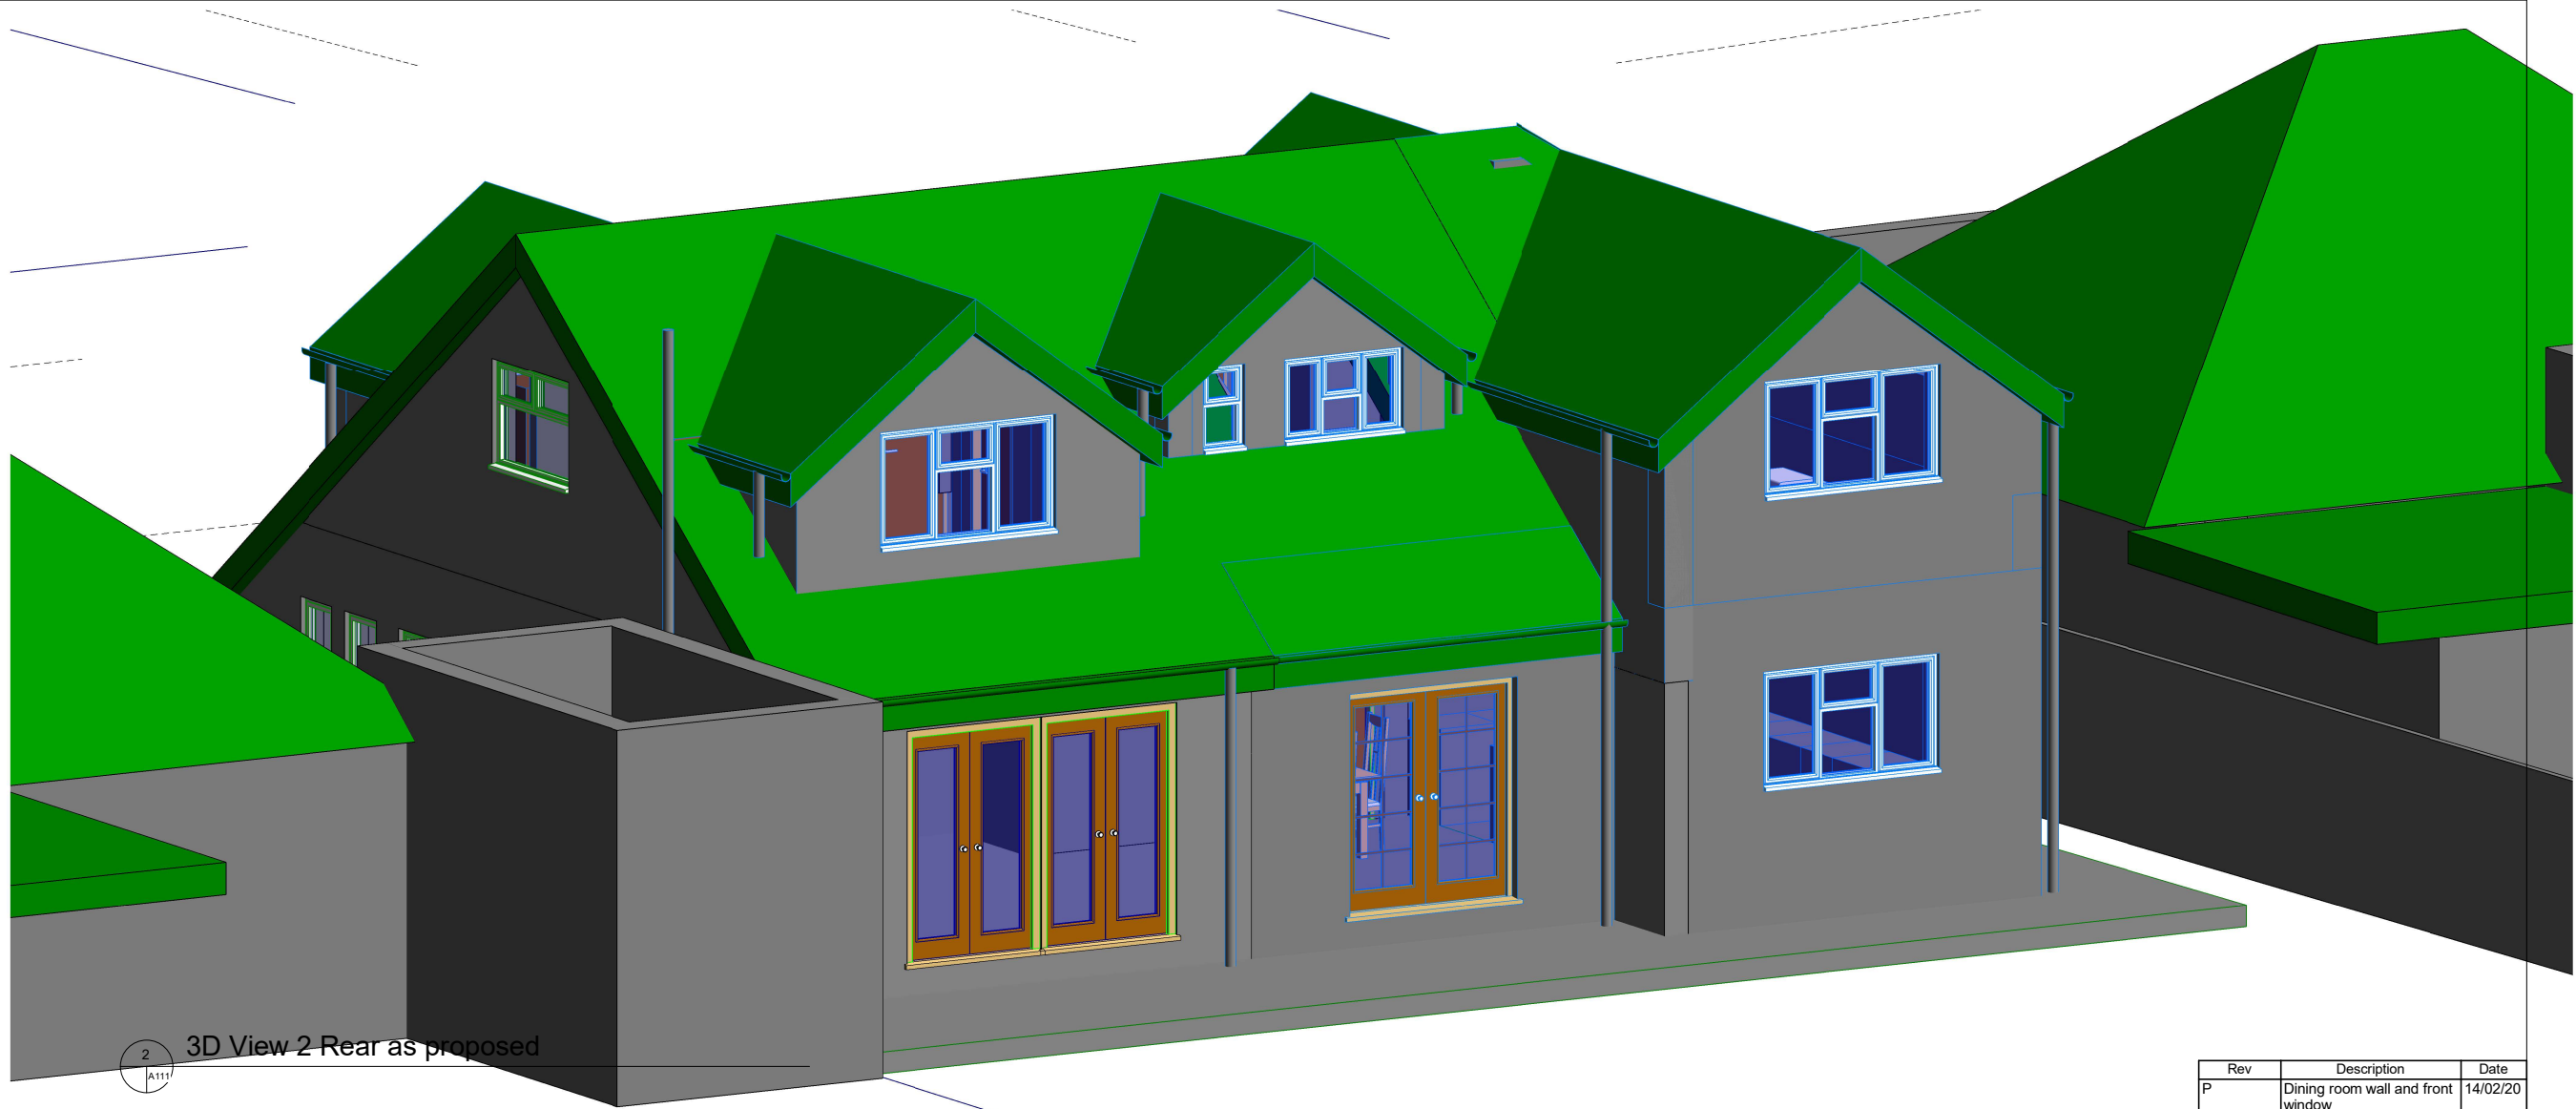

2 3D View 2 Rear as proposed
A111/

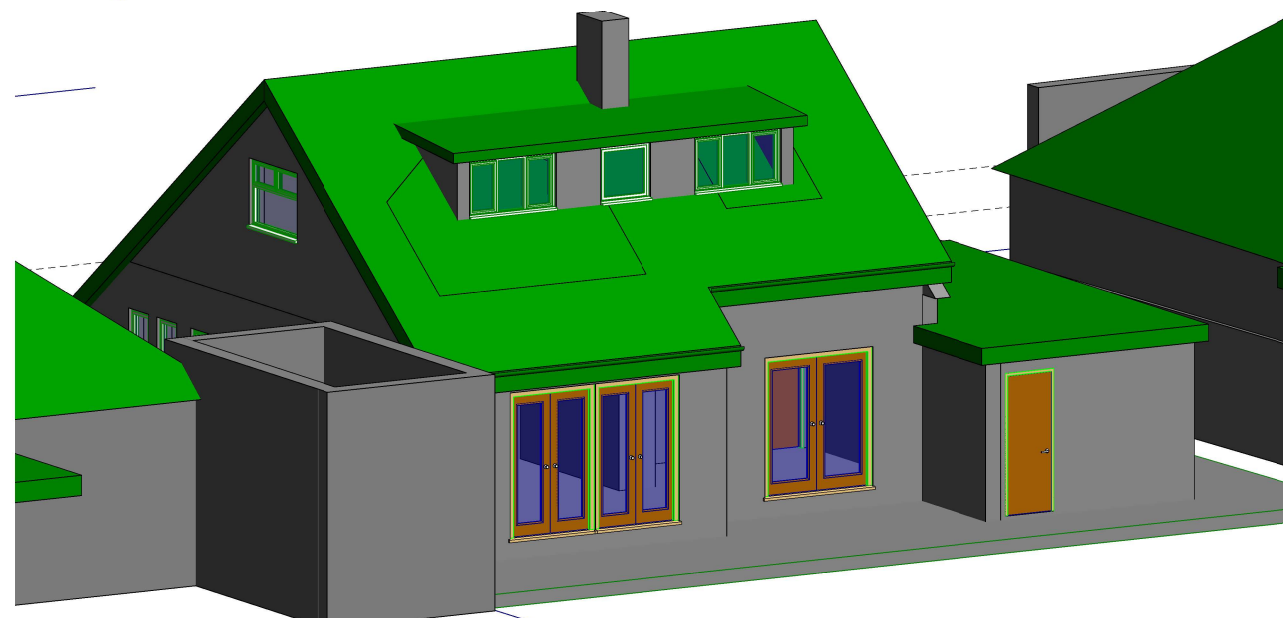

1 3D View 2 Rear as existing
A111/

Rev	Description	Date
P	Dining room wall and front window	14/02/20
Code	Suitability description	
Status	Purpose of issue	
nova-ida contact@nova-ida.com www.nova-ida.com		
Project		
92 Blackcarr Road		
Title		
Rear views		
Client		
Ms Molahassani		
Drawn by Author	Checked by Checker	Date 02/04/17
Scale (@ A1)		Project number 1702
Drawing number A111		Rev P