
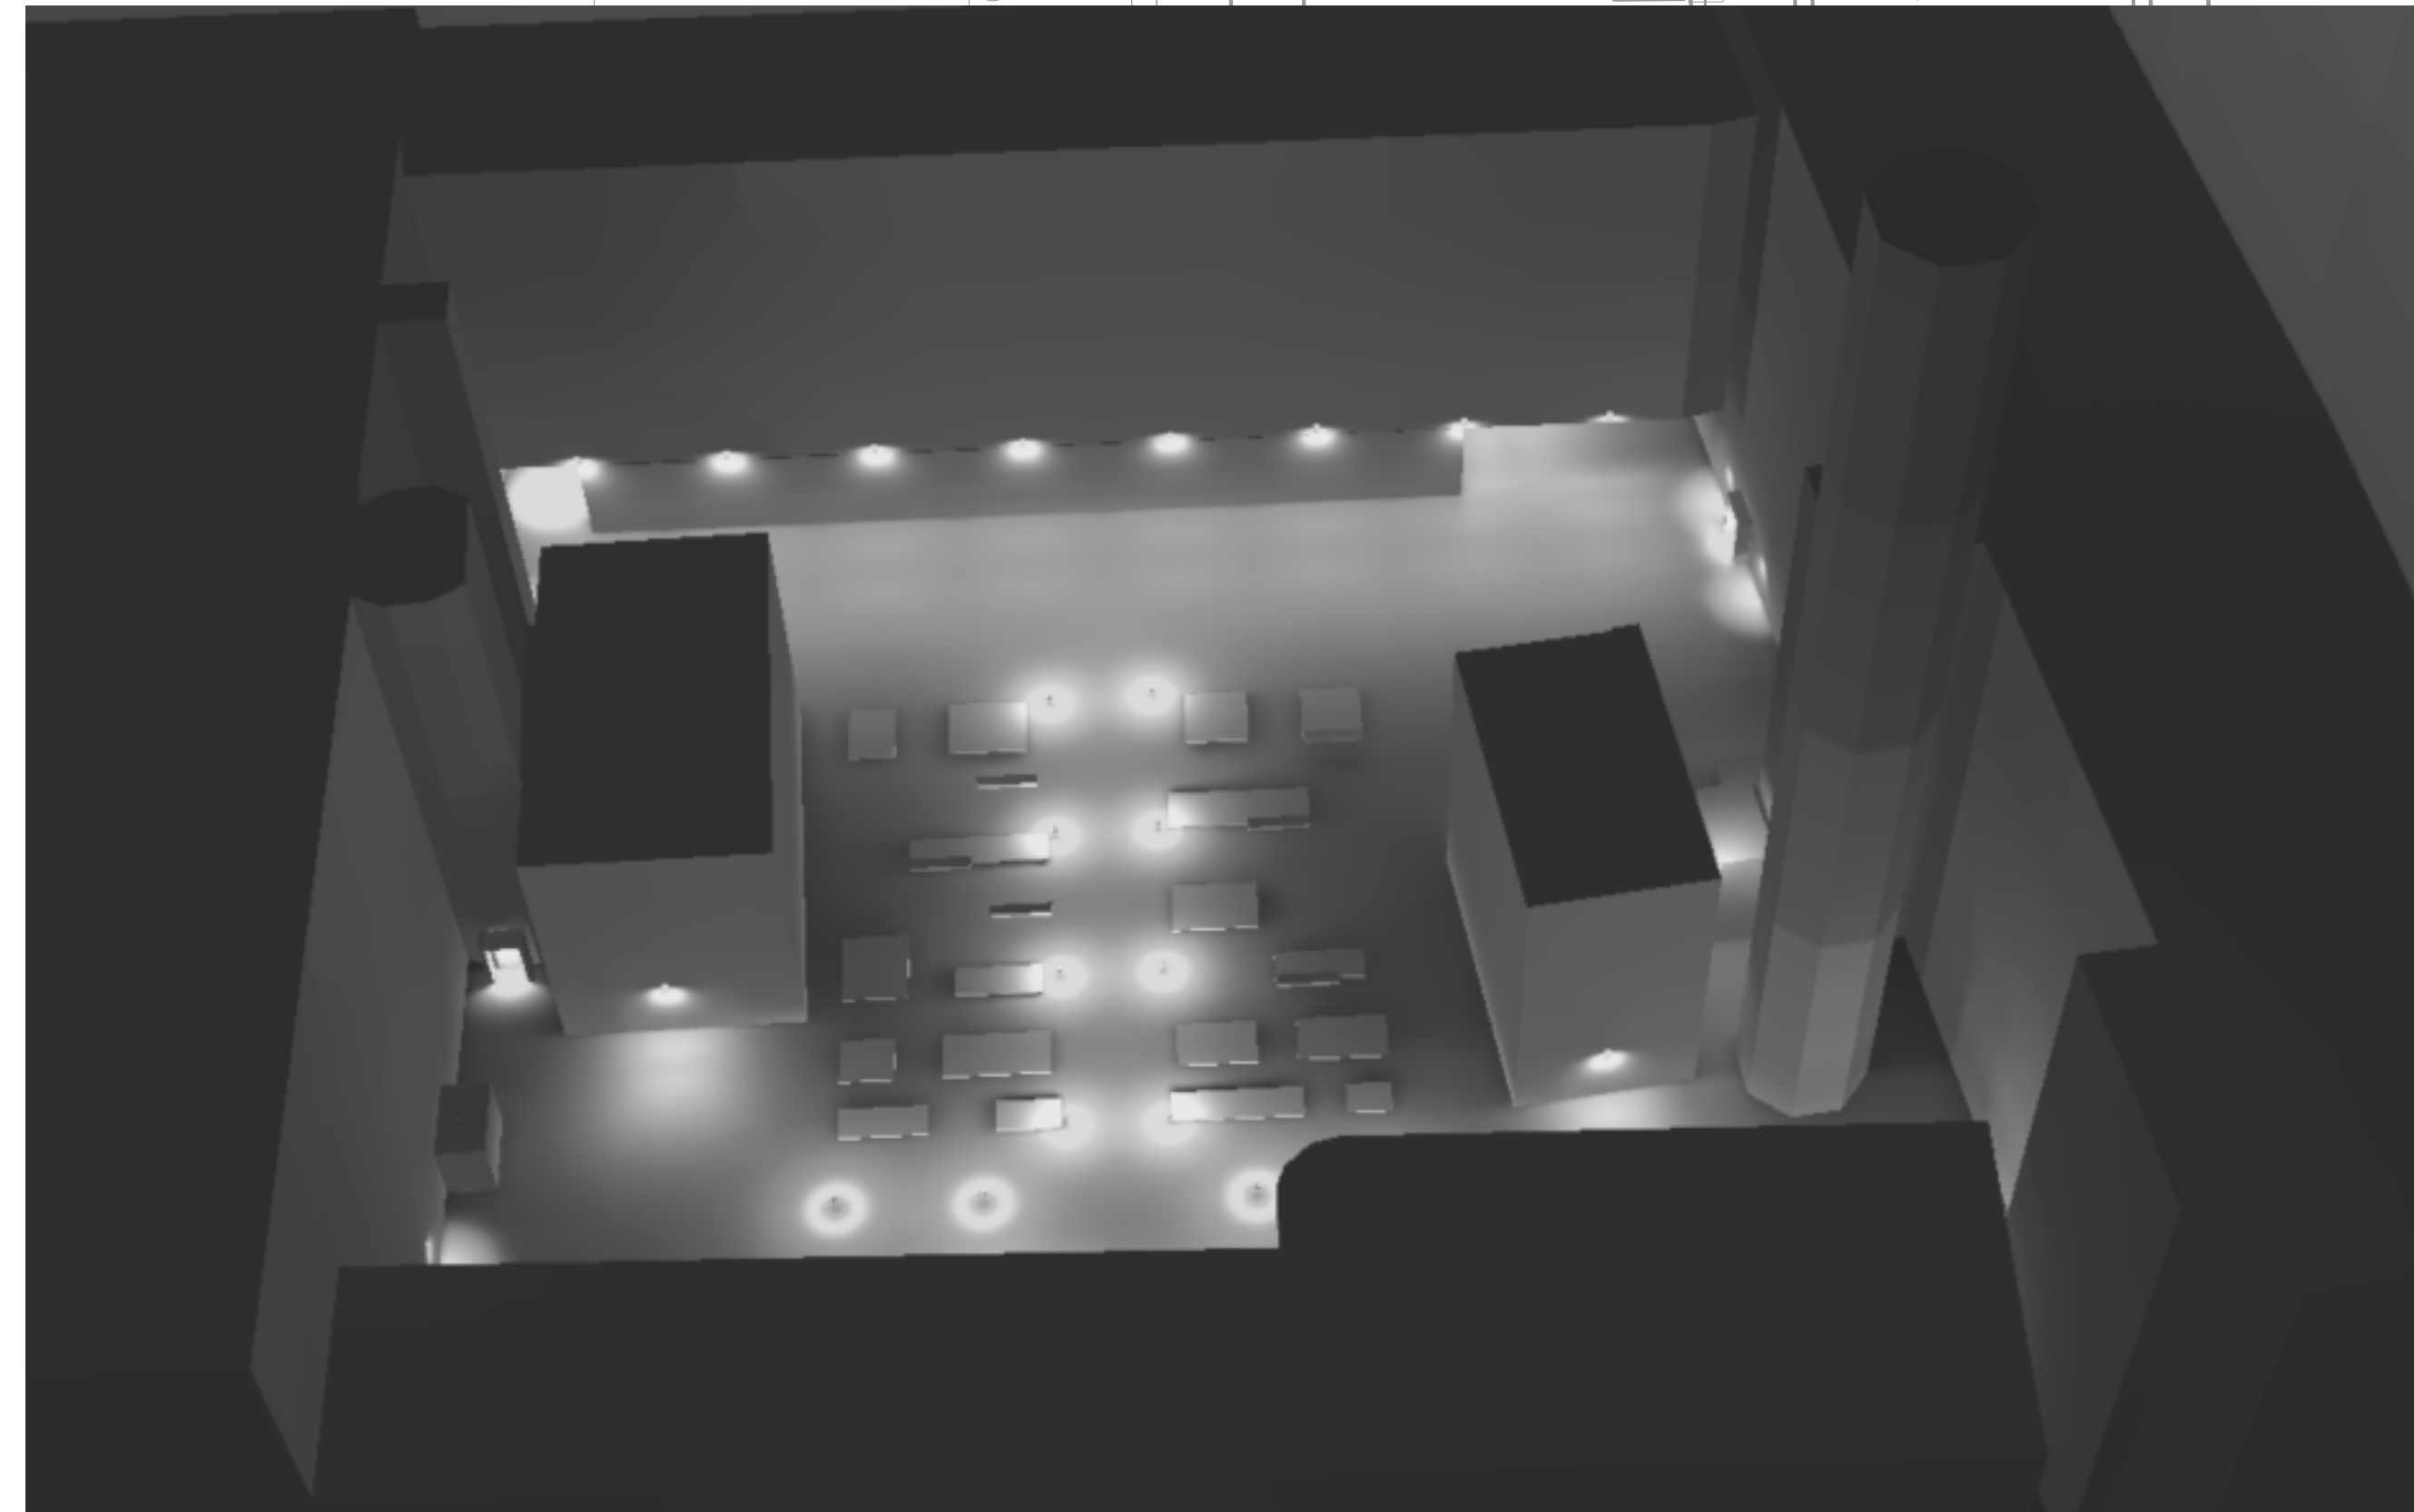
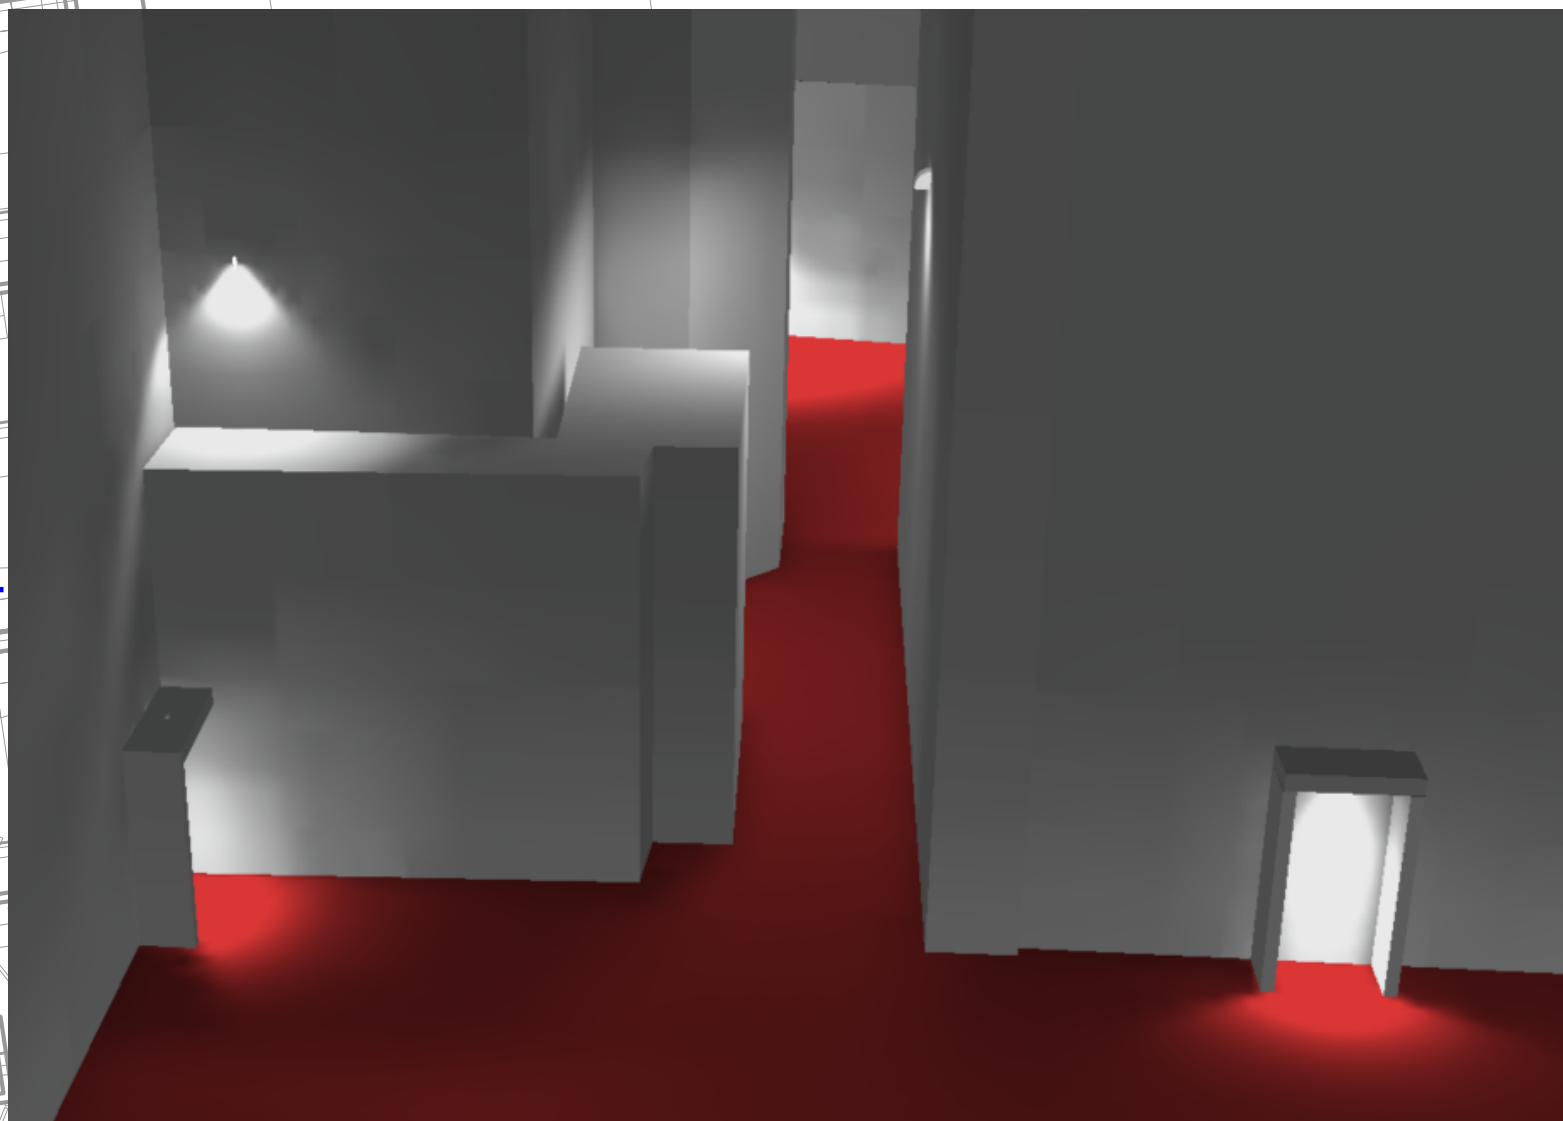
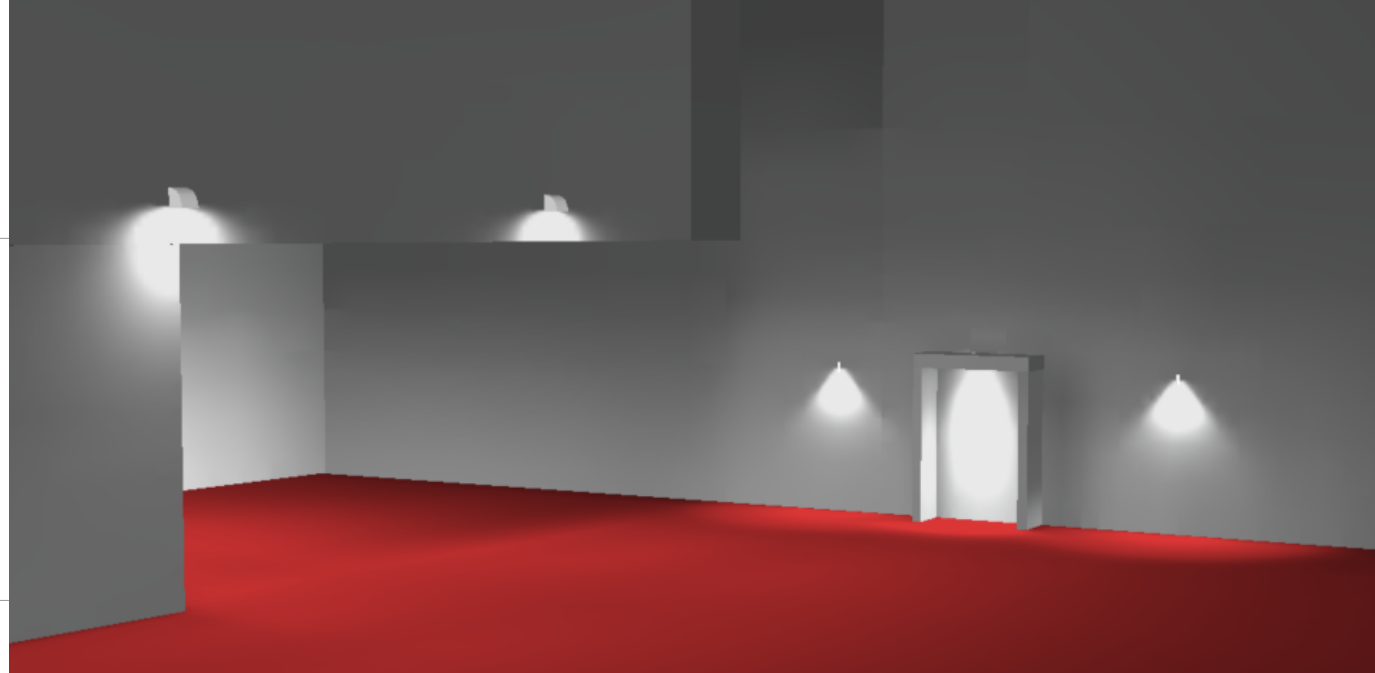


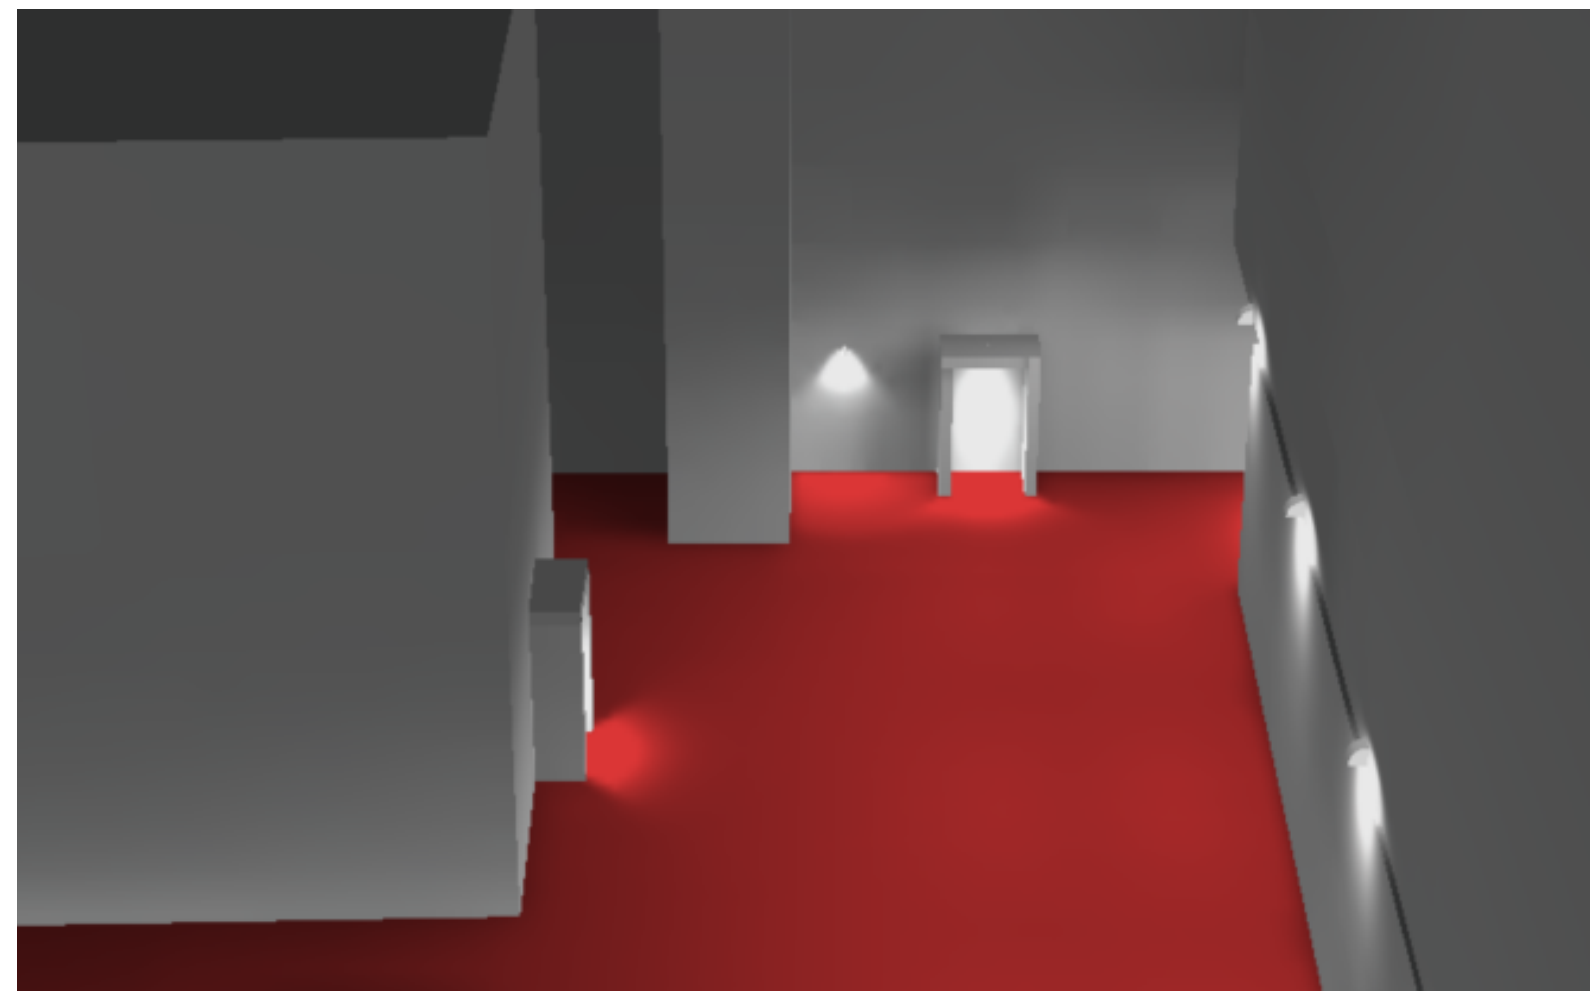

MURRAY STREET

Note: All fixings into listed fabric to be stainless steel

ARUP		Job No	235055-00
		Dwg No	MCRL-LOOM-ESK-040
		Date	30/07/2018
Job Title	Manchester Life Plot 3 Loom Cotton		
Dwg Title	Loom External Lighting Mounting Heights		