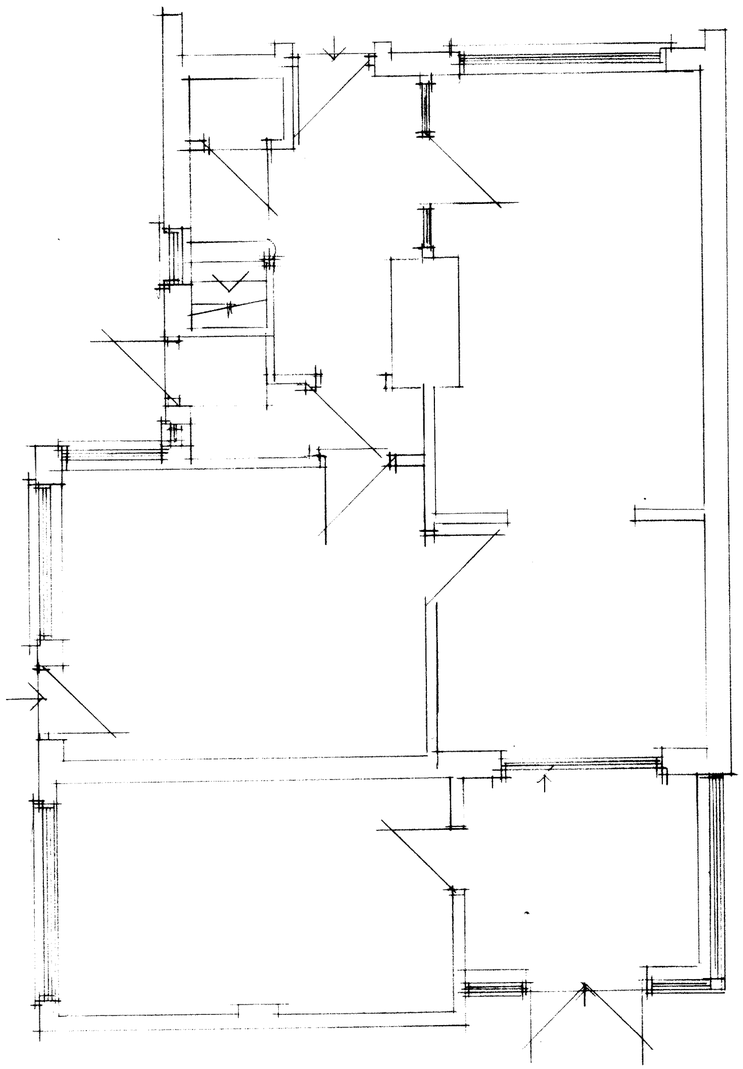

GROUND FLOOR PLAN

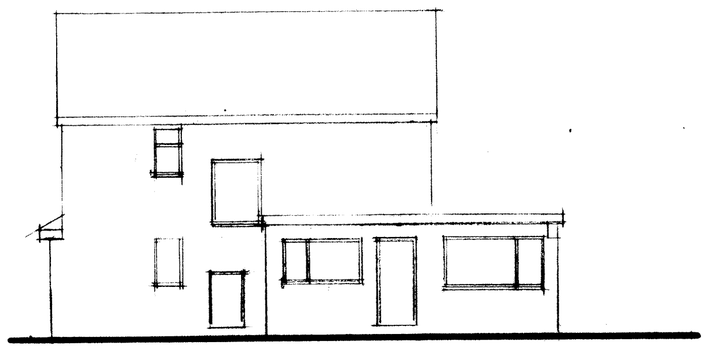

side

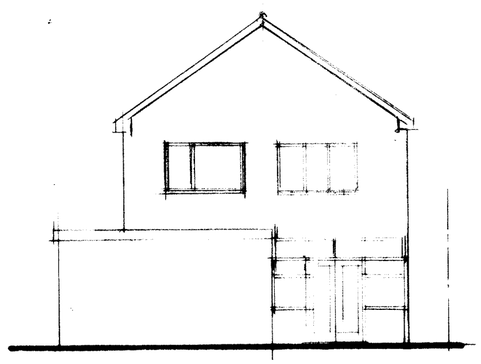

rear

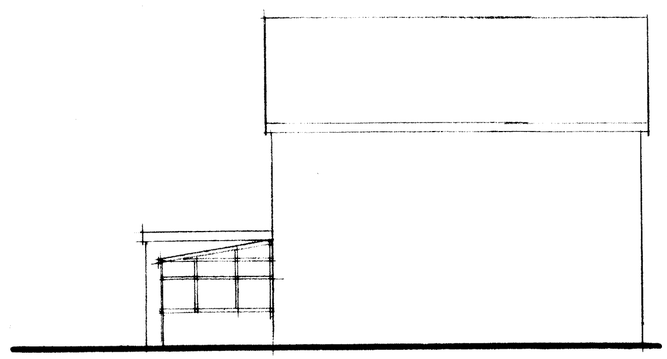

side

CLIENT
Ms M LEIGH
40 PASTUREFIELD
PEEL HALL M22 5UJ

JOB TITLE
PROPOSED GROUND FLOOR
REAR EXTENSION

DRG. TITLE
PLAN & ELEVATIONS
AS EXISTING

HOLBOROW ORMESHER + Limited

architectural & interior design

Station House
Adams Hill
Knutsford
Cheshire WA16 6DN

telephone : 01565 652275
fax : 01565 750501

ISSUE	ORIGINAL	1	2	3	4	5	6	7
REVISION								
DATE								
DRAWN								
CHECKED								
APPROVED								

SCALE 1:50 & 1:100 at A2

DRAWING NUMBER 2037/19/01

M 51 0650 R