




PLAN ON EXISTING FIRST FLOOR
SCALE 1:100

REF	OBSERVATION
1.3.2	DIAGONAL CRACK TO WALL EVIDENT TO BOTH SIDES. CRACK EXTENDS FULL HEIGHT. EXISTING MONITORING POINTS 46-48.
1.3.3	OPEN JOINTS TO MASONRY, SALT DEPOSITION AND MORTAR WASHOUT.
1.3.4	CORROSION TO STEEL TRANSFER BEAM ABOVE.
1.3.5	CRACKING TO PLASTER AROUND FIREPLACE.
1.3.6	DIAGONAL CRACK TO WALL EVIDENT TO ONE SIDE ONLY.
1.3.7	SCREED CRACKING.
1.3.8	CORROSION TO STEEL LINTEL
1.3.9	CRACKING TO THE WALL ABOVE THE DOOR LINTEL
1.3.10	CRACKING TO THE WALL UNDERNEATH WINDOW CILL
1.3.11	CRACKING TO THE WALL
1.3.12	OPEN JOINTS AND DROPPING OF BRICKWORK ARCH ABOVE DOOR.
1.3.13	BEAM IS CORRODED
1.3.14	CORROSION TO STEEL LINTEL
1.3.15	CRACKING TO THE WALL AT BOTH BEAM ENDS
1.3.16	DIAGONAL CRACKING ABOVE THE DOOR
1.3.17	CRACKING TO THE WALL EVIDENT ON BOTH SIDES
1.3.18	CRACKING TO THE WALL EVIDENT ON BOTH SIDES
1.3.19	CRACKING TO THE WALL EVIDENT ON BOTH SIDES
1.3.20	CRACKING TO THE WALL ABOVE CONCRETE LINTEL
1.3.21	CRACKING ABOVE THE DOOR LINTEL EVIDENT ON BOTH SIDES
1.3.22	DIAGONAL CRACKING TO THE WALL EVIDENT ON BOTH SIDES
1.3.23	CRACKING TO THE WALL EVIDENT ON BOTH SIDES
1.3.24	CRACKING UNDER WINDOW CILL
1.3.25	CRACKING ABOVE THE DOOR LINTEL EVIDENT ON BOTH SIDES
1.3.26	CRACKING UNDER WINDOW CILL
1.3.27	SAGGING AND SPALLING OF CONCRETE LINTEL
1.3.28	CRACKING TO THE WALL ABOVE THE DOOR LINTEL
1.3.29	CRACKING TO THE WALL ABOVE THE DOOR LINTEL
1.3.30	CRACKING TO THE WALL ABOVE THE DOOR LINTEL
1.3.31	CRACKING TO THE WALL EVIDENT ON BOTH SIDES

NOTES:

1. THIS DRAWING IS TO BE READ IN CONJUNCTION WITH ALL RELEVANT ARCHITECTS AND ENGINEERS DRAWINGS AND SPECIFICATIONS.
2. DO NOT SCALE THIS DRAWING.
3. ALL DIMENSIONS ARE IN MILLIMETRES UNLESS NOTED OTHERWISE.
4. DRAWING TO BE READ IN CONJUNCTION WITH DETAILED VISUAL SURVEY REPORT BY CURTINS CONSULTING.

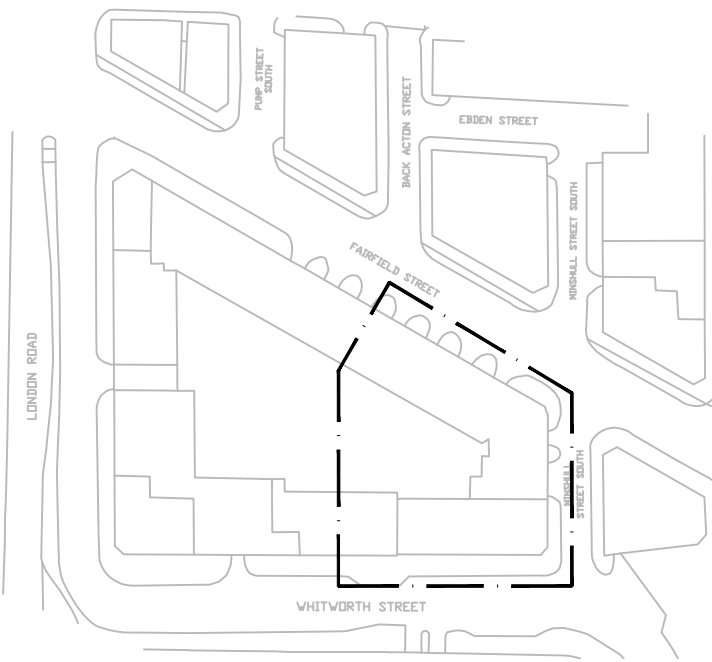

KEY
SCALE 1:1500

V01	INITIAL ISSUE	21/01/20	PC	DS
Rev:	Description:	Date:	By:	Chkd:



Curtins Consulting Ltd,
Merchant Exchange, 17-19 Whitworth Street West, M1 5WG
t: 0161 236 2394
e: manchester@curtins.com
www.curtins.com

Structures • Civils • Environmental • Infrastructure • Transport Planning • Sustainability • Expert Advisory Services
Birmingham • Bristol • Cardiff • Douglas • Edinburgh • Kentish • Leeds • Liverpool • London • Manchester • Nottingham

Status:	INFORMATION
---------	-------------

Project:	LONDON ROAD FIRE STATION
----------	--------------------------

Drq Title:	FIRST FLOOR OBSERVATIONS SHEET 3 OF 3
------------	--

Scale:	Size:	First Issue:	Drawn:	Checked:
AS SHOWN	A1	05.04.16	CH	PB

Drq No:	Rev:
060270 / 10-01-03	V01