




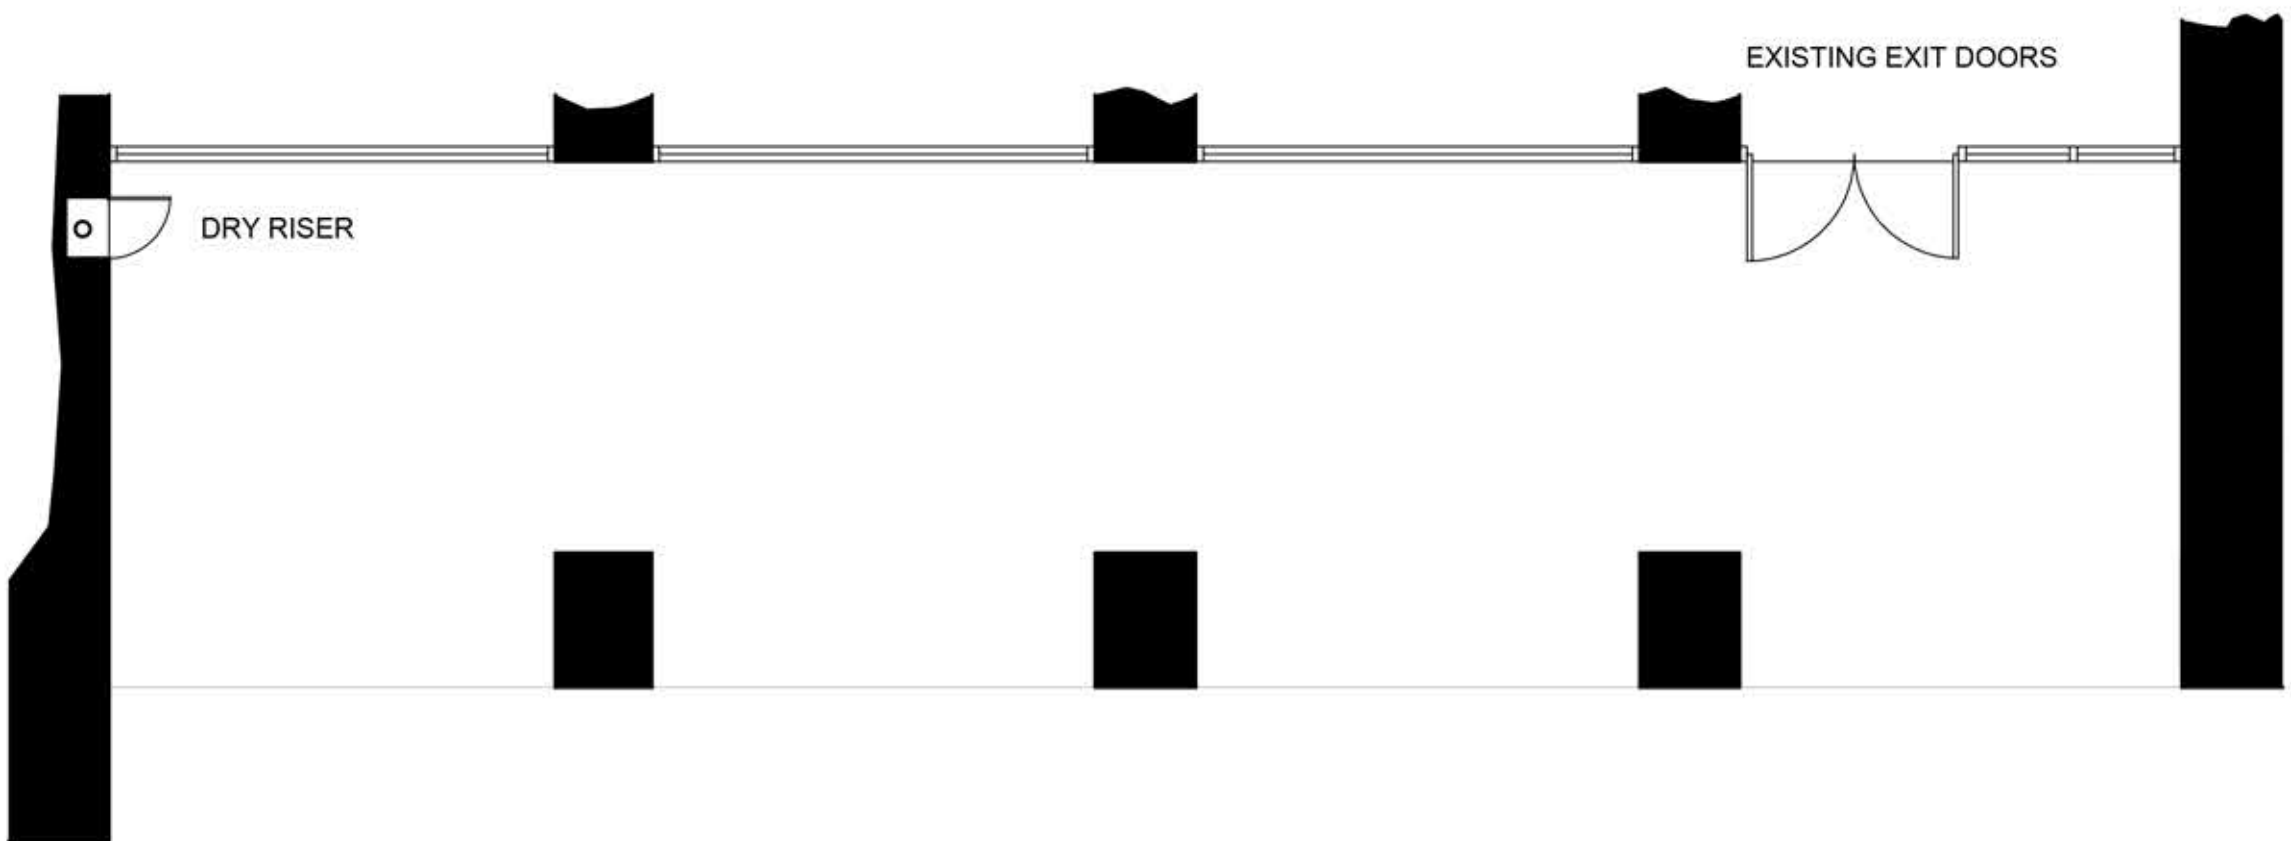


EXISTING FLOOR PLAN

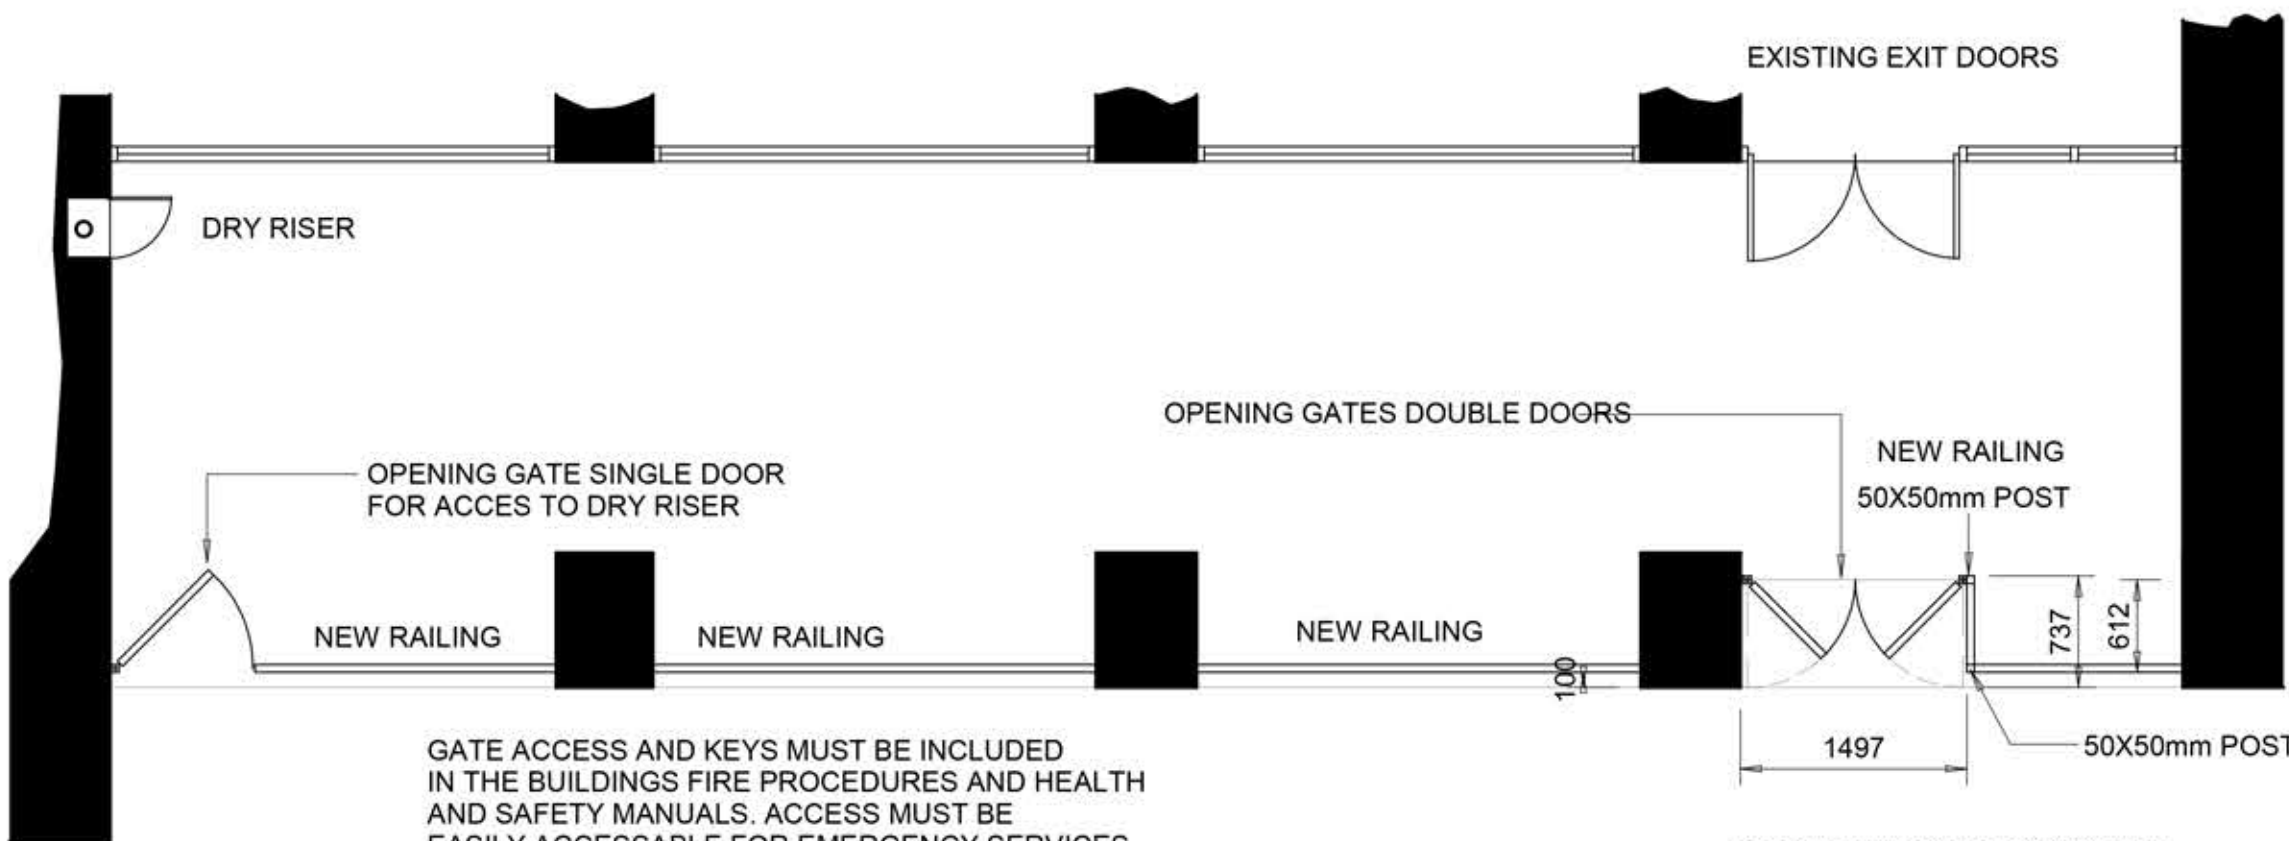

PROPOSED FLOOR PLAN

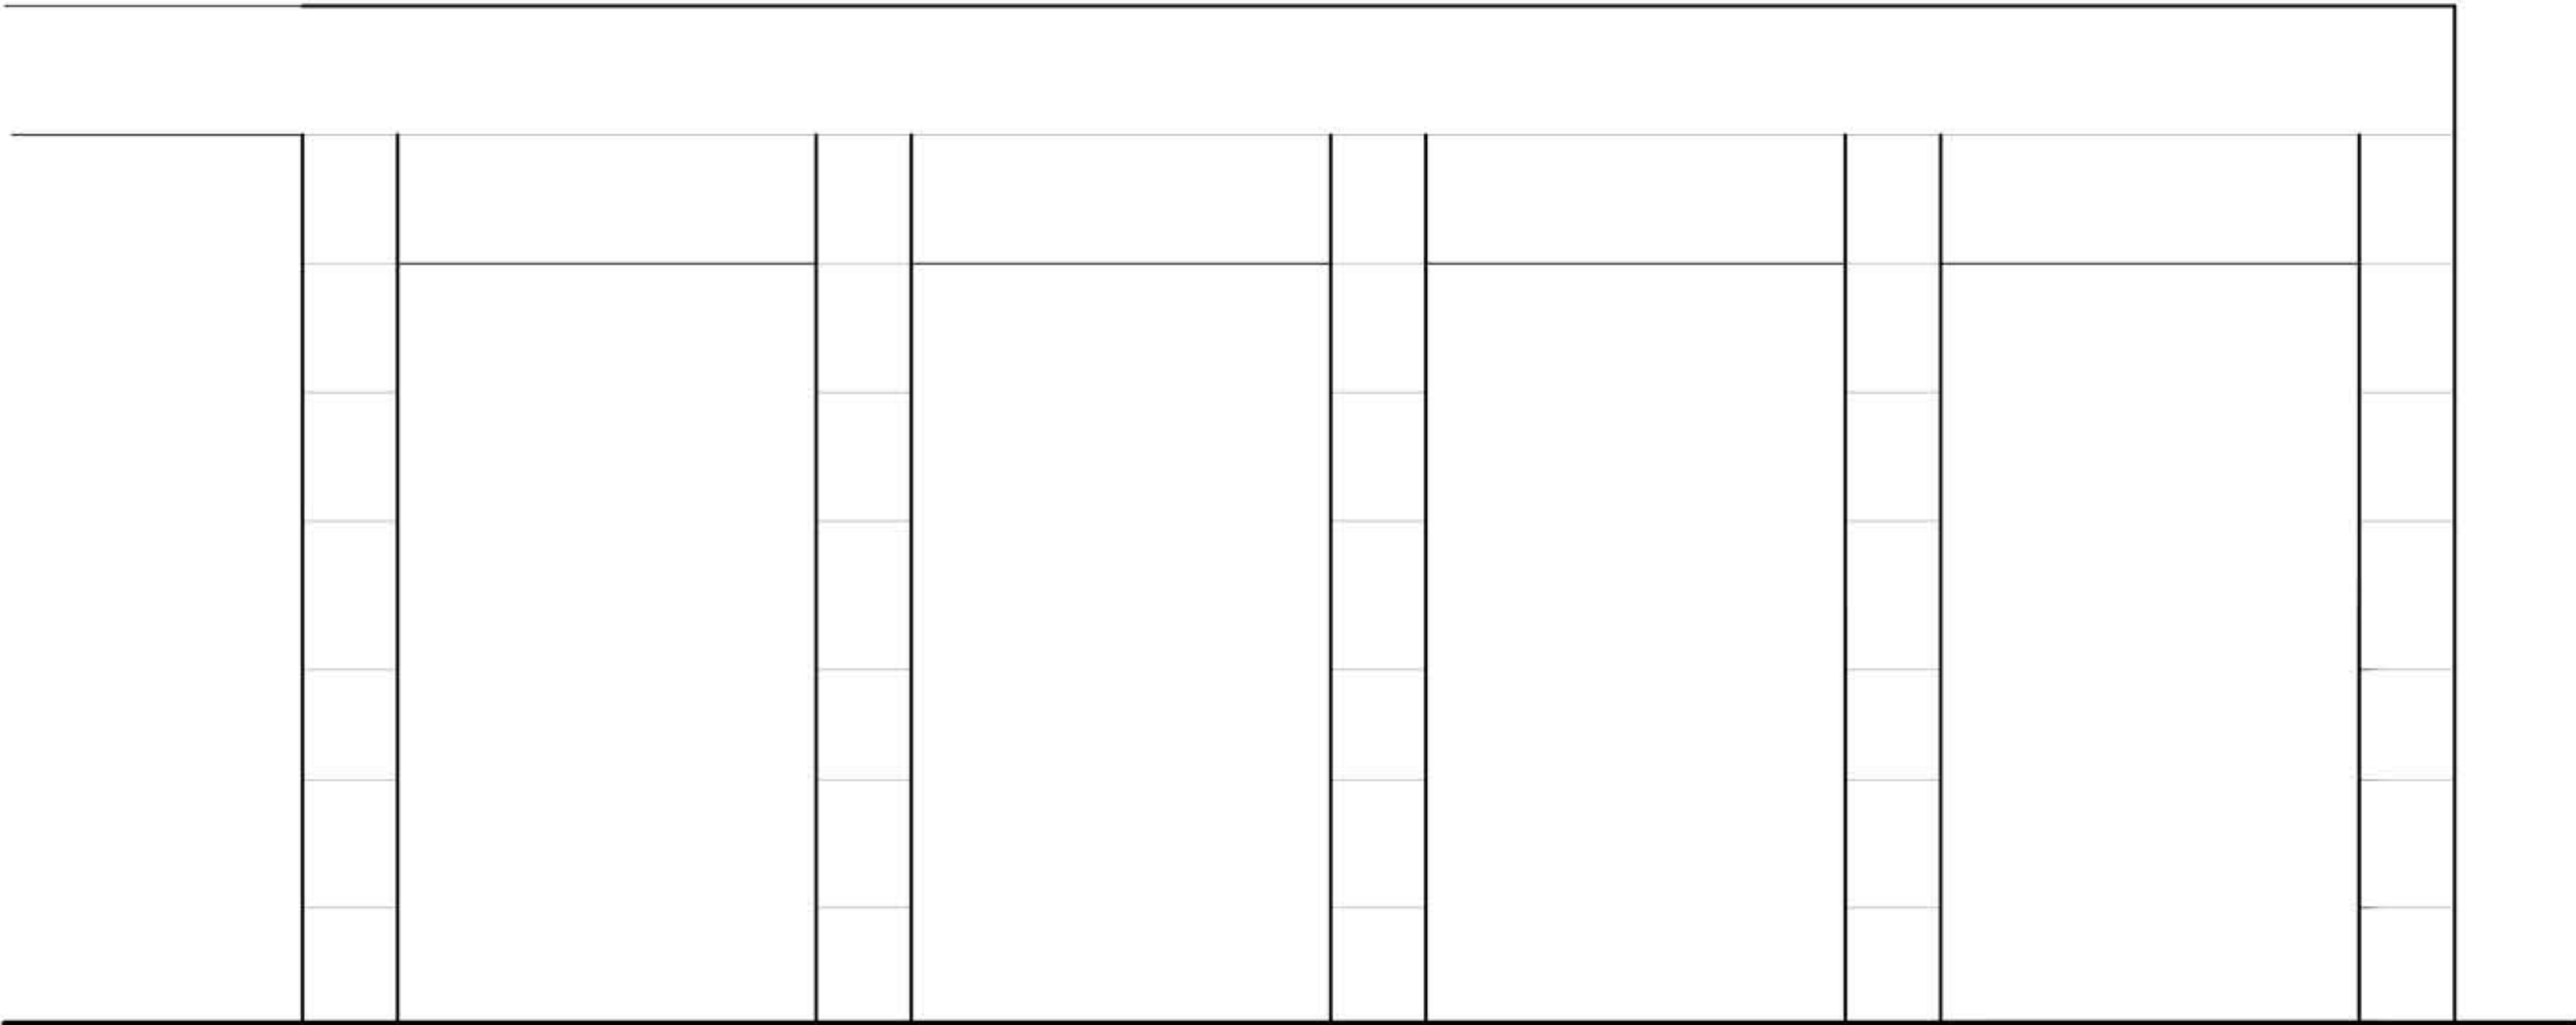

PART ELEVATION TO LOWER MOSLEY STREET

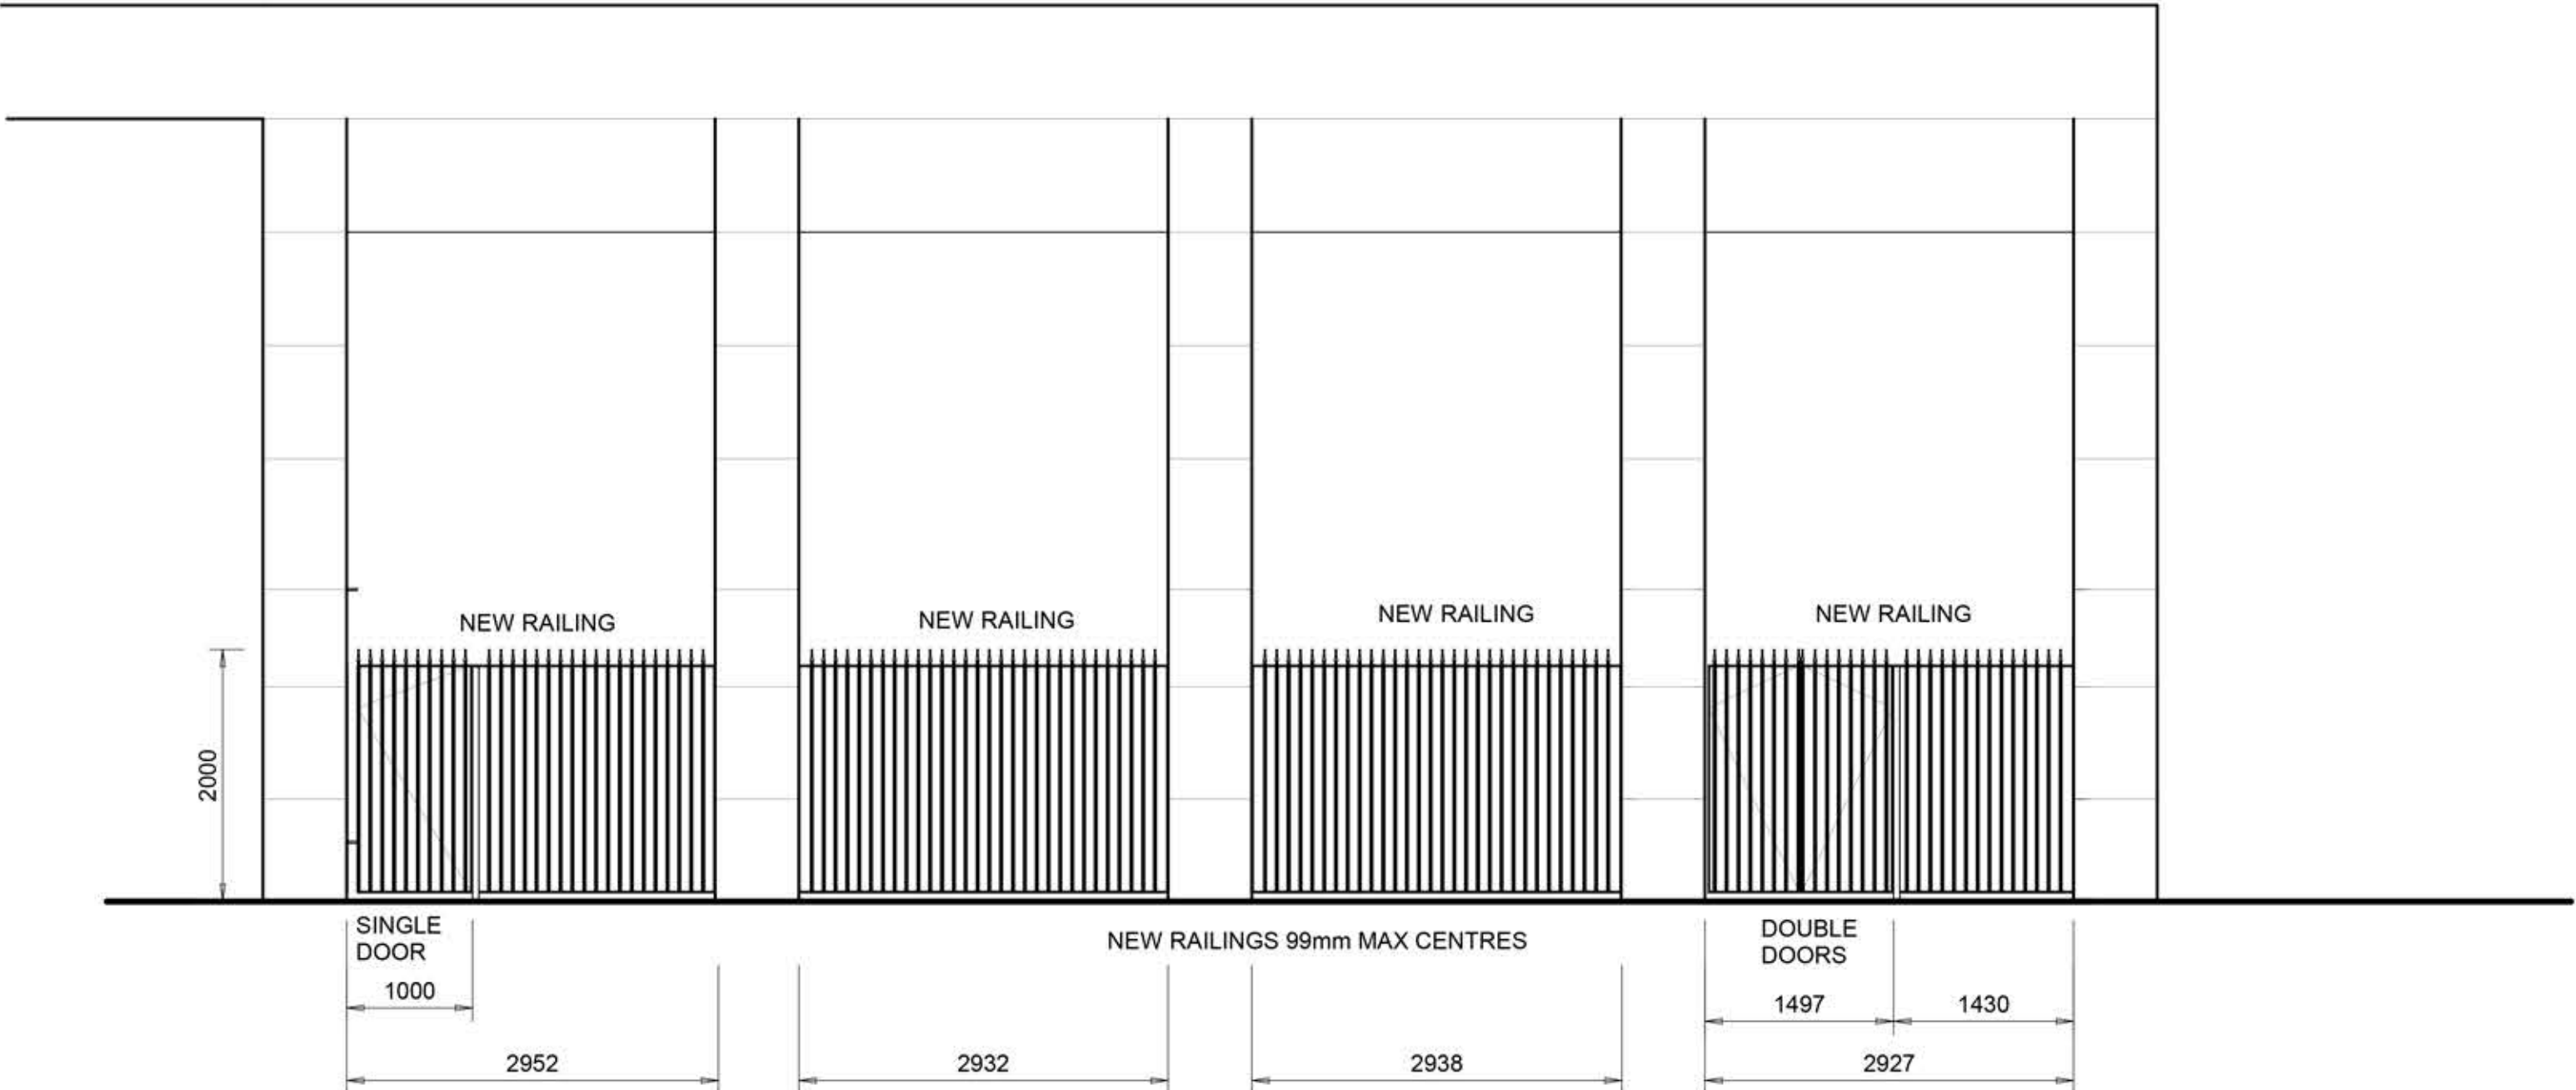

PROPOSED PART ELEVATION TO LOWER MOSLEY STREET

NEW RAILINGS TO BE 15mm ROUND BAR @ MAX 99mm C/Cs
SET IN 10x50mm FLAT BAR FRAME FIXED TO MASONRY
WALLS WITH CHEMICAL ANCHORS
SPEAR HEAD FINIALS TO MATCH THOSE AT REAR OF HOTEL
FINISHED GOLD BALLUSTERS AND BARS FINISHED GLOSS
BLACK. ALL DOORS TO BE LOCKABLE.
TOTAL HEIGHT 3 METERS