
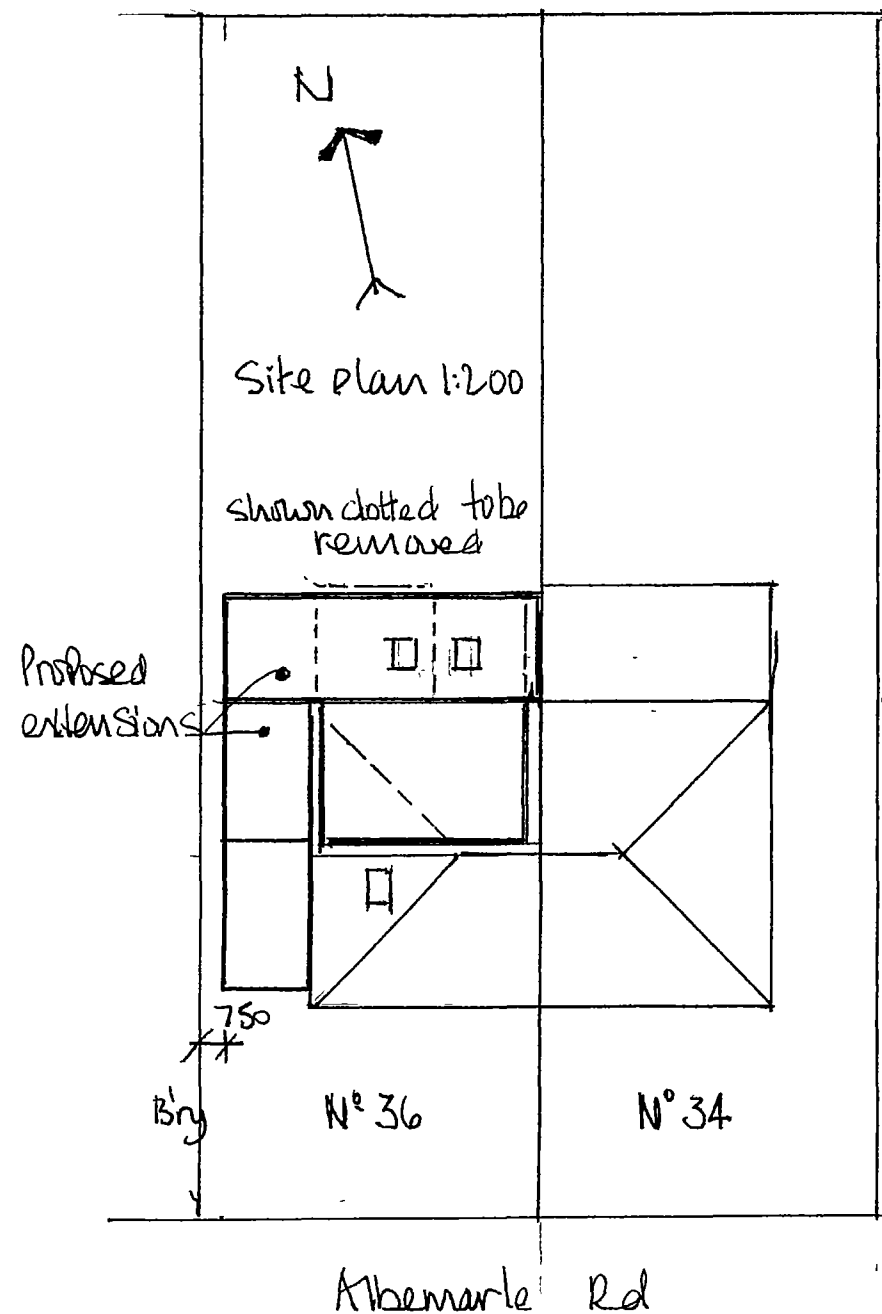


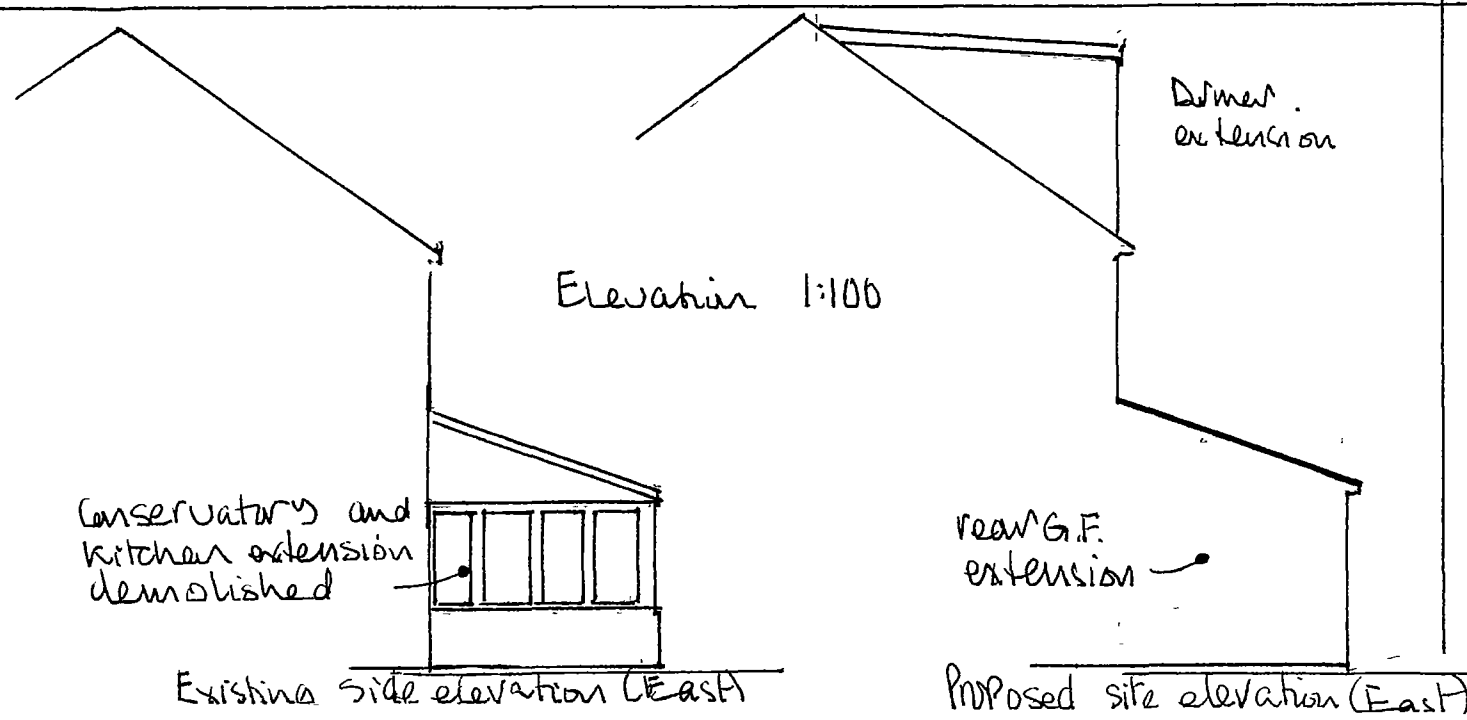

Proposed single storey
rear extension, two
storeys side extension
and loft conversion
Mr S Wall & Ms A Campbell
36 Albemarle Rd
Charlton ME1 9HZ

Plans by
Chris Oliver B.Sc

May 2020

Scales as shown