




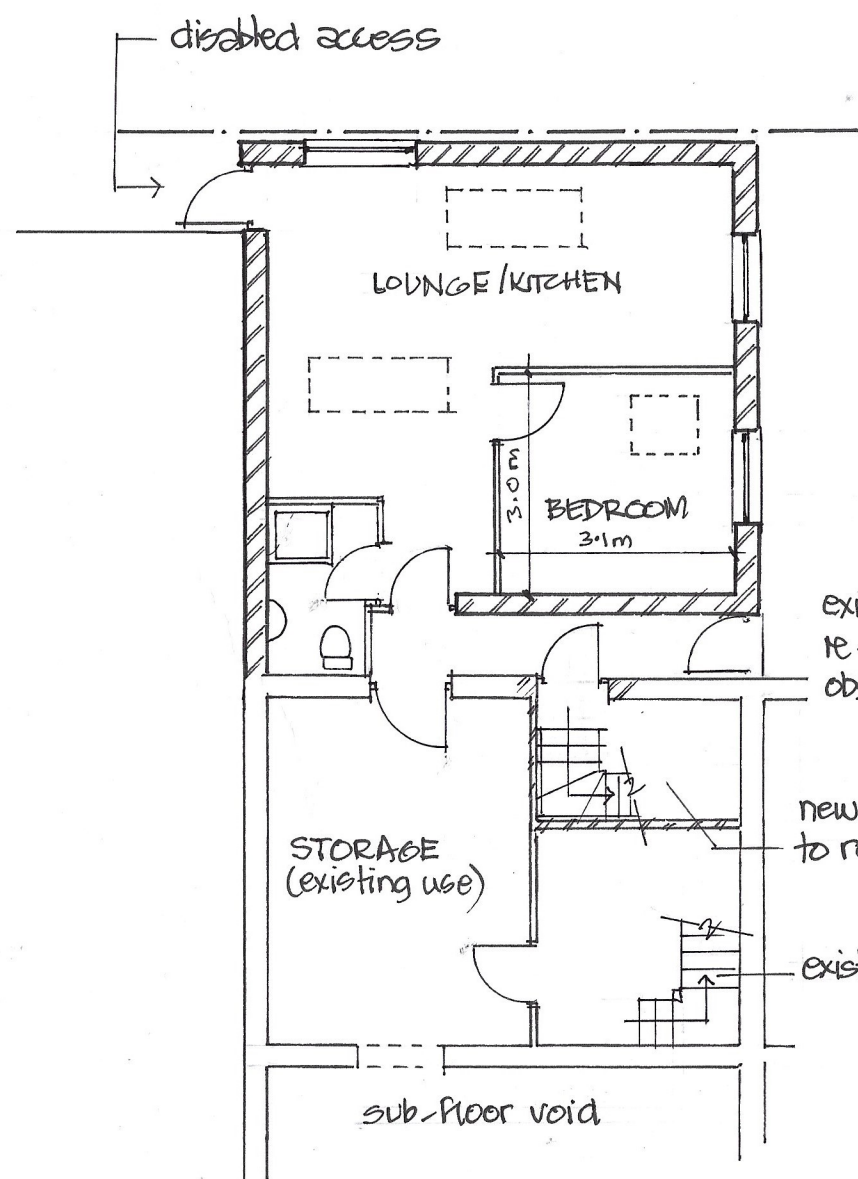

LOWER GROUND FLOOR

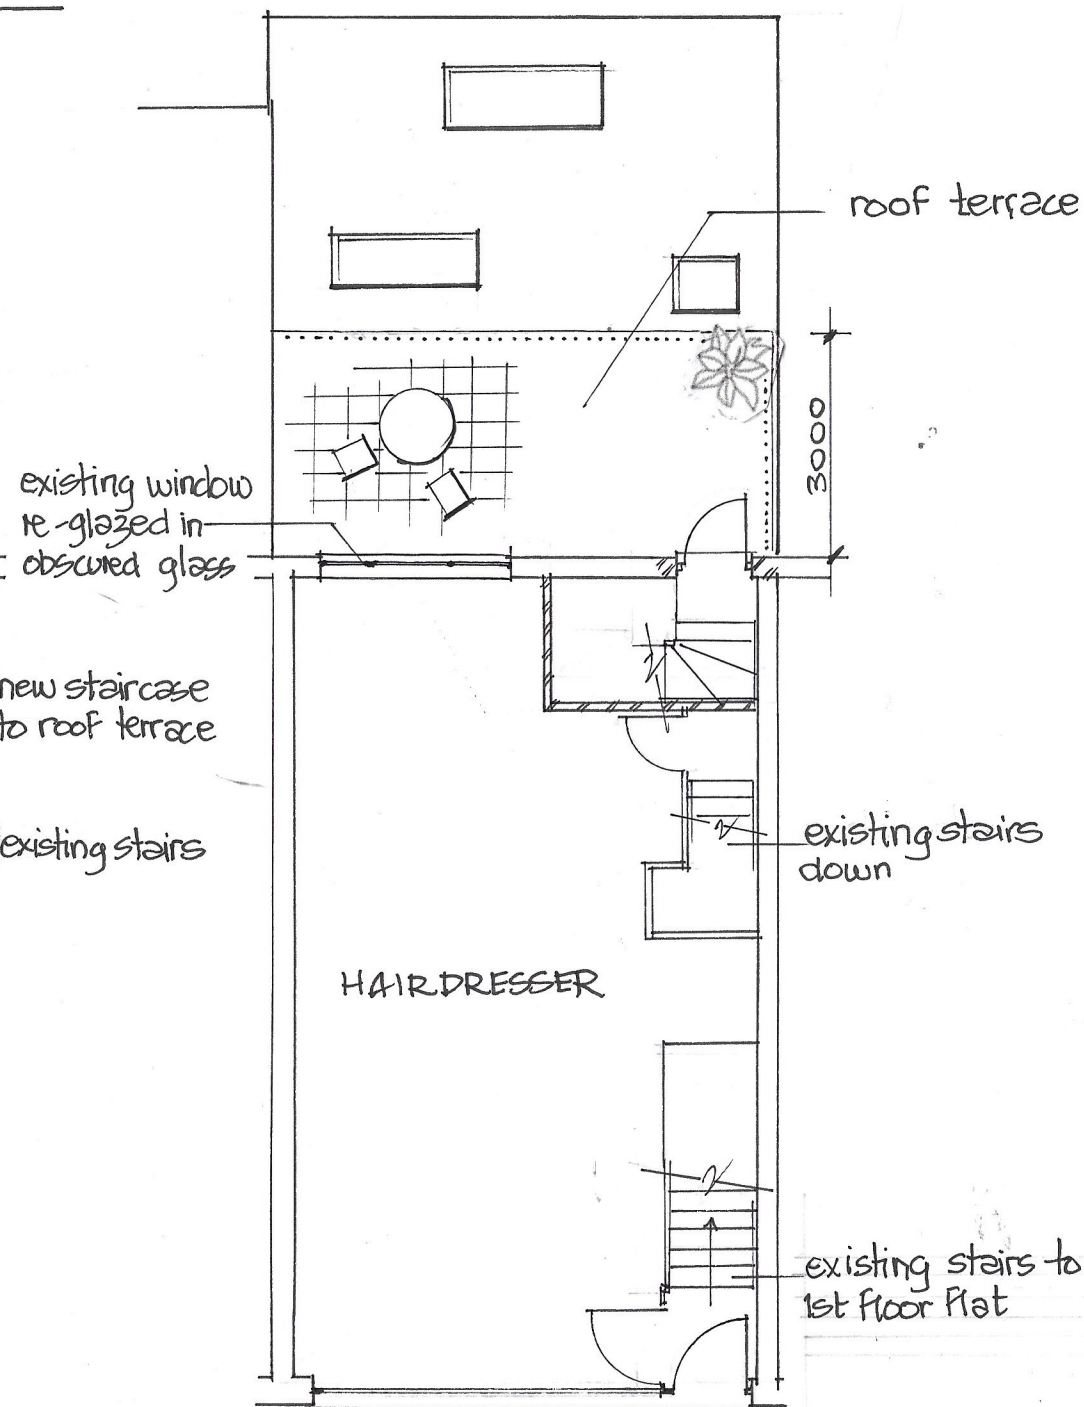

STREET LEVEL

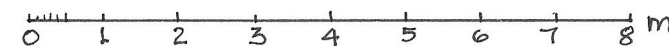

REVISED SCHEME

PROPOSED 1-BED FLAT, REAR OF  
810 KINGSWAY, M20 5WY 1:100@43