
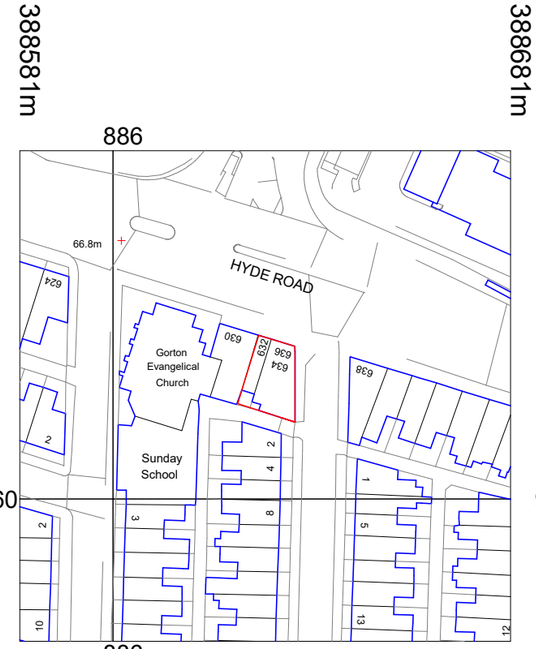


Location Plan
1 : 1250

North

Site Plan
1 : 200

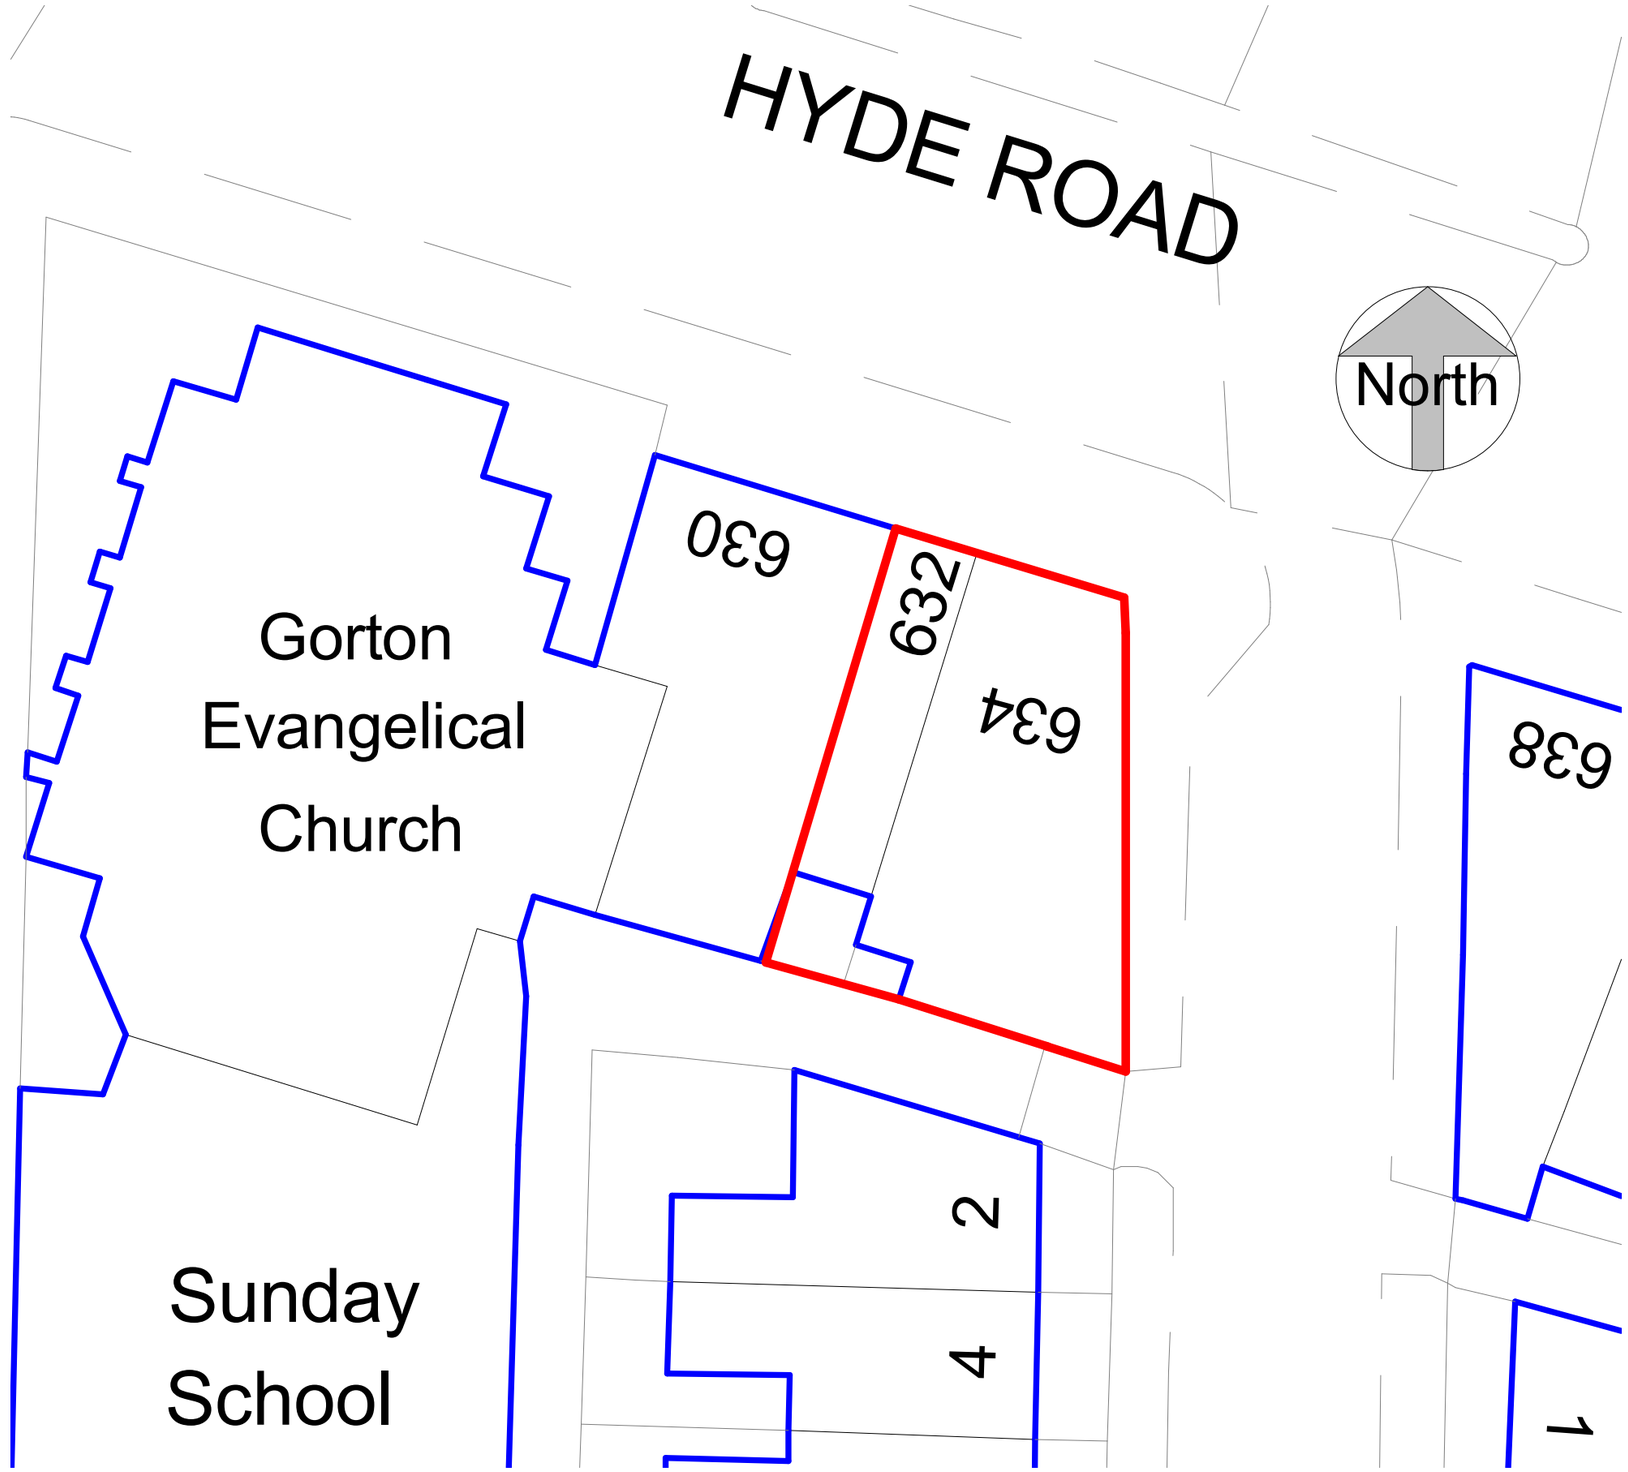

COPYRIGHT © ALL RIGHTS RESERVED BY VIKAS ALYAS LTD. DO NOT SCALE FROM DRAWING. DRAWING INDICATES DESIGN INTENT ONLY. REPORT ANY DISCREPANCIES TO CLIENT / VA LTD. NOT TO BE USED FOR CONSTRUCTION UNLESS STATED SO. TO BE READ IN CONJUCTION WITH OTHER DRAWINGS OR SPECIFICATION WHERE PROVIDED.

BUILDING DESIGN CONSULTANCY
architek
www.arctk.co.uk
0 7 7 0 7 7 0 0 6 6 | vikasalyas@gmail.com
880 Stockport Road, Levenshulme, Manchester, M19 3BN

No.	Description	Date
P1	First Issue to Planning	28.08.2019

PROJECT
Change of Use, A2 Office to C3 Self contained flats, Proposal for 2 self-contained flats.

Manchester City Council

PURPOSE OF ISSUE
Planning

ADDRESS
Former office aboves 632-636 Hyde Rd, Manchester M18 7EE

SHEET
Location and Site Plan

CLIENT
Mr Benjamin Wai

Date	Project number	Scale (@ A3)
08.07.2019	1035	As indicated

Drawn by: VA
Checked by: VA

DRAWING NUMBER: A101

REV: P1

22/01/2020 12:49:06