0 5 10 20 50

SCALE BAR 1:250

Coding legend:

- Fritted glazing
- Clear glazing
- Shadow box fritted
- Shadow box clear glass
- Glass louvre
- Laminated glass with extract duct
- Slotted panel + louvre
- Slotted panel + openable wing with extract duct
- Slotted panel + openable wing
- Smoke vent (RWA)
- Vertical fin see dwg D004
- Aircraft warning light
- Tower crane tie
- vertical pressure plates secured to curtain wall framing and capped with a decorative powder-coated stainless steel covers, colour TBC

SOUTH

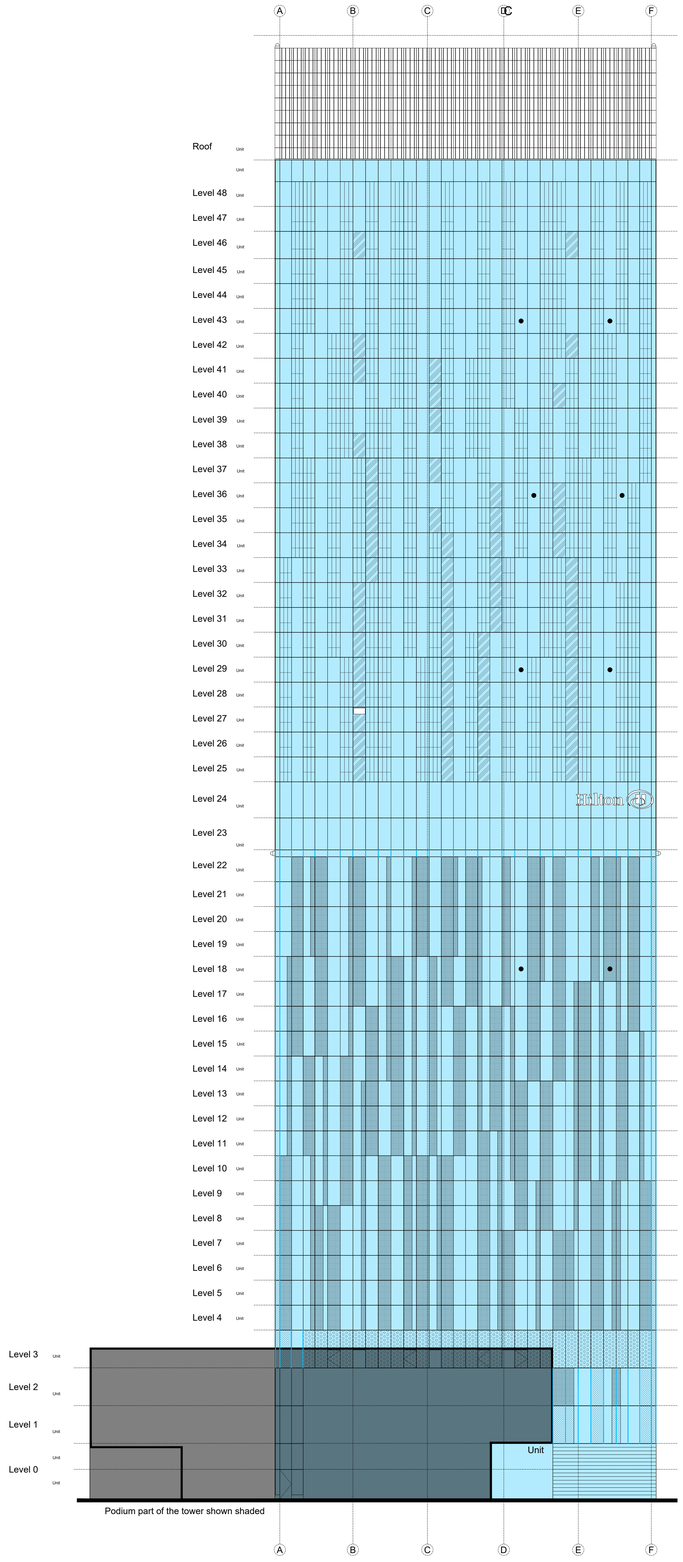

WEST

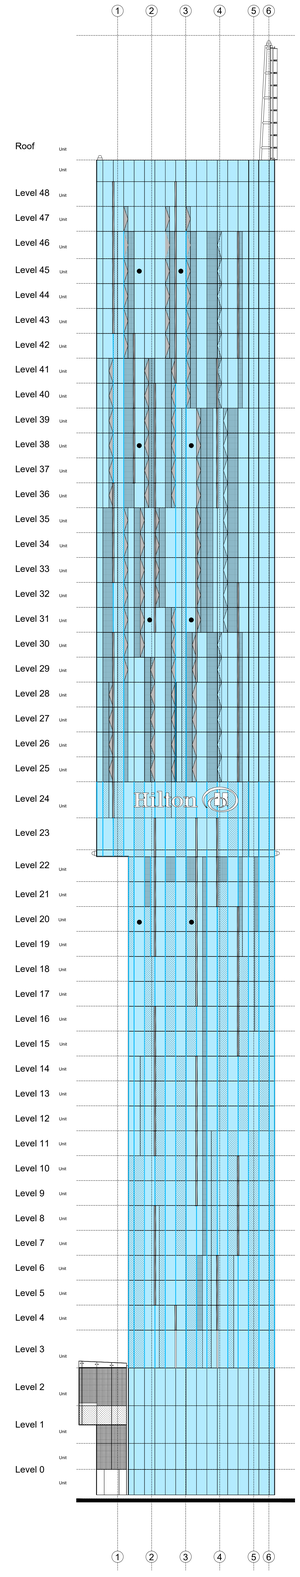

NOTES

- DO NOT SCALE FROM THIS DRAWING.
- ALL DIMENSIONS MUST BE CHECKED ON SITE.
- ALL RIGHTS RESERVED. NO REPRODUCTION IN ANY MATERIAL FORM IS PERMITTED WITHOUT CONSENT.
- THIS DRAWING IS COPYRIGHT OF MHBC CUMMING.

REVISIONS

No.	DATE	DETAILS	INITIALS
B	06.02.20	SOUTH ELEVATION REVISED.	AS
C	15.04.20	SHADOW BOX COVER PLATES EXTENDED TO RESIDENTIAL PART ON WEST ELEVATION. LEVEL 1 FRONT ENTRANCE PLATES OMITTED ON THE SAME ELEVATION.	AS

client

project
BEETHAM TOWER
301 DEANSGATE, MANCHESTER, M3 4LQ

title
SOUTH AND WEST ELEVATIONS
AS PROPOSED

scales
1:250 @A0

date	drawn	size
22.11.19	AS	A0

drawing no.	revision
1193-603	C

mhbc CUMMING
4 St Paul's Churchyard, London, EC4M 8AY
T: 020 7029 3888 - E: info@mhbccumming.com
www.mhbccumming.com