



2 Site Section 01 1:500

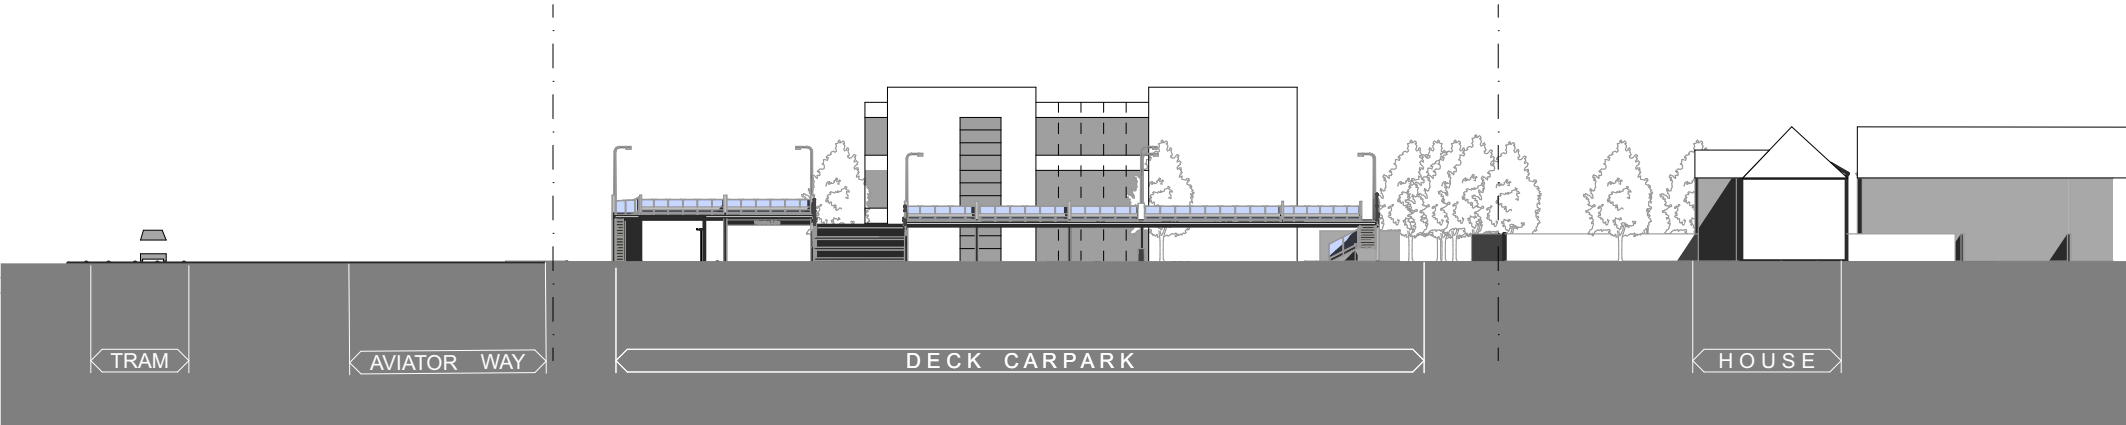

1 Site Section 02 1:500

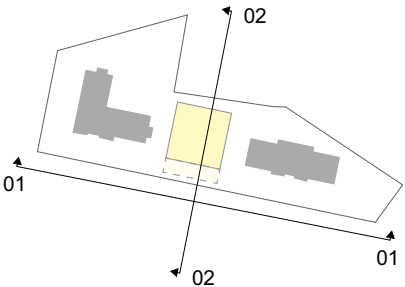

P02	2020-04-17		General update, car park extended.					DBr	DLa
P01	2020-03-30		First issue					DBr	DLa
rev	date	description						by	ckd
Planning									
project	New Car Park, Costain Offices								
document	Site Sections No sky								
reference	project	origin	zone	level	type	role	no.	status	rev.
	3218	MA	01	00	DR	A	00008	S1	P02
int. job no.	3218		paper size		A2				
				scale		1:500, 1:5000			



architecture / interiors / landscape
Email • info@maber.co.uk
Tel • 0121 794 8969
maber.co.uk
issuing office
Birmingham

00008

Do not scale from this drawing • dimensions and levels to be checked on site by the contractor
all dimensions in millimetres unless otherwise noted • all levels in metres unless otherwise noted.
The title, copyright and confidential information in this document belongs to Maber Associates Limited.
Copyright 2020. All rights reserved. You may not reproduce this document or disclose it to others without
the consent of Maber Associates Limited.