



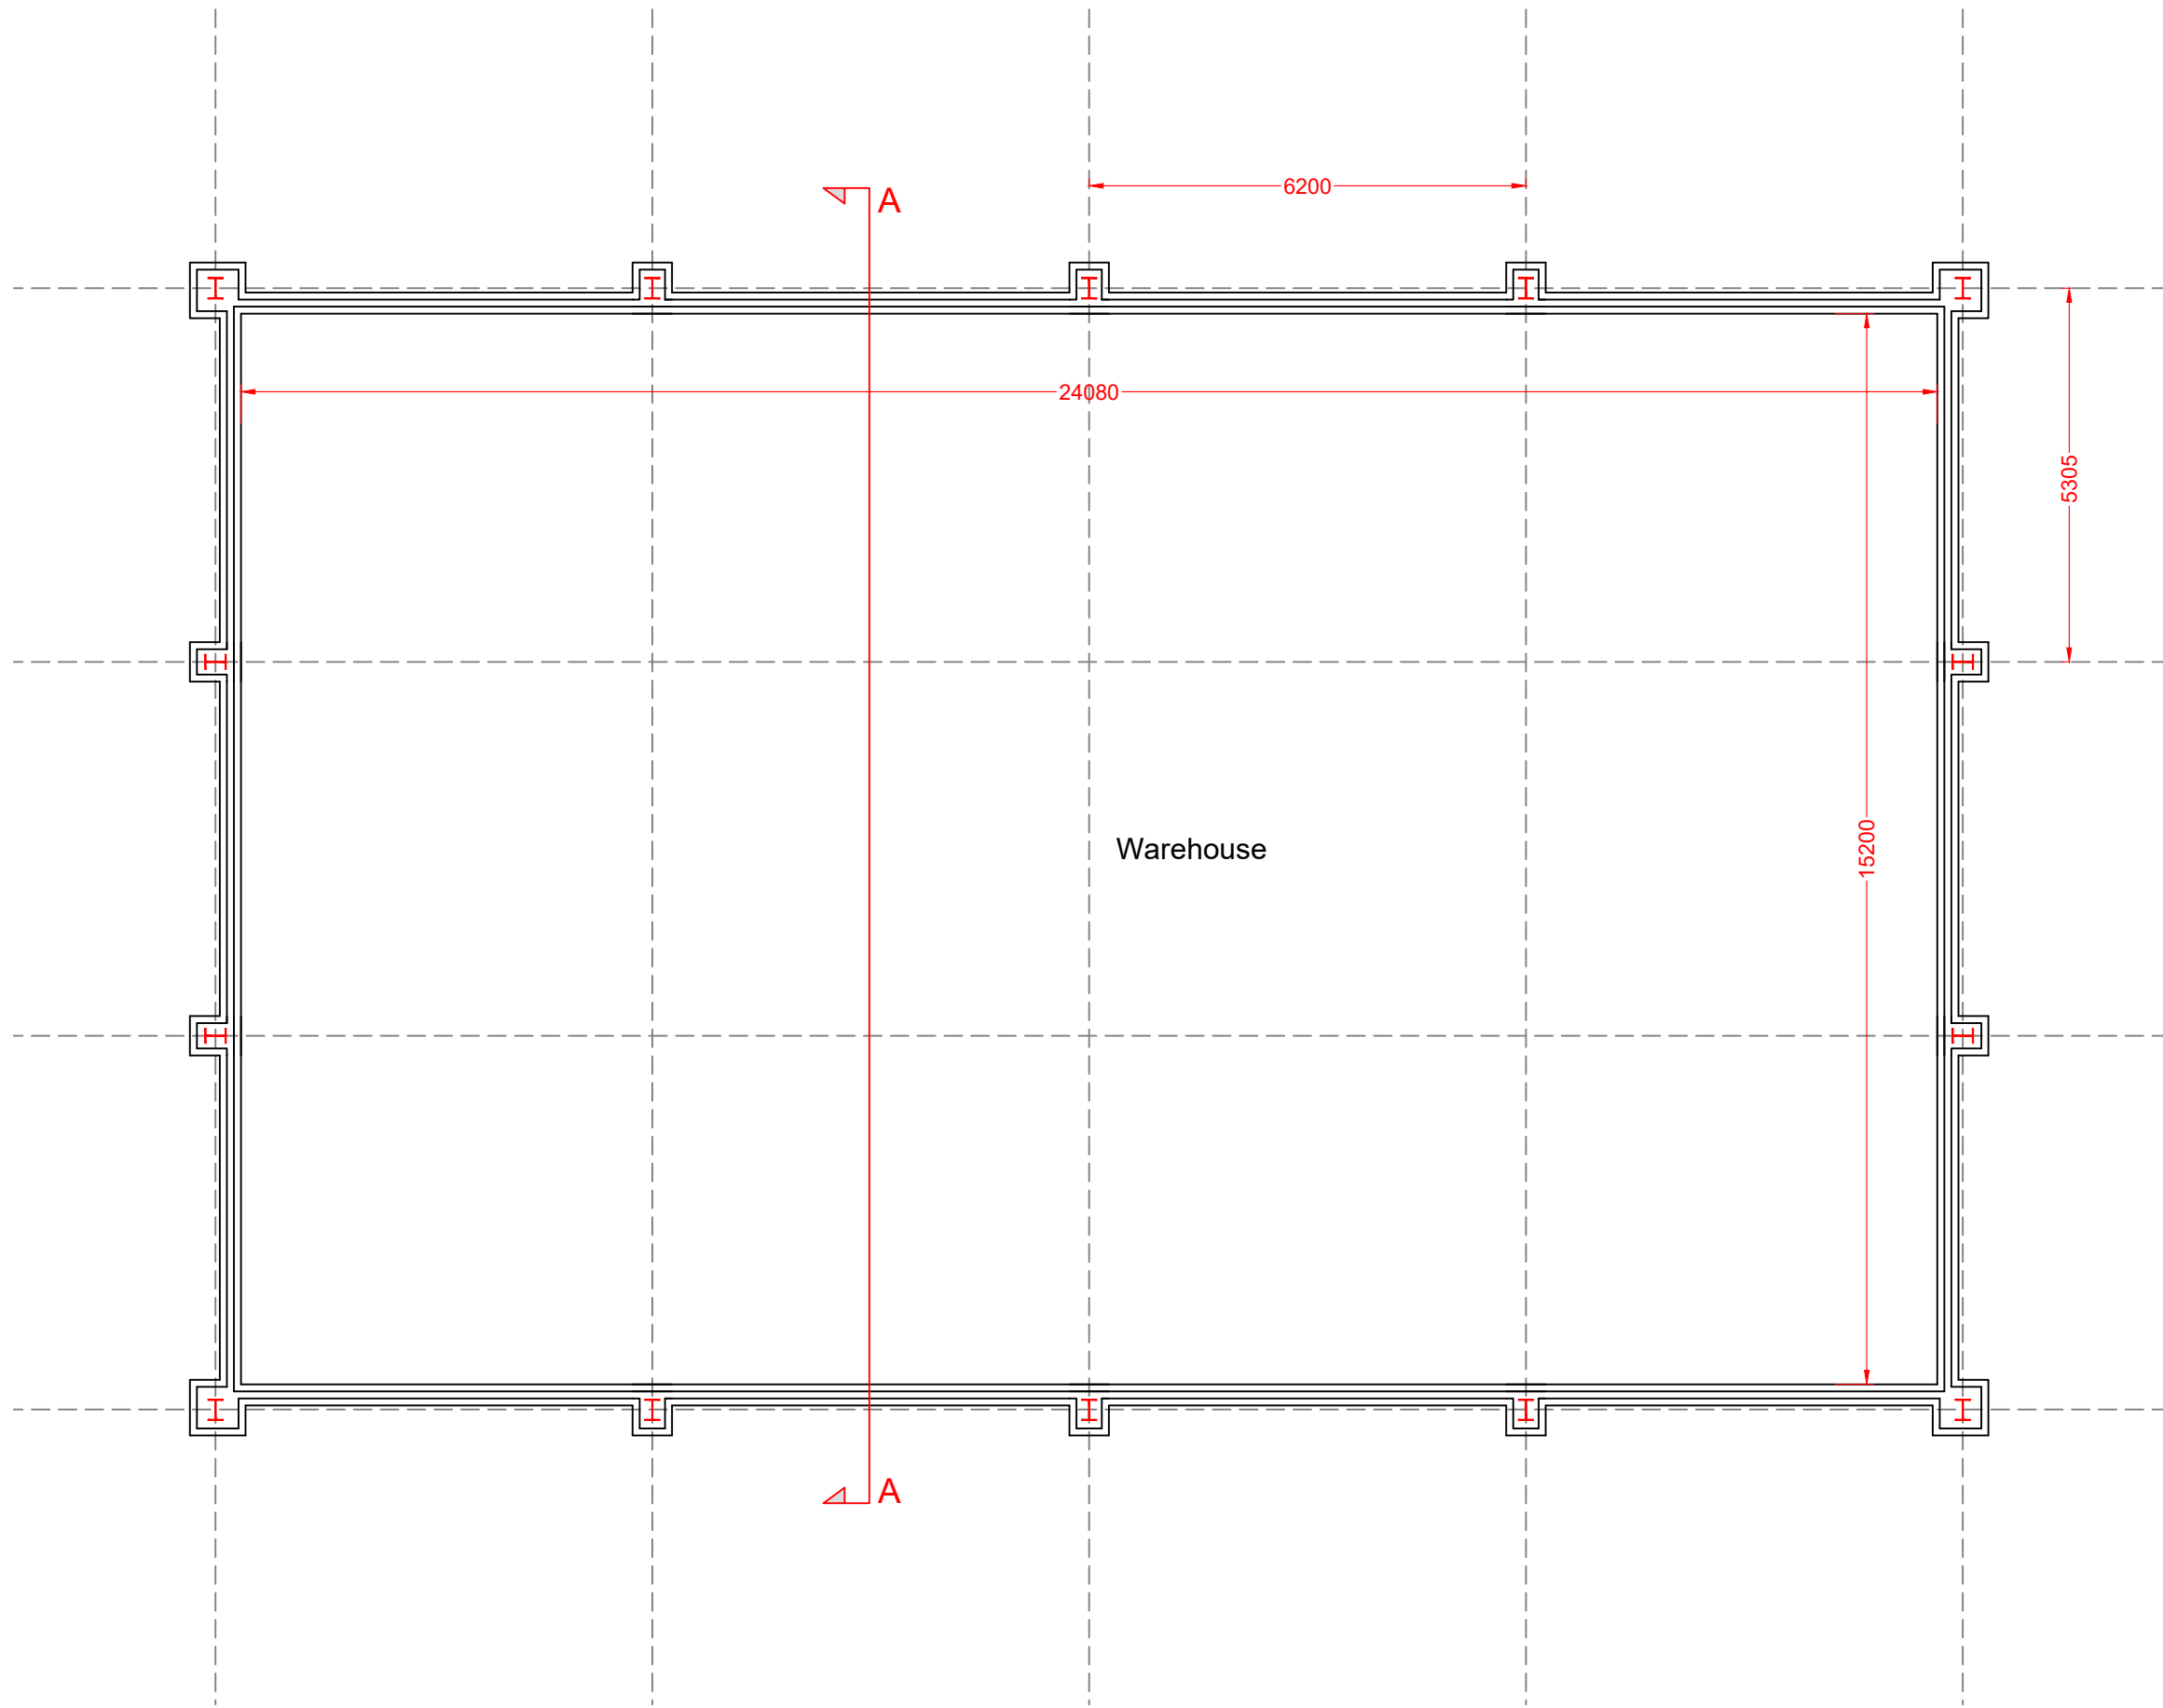


Existing Layout Scale 1:100

NOTE:
All Dimensions are approximate
and require confirmation

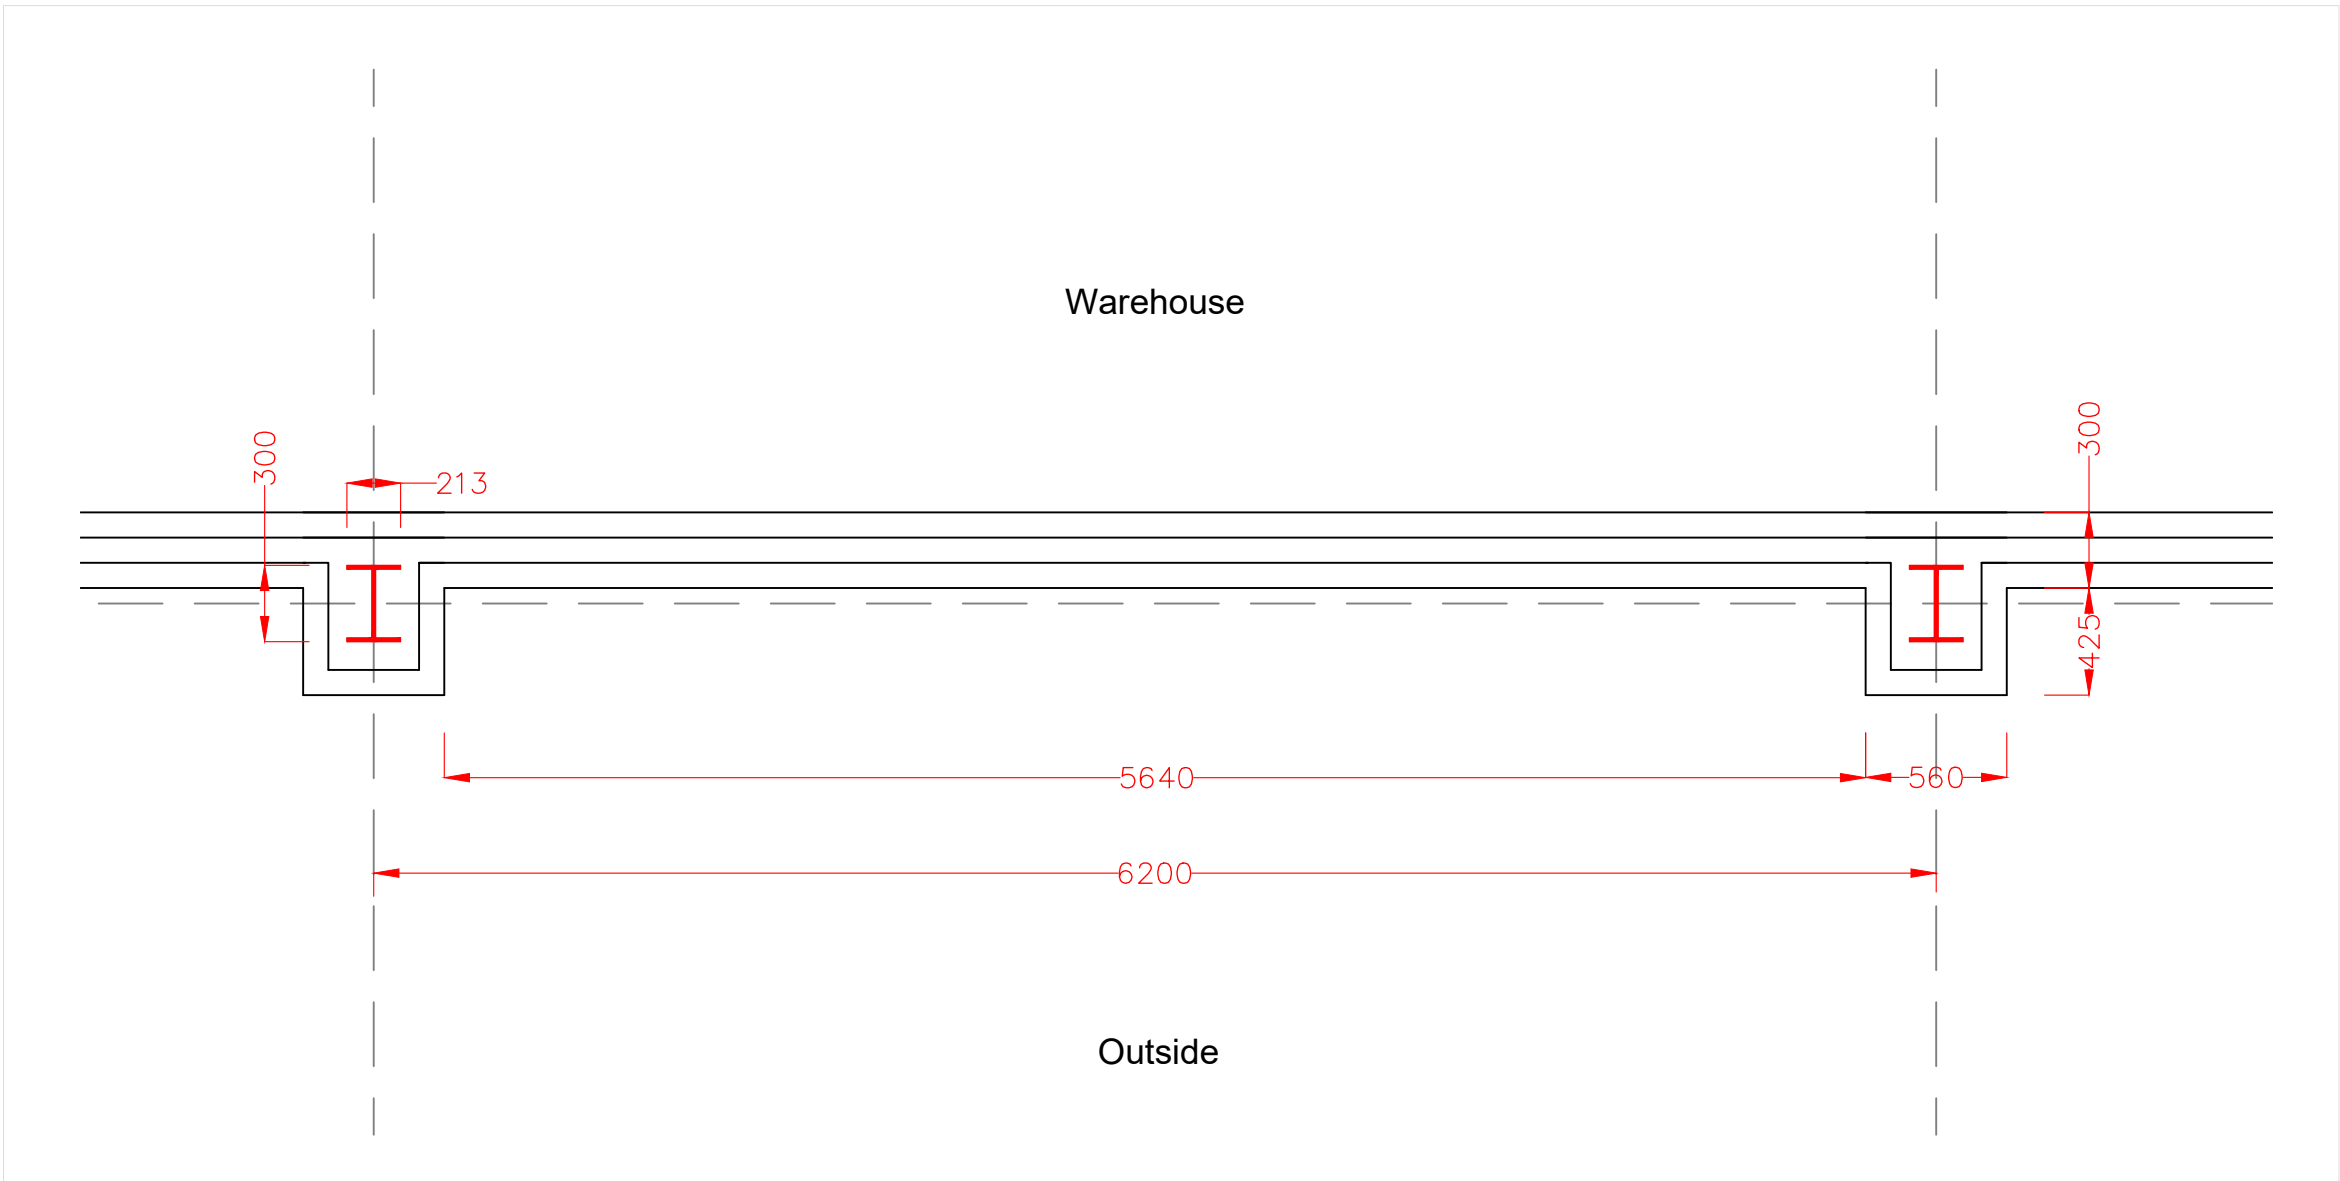

Wall Detail - Plan Scale 1:30

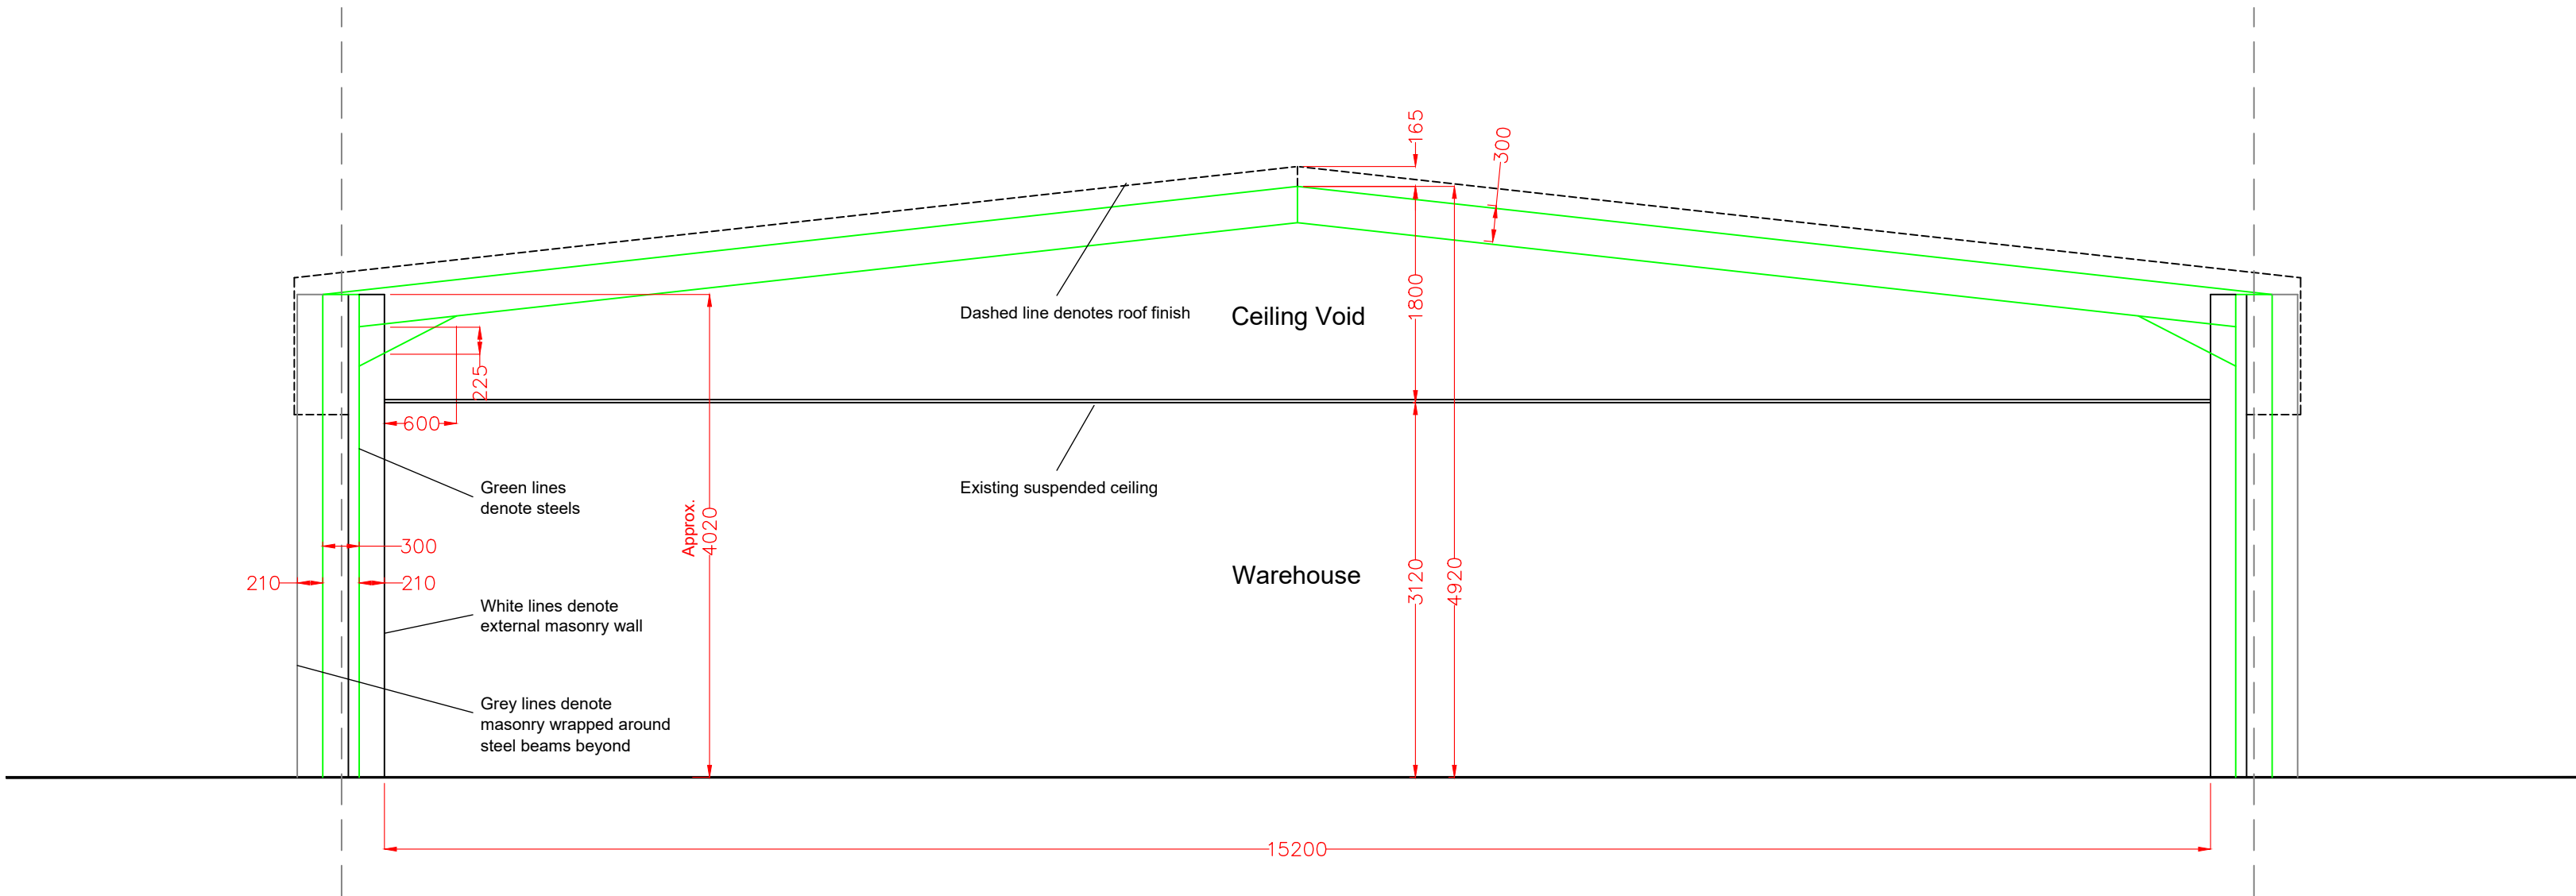

Existing Section A-A Scale 1:50

NOTES
All dimensions must be checked on site and not scaled from this drawing. Any discrepancies shall be noted to the Contract Administrator immediately
© COPYRIGHT
This drawing is copyright and may not be altered, reproduced or used other than for the contract works for which it is issued without the express permission of Gaskell Construction Consultants LTD.

DRAFT

Amendment Date

Project Title

QUICK LANE, GORTON


Client

SHEPPARD DEVELOPMENTS

Drawing Title

EXISTING LAYOUT

Drawing Nr.		GBS/1737/001					
For Construction	☐	As Built	☐	Planning	☐	Tender	☐
Comm't/Approval	☐	Preliminary	☒	Building Reg's	☐	Contract	☐
Date	Apr 19		Drawn	BW		Revision	
Scale	as shown @ A1		Checked	SR		--	

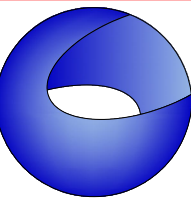

Gaskell
CONSTRUCTION CONSULTANTS
CHARTERED BUILDING SURVEYORS
Architectural Consultants
Chartered Quantity Surveyors
Project Managers
Construction Cost Consultants

Victoria House, 104 Mansfield Road, Nottingham. Tel: 0115 948 4744 Fax: 0115 959 9630
email: surveyor@gaskell.co.uk