


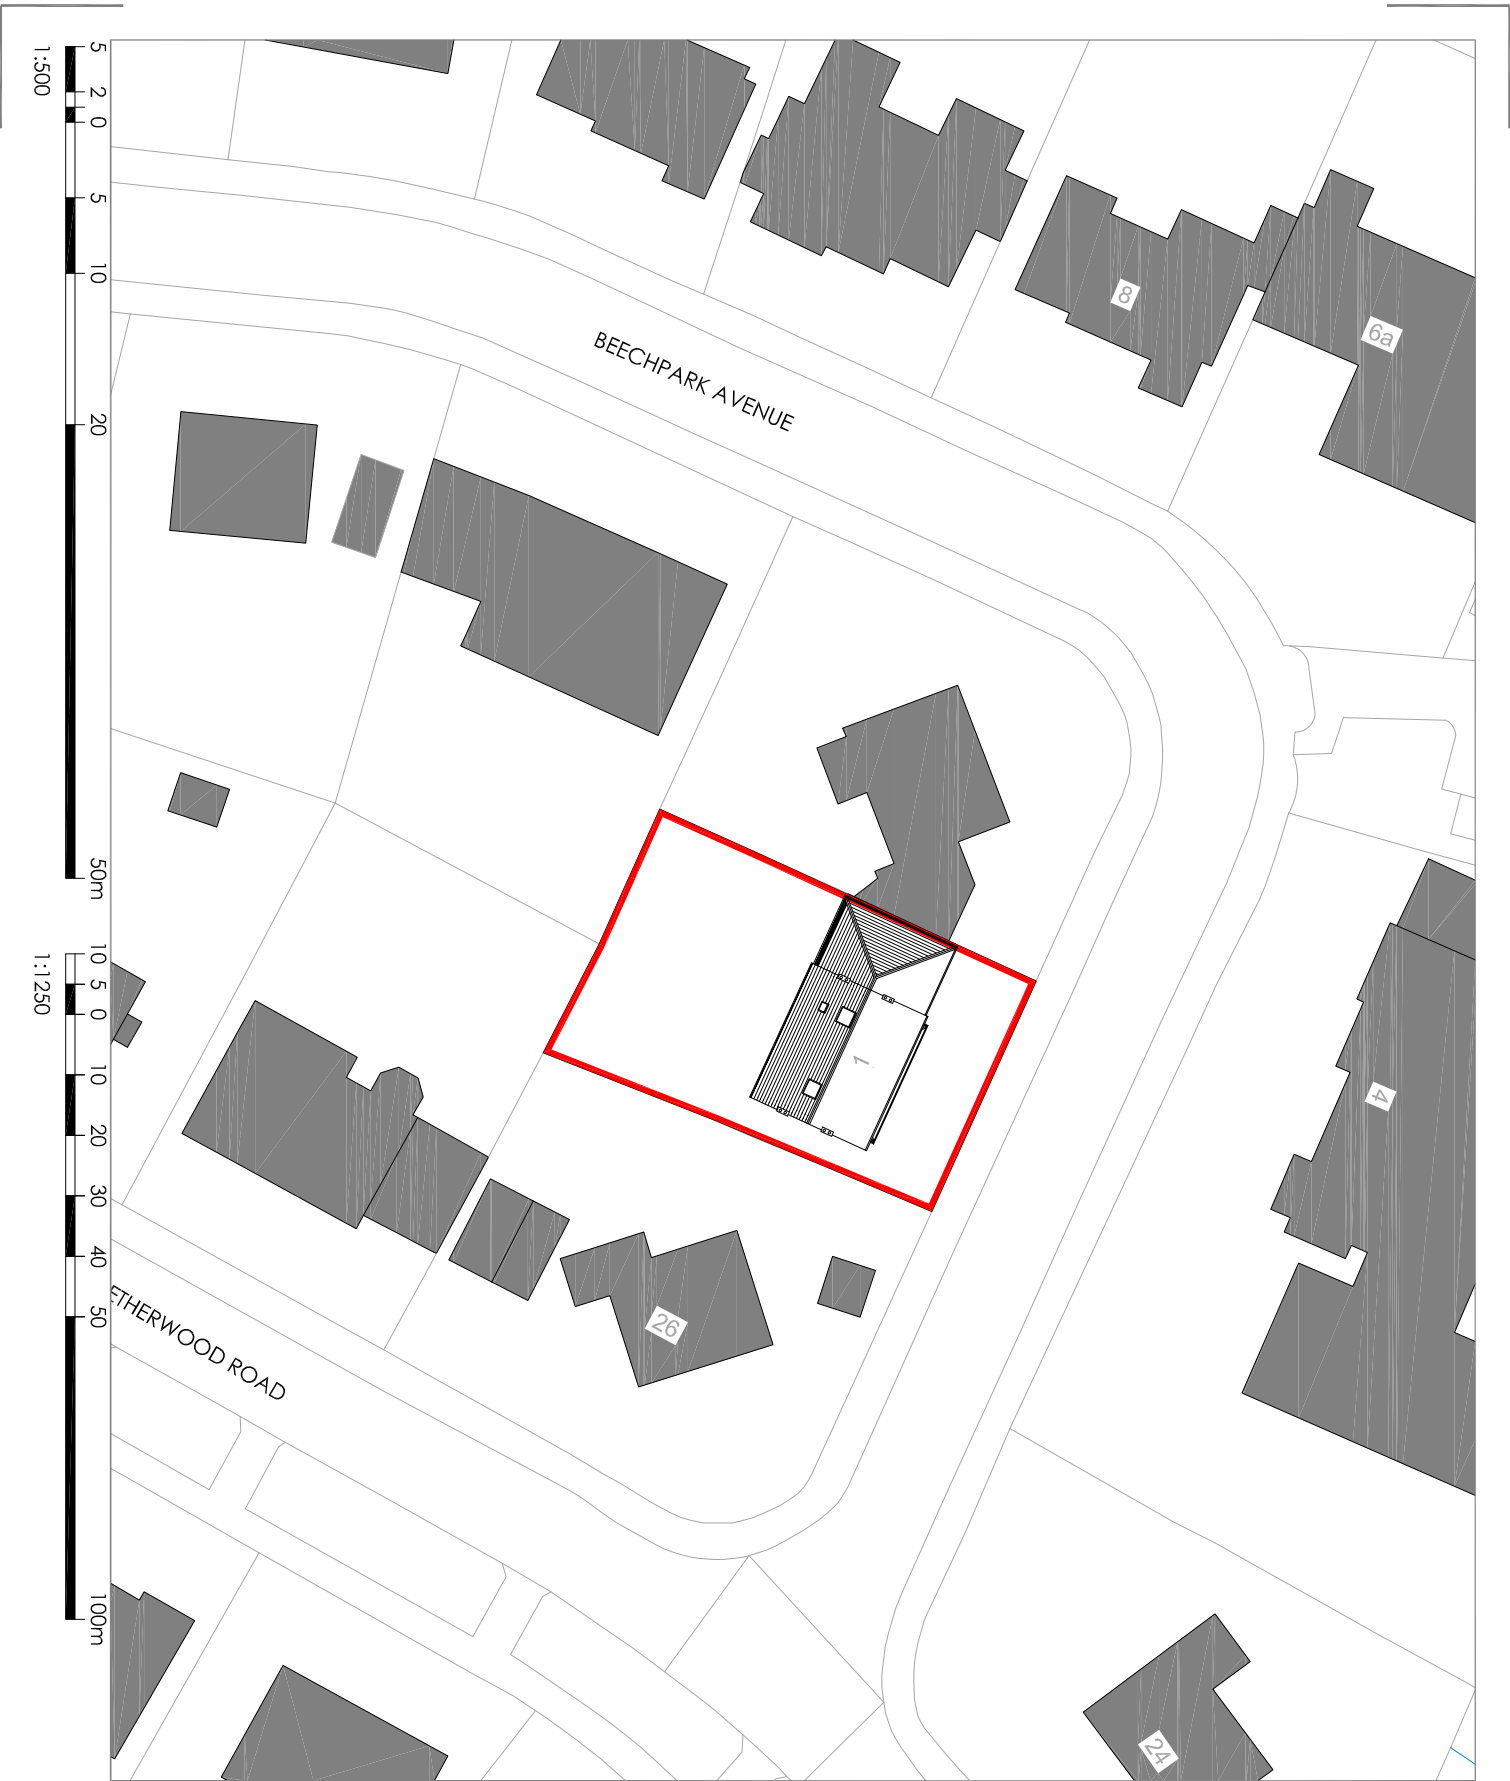

Indicative
True
North

Planning drawings

Site Boundary

Rev ref	Description	Date
1	domer loft conversion	
Project		
1 Beechpark Avenue, Wythenshawe Manchester M22 4BL		
Site Address		
Client		
JCT Building Services		
Drawing status		
Planning		
Drawing title		
Location plan		
Date		
March 2020		
Scale		
1:500 @ A4		
Dwg No.		
2020-1434-P-105		
Rev		
-		