



NOTES

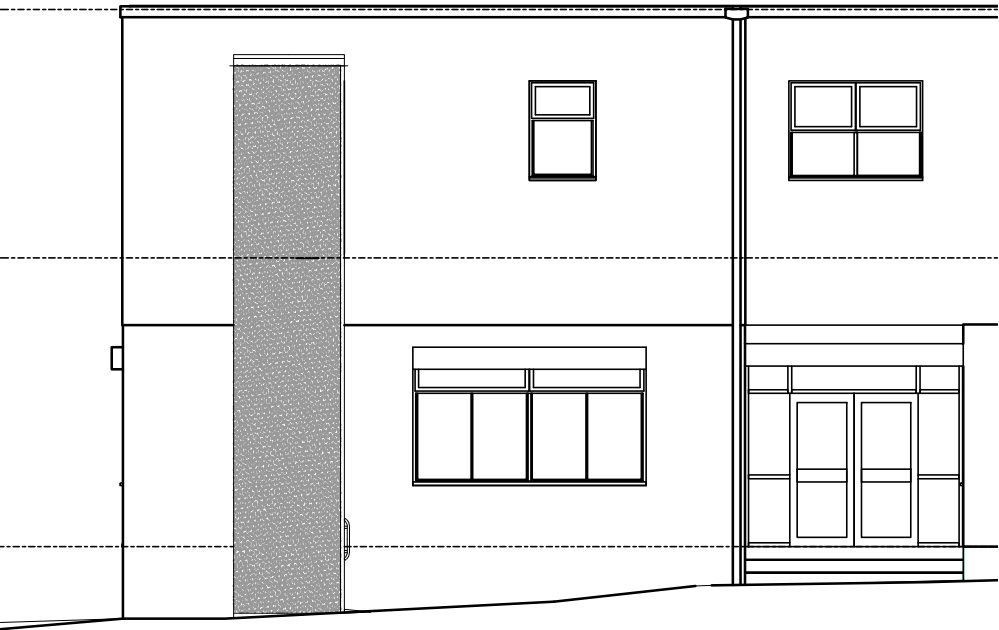


PROPOSED ELEVATION A
SCALE 1:100 @ A3




PROPOSED ELEVATION B
SCALE 1:100 AT A3

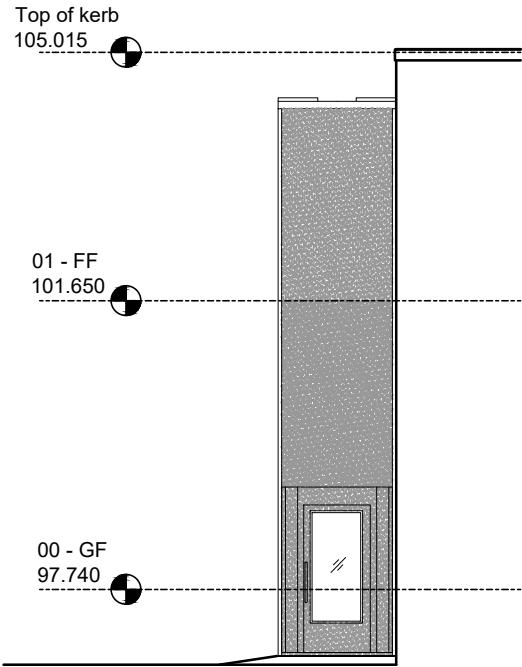

PROPOSED ELEVATION C
SCALE 1:100 AT A3

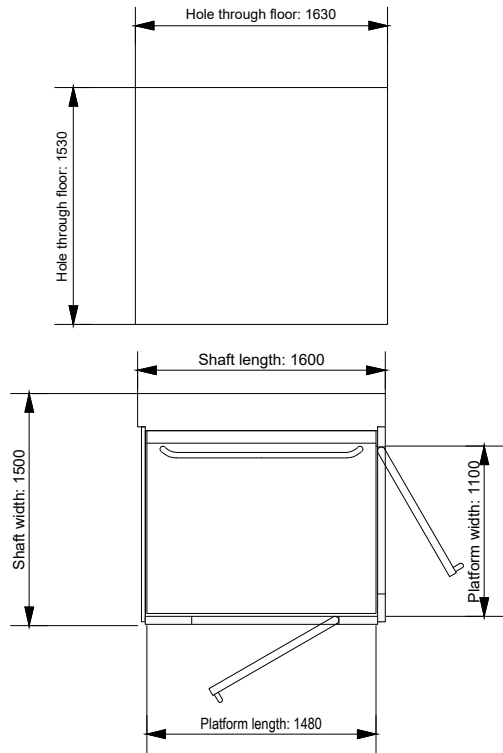

PROPOSED LIFT
DIMENSIONS

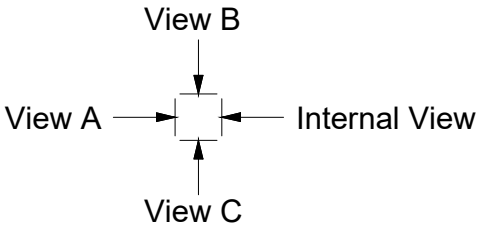

Rev		Date	Comments	SRN	By
STATUS					
PLANNING					
Client					
St Mary's RC Primary School Clare Road, Manchester M19 2QW					
Project Title					
Provision of External Platform Lift					
Drawing Title					
Proposed Elevations					
Scale		Drawn by		Date	
1:100@A3		SRN		Feb 2020	
Job no.		Drawing no.		Revision no.	
2002-10		PL-104		A	
<i>lancaster</i> maloney					
Lancaster Maloney Limited Registered Office: Equitas House Unit 6 Station View Rhino Court Stockport SK7 5ER Tel: 0161 477 3500 Fax: 0161 477 3600 E-mail: enquiries@lancastermaloney.co.uk www.lancastermaloney.co.uk Registered in England No 4846621					