




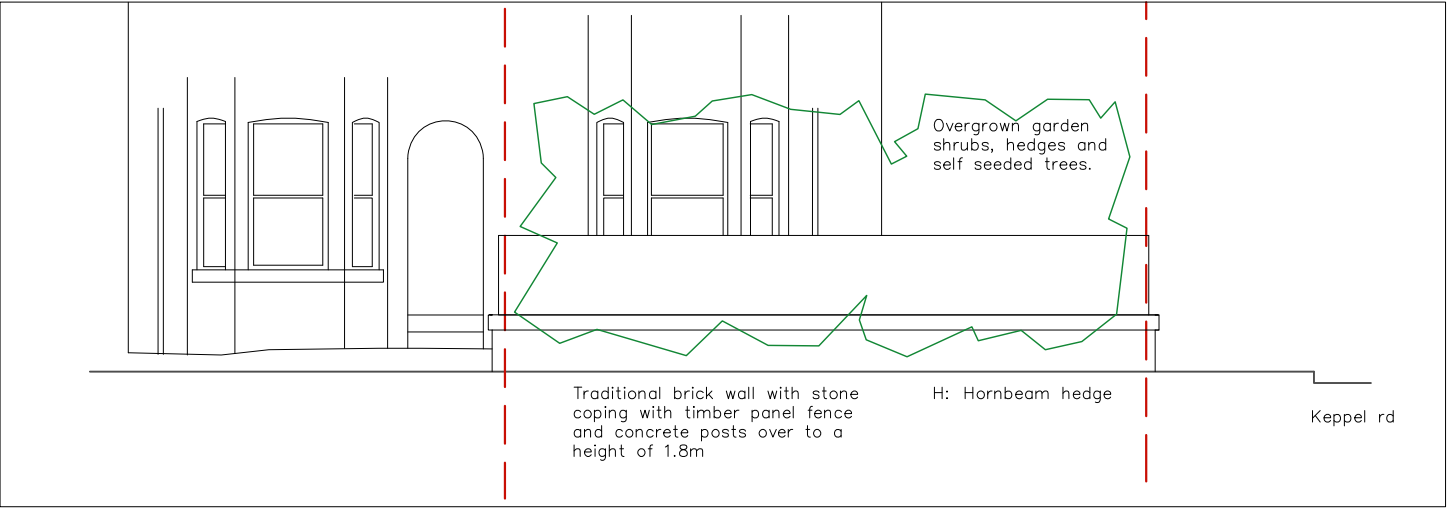

Existing (Pre-start of works) Warwick rd elevation

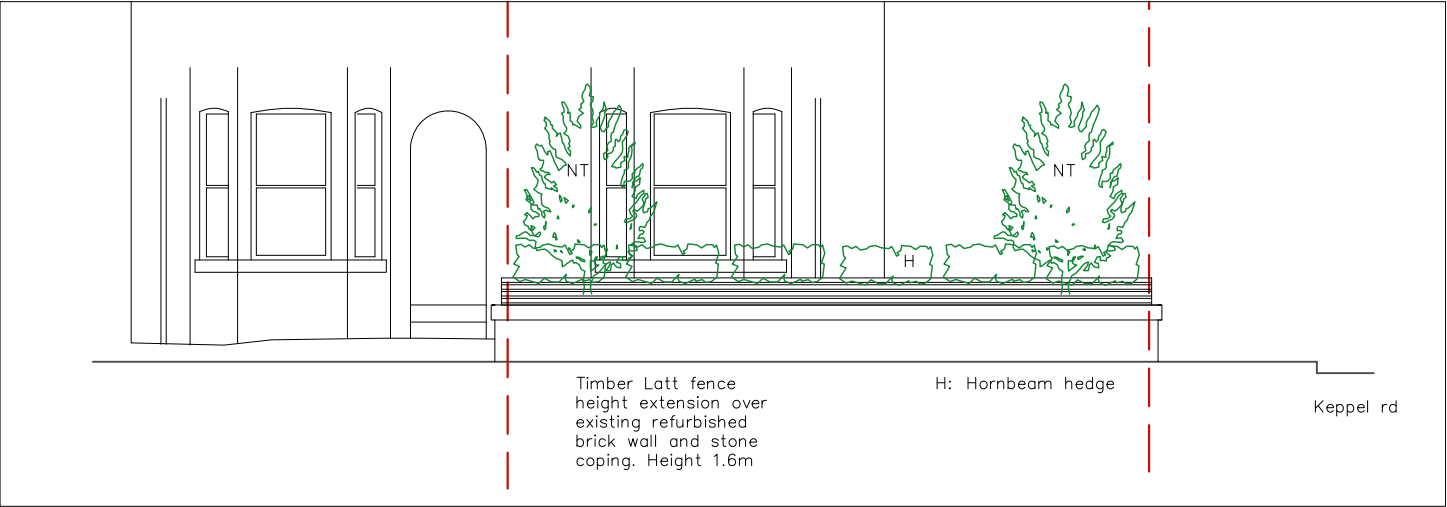

Approved Warwick rd elevation

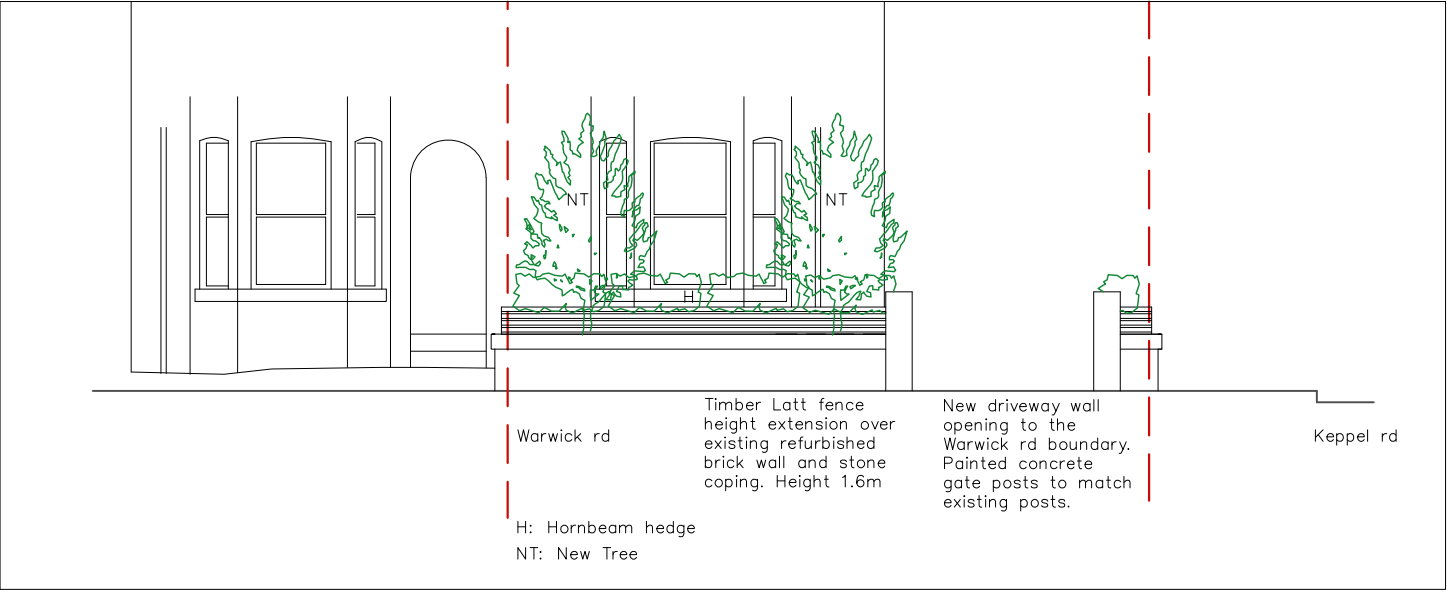

Proposed Warwick rd elevation variation

PROJECT			
19 Keppel road, Chorlton.			
SCALE	1 : 100 @ A4		CLIENT
DWG No.	139-PL-EL4		Egerton Designs
CONTRACT NO.	STAGE CODE	REV.	DRAWING TITLE
139	planning	-	Warwick rd Boundary wall.
ISSUED	31/03/20	-	 simon james arq ltd/architects UK: 120 Grosvenor st, All Saints, Manchester, M1 7HL Spain: Enrique Larreta 1, 4b, Chamartin, Madrid, 29036