NOTES:

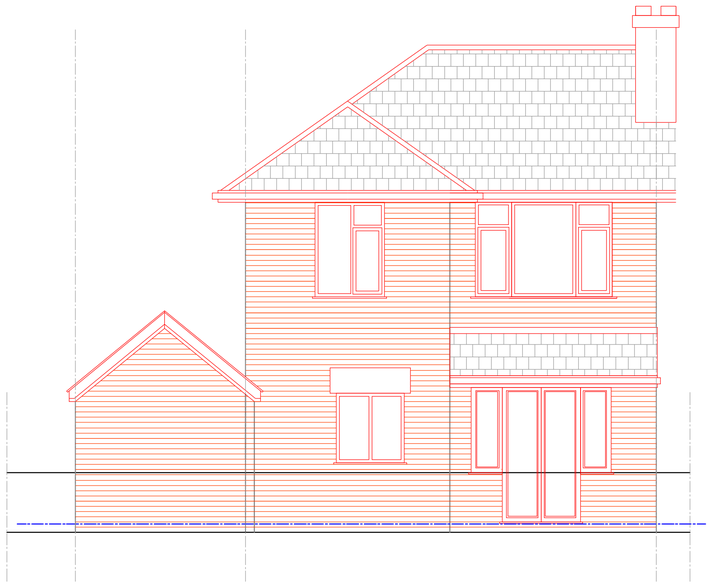

EXISTING REAR ELEVATION

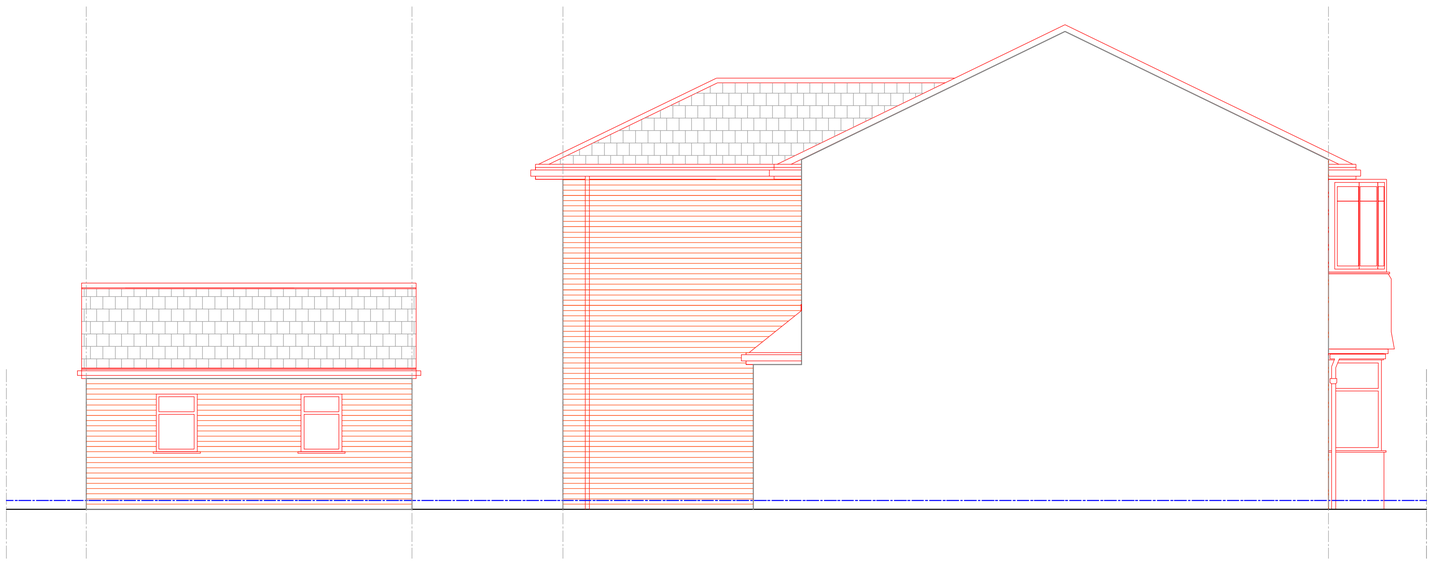

EXISTING SIDE ELEVATION

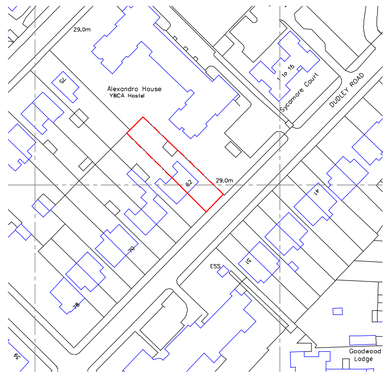

LOCATION PLAN

Rev : .

Date: SEP 2018

PROJECT: 62 DUDLEY ROAD
MANCHESTER

TITLE: EXISTING ELEVATIONS AND SITE PLAN

Scale: 1:50 1:1250

Date: NOV 2018

Dwg. No: 02

REV: . .....

Rev: Date:

Arch Designs. Tel: 07910600970

Project.62 DUDLEY ROAD.