
Key

1. New fire escape bronze composite doorset with "fire escape" sign cut out.
2. New metal louvres to match new bronze doorset.
3. Modern signage removed from original sandstone reveal. Sandstone reinstated.
4. New yorkstone threshold to fall away from building.
5. Existing yorkstone paving retained.
6. New epoxy screed floor in terracota colour to match existing floor to improve threshold.
7. Existing ventilation duct retained.

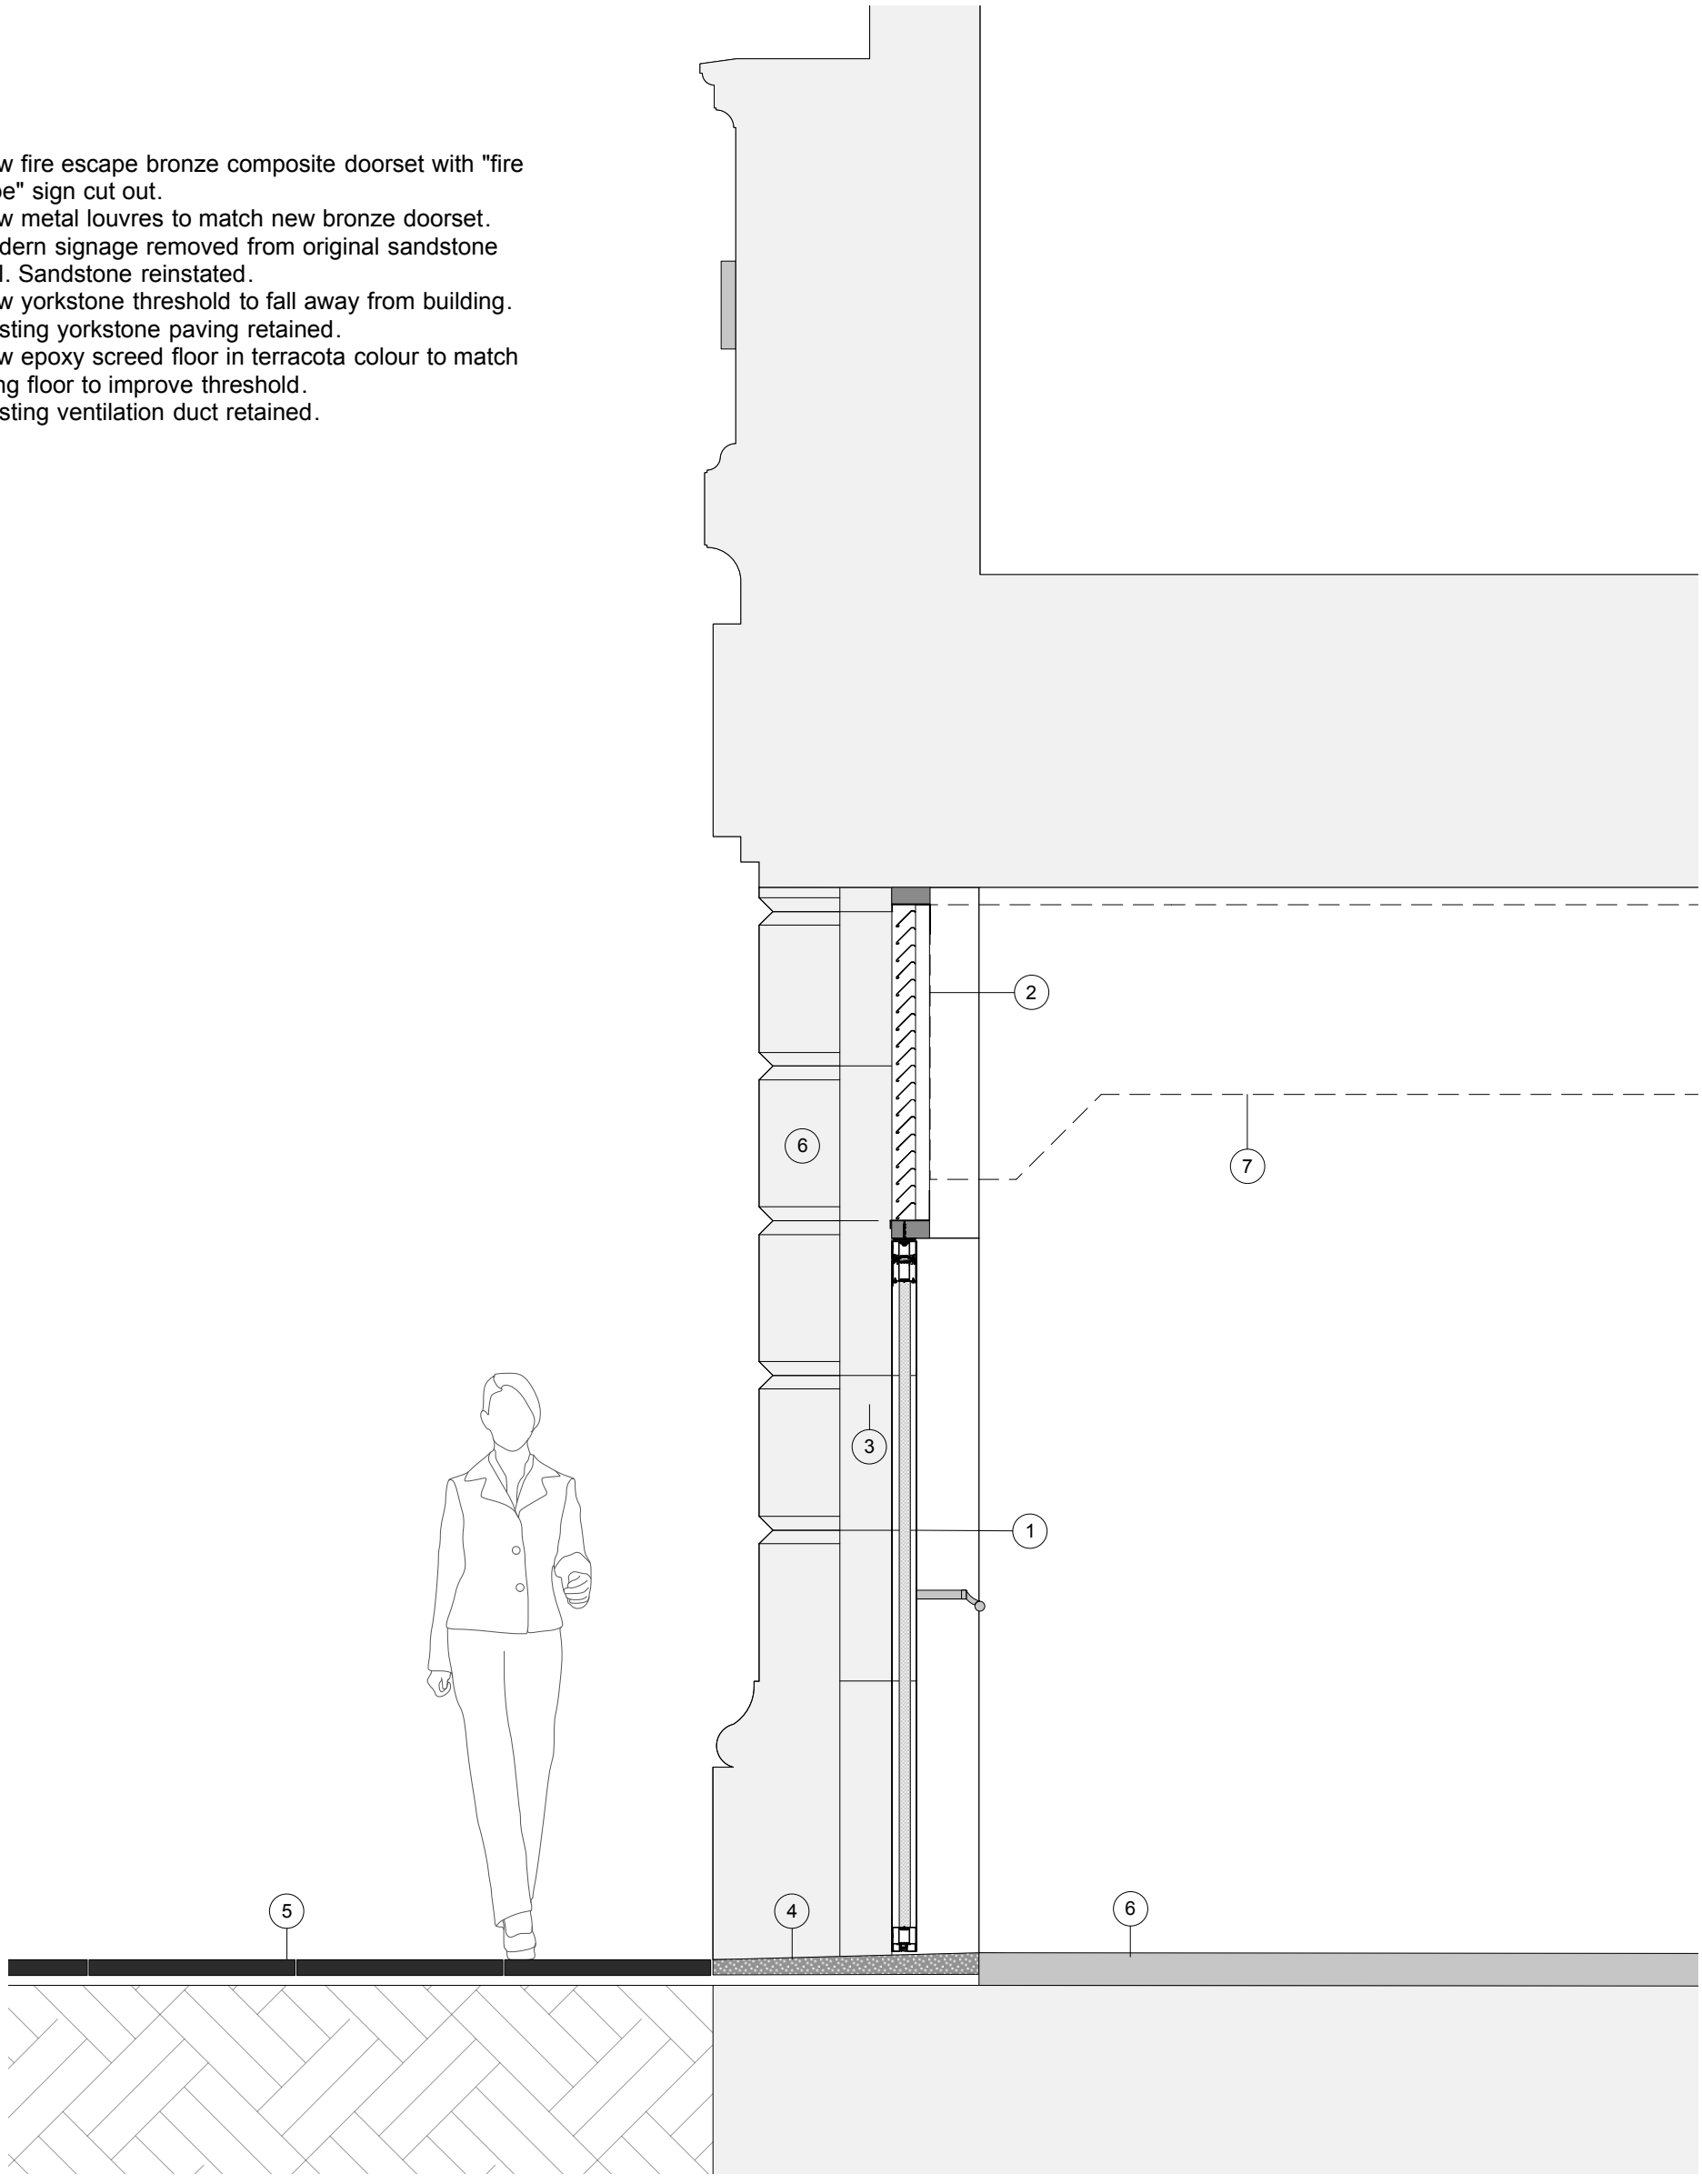

1 Entrance 4 section - Old Bank Street
Scale: 1:20

0 1 2 M

Revisions

P1	Issued for Planning	04.02.2019
P2	Issued for Planning, key revised as planning consultant comments	04.04.2019

Hutchison Kivotos Architects 2 Whites Grounds London SE1 3LA 020 7403 7323 email: info@hkarchitects.co.uk

PLANNING	**Dwg. No.** 316.PL.132
Project Manchester Royal Exchange	**Drawing title** Proposed Door Section, Entrance 4
Client BVK	**Scale** 1:20 @ A3 **Rev** P2
	Drawn by cp **Date** Jan/19

Do not scale. All dimensions to be confirmed on site.
Information contained in this drawing is the sole copyright of Hutchison Kivotos Architects Ltd. and is not to be reproduced without permission.