

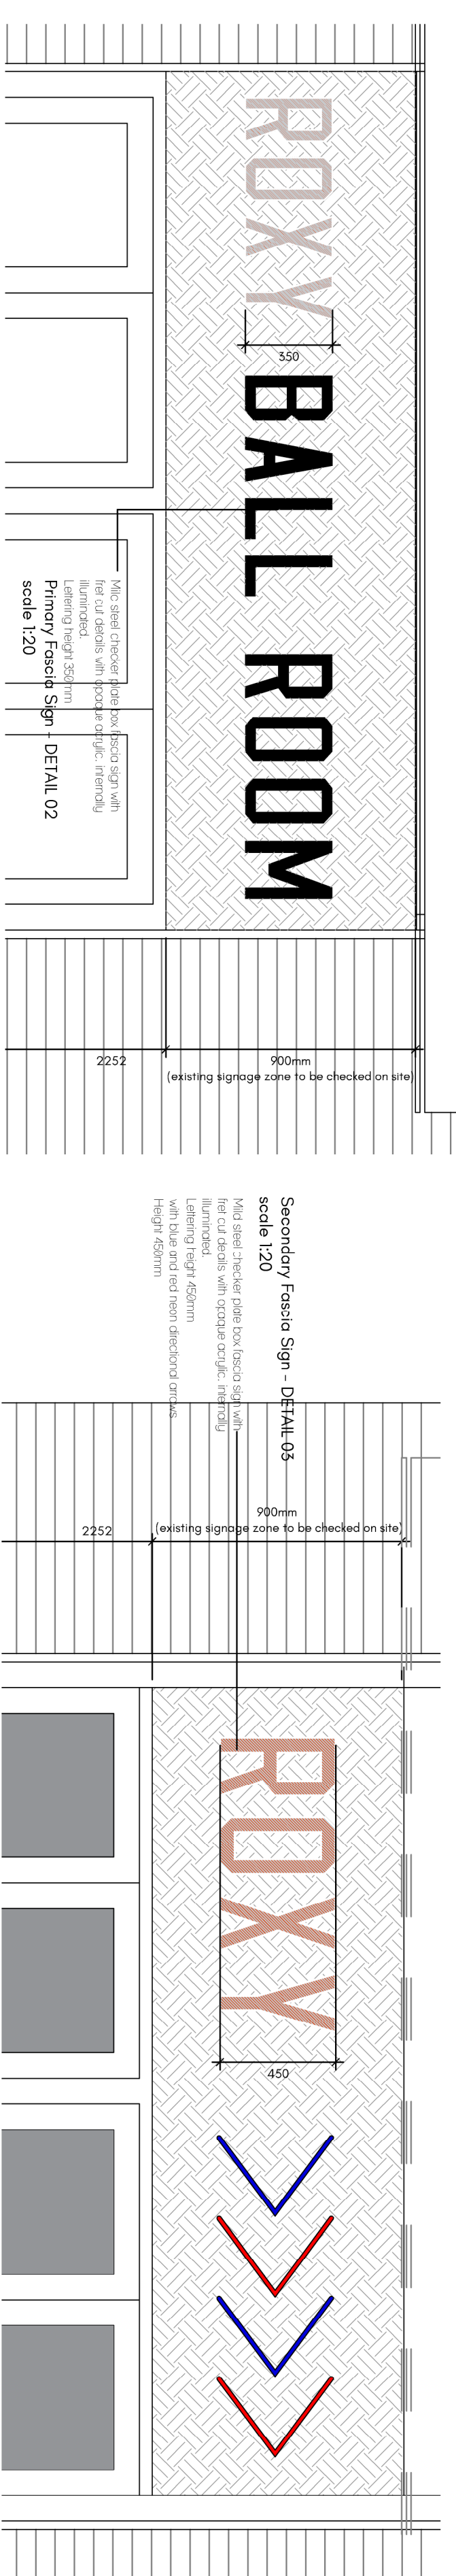
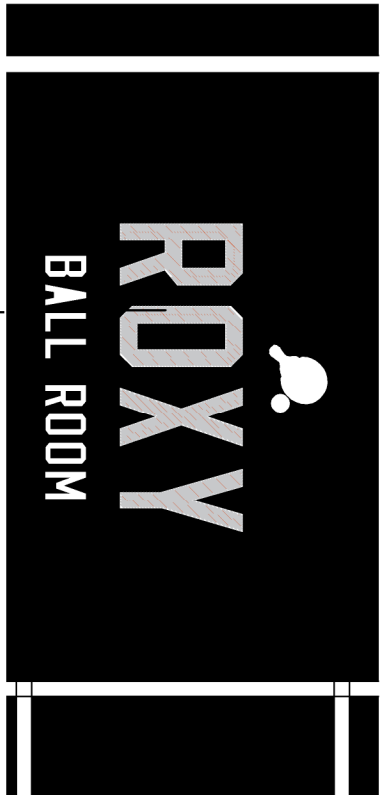


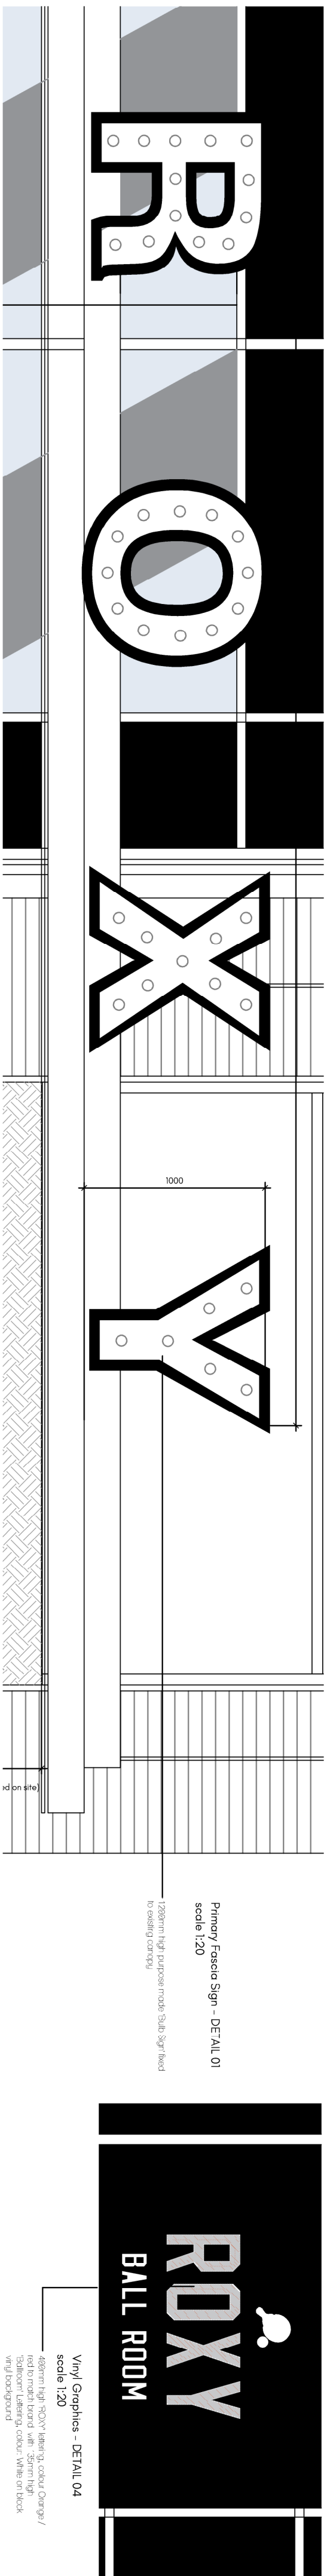

Notes:
Sketch schemes may be based on plan information of unknown origin and is subject to verification and site survey.
Contractors must verify all dimensions on site.
This drawing is not to be scaled. Use figured dimensions only.
Enlarge digital visitors are plotted as Actual Size. Building crews are liable to adjustment over the course of the design process due to ongoing construction/finishing developments.

Subject to statutory approvals and survey.

REVISION:

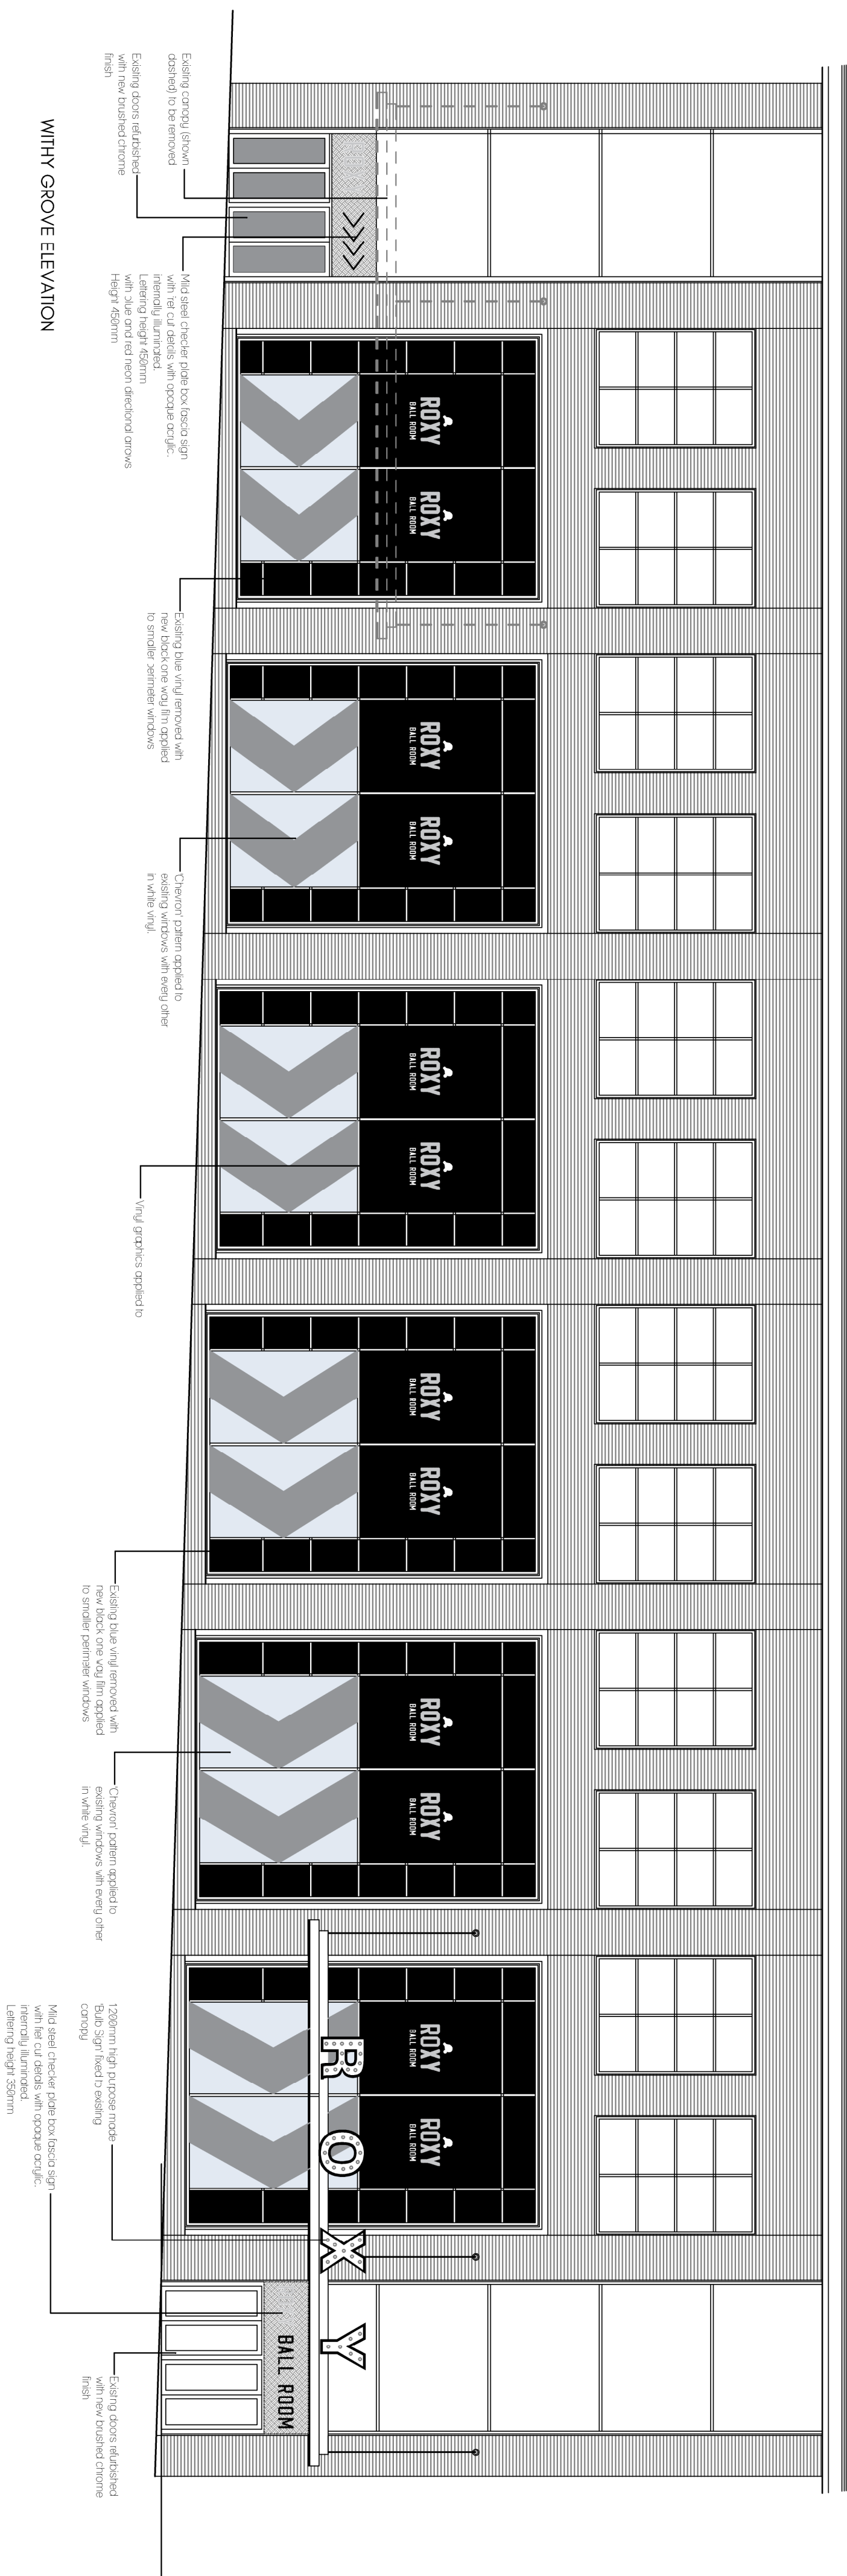

Status	Planning
Project RCX1 Ballroom, Arndale Centre, With Grove, Manchester	
Client Roxxy Leisure Ltd	
Drawing Withy Grove Elevation - Proposed Signage	