



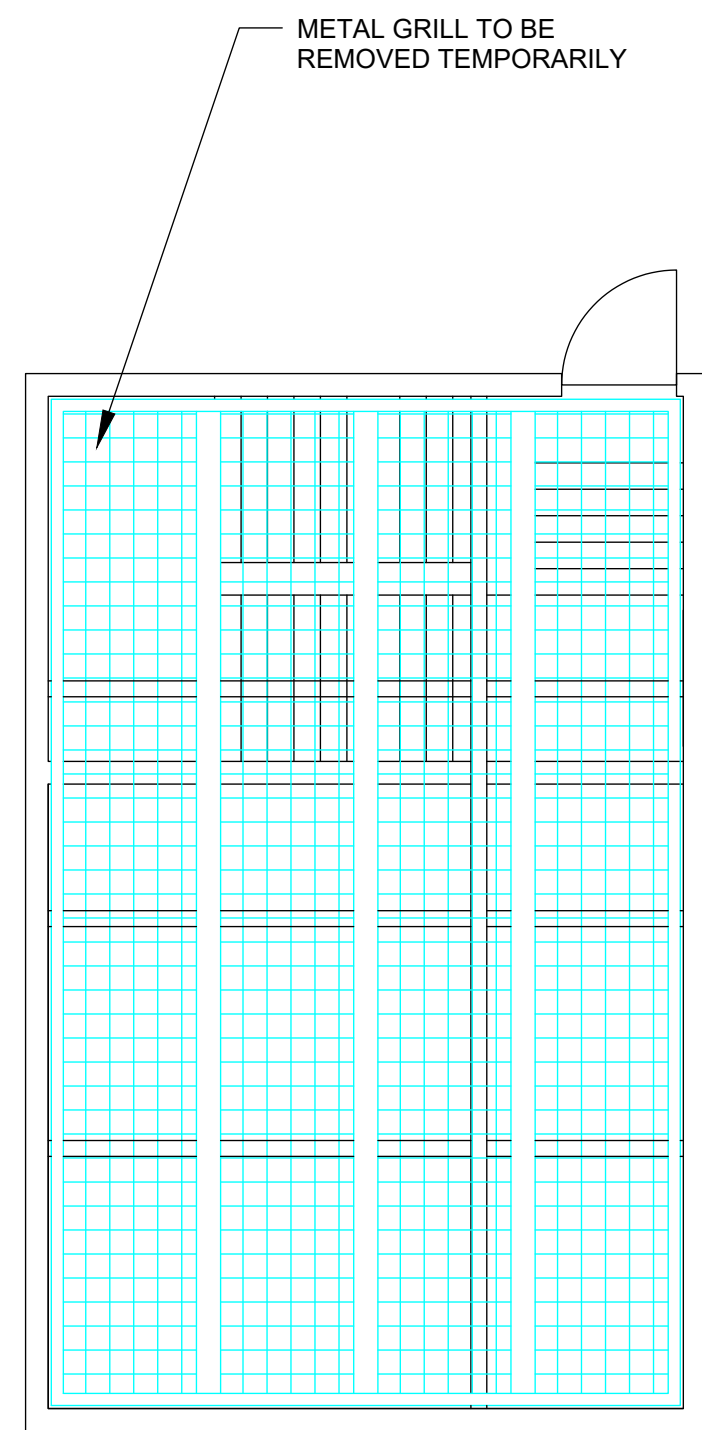


EXISTING GRATE ON SHAFT TOP
(SCALE 1 : 50 @ A1)


SUPPORT CROSS BEAMS TO BE REMOVED TEMPORARY TO ALLOW CHP TO BE CRANED IN,

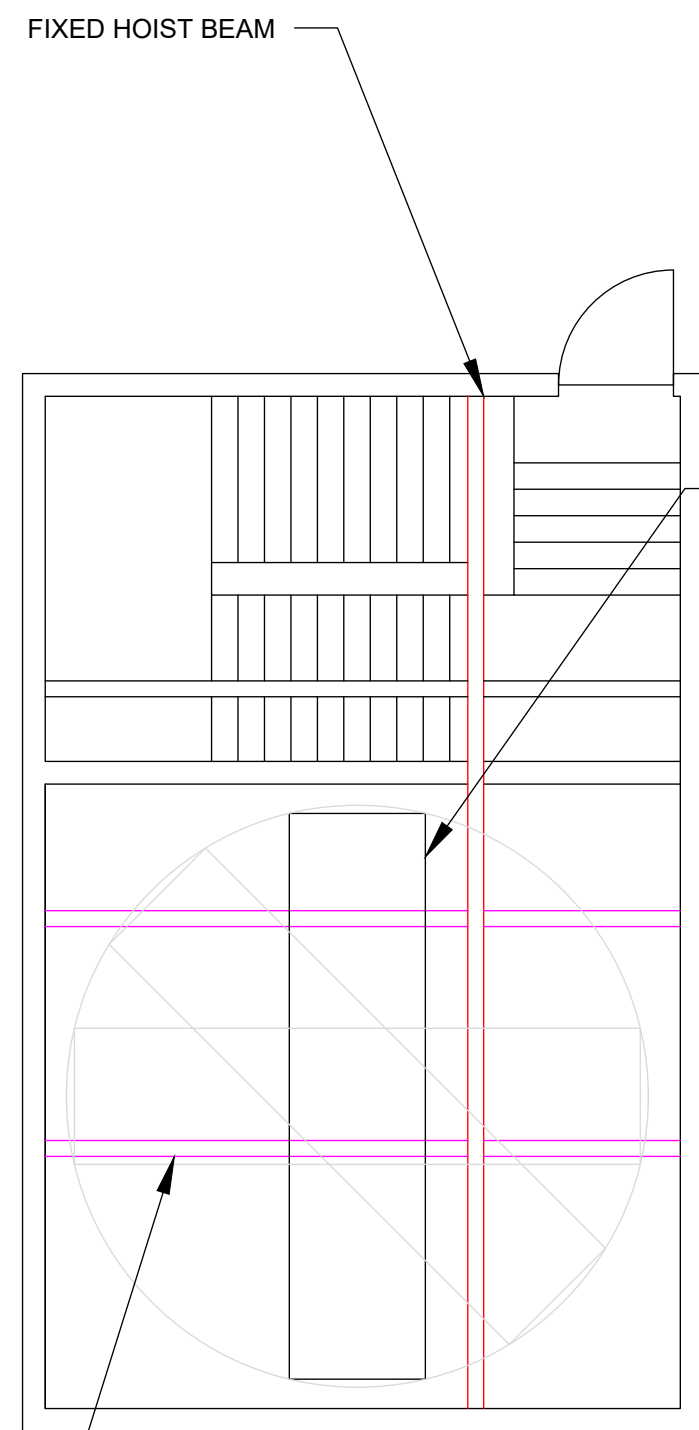


EXISTING SHAFT STEELWORK
(SCALE 1 : 50 @ A1)

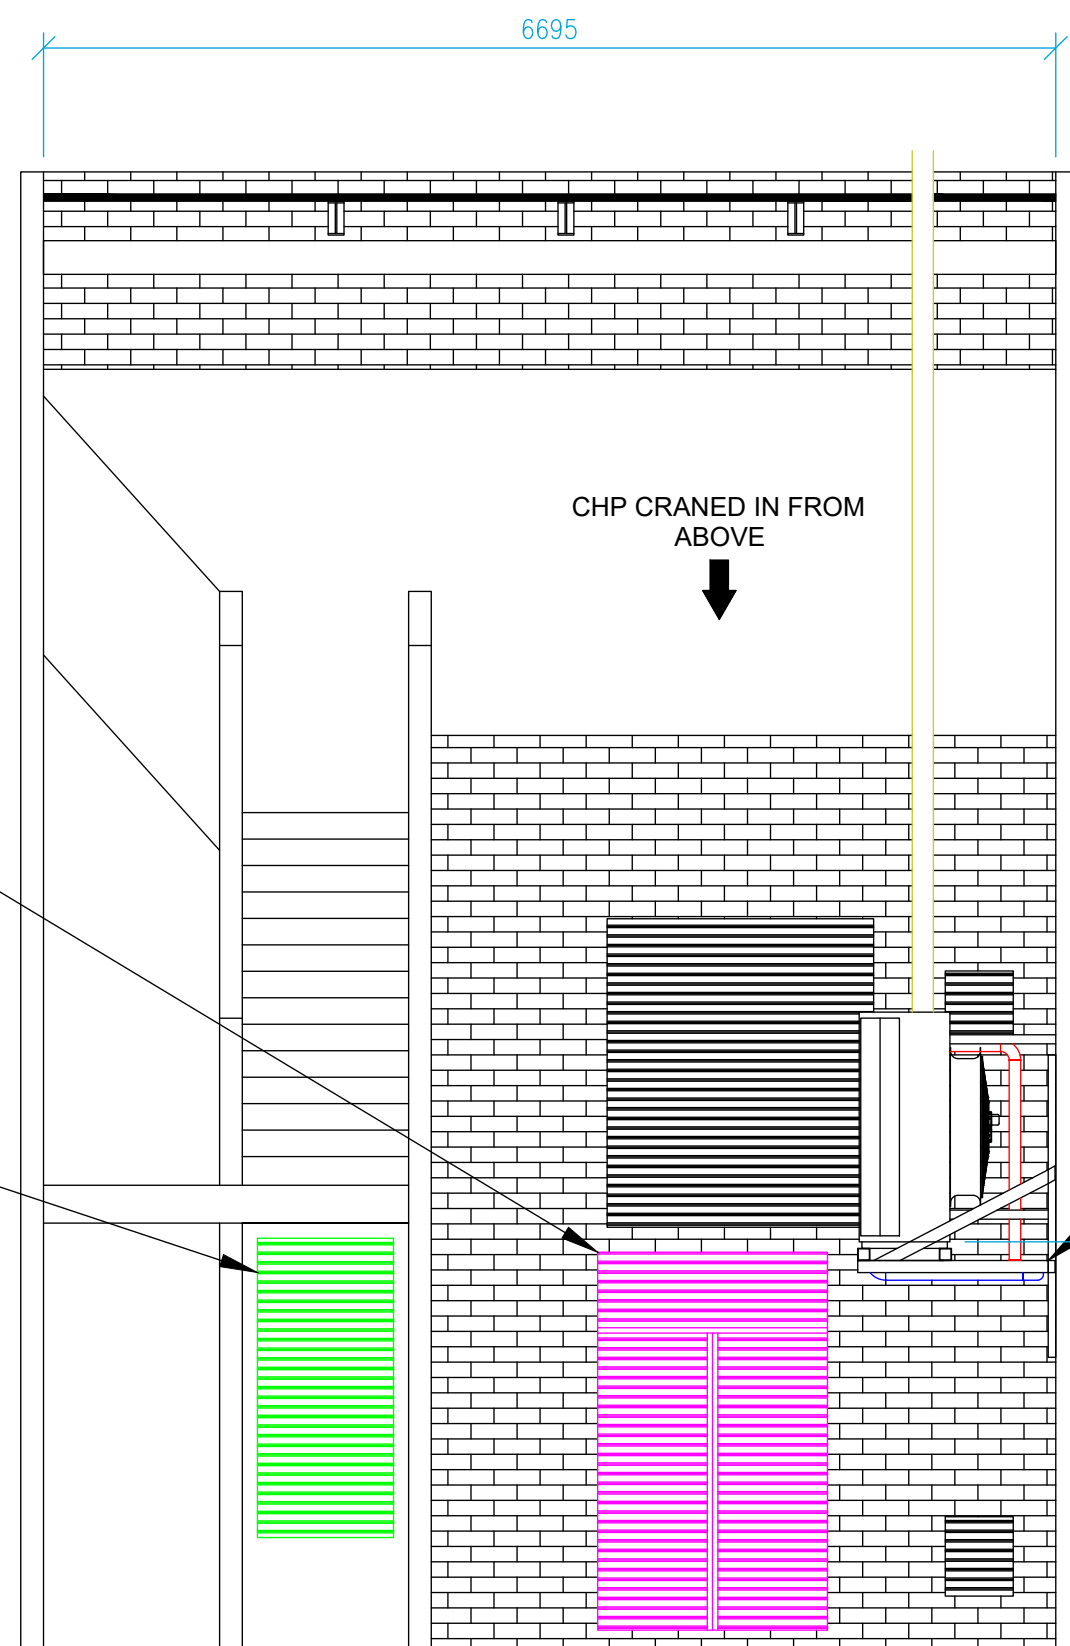

VIEW ON ARROW B-B
(SCALE 1 : 50 @ A1)

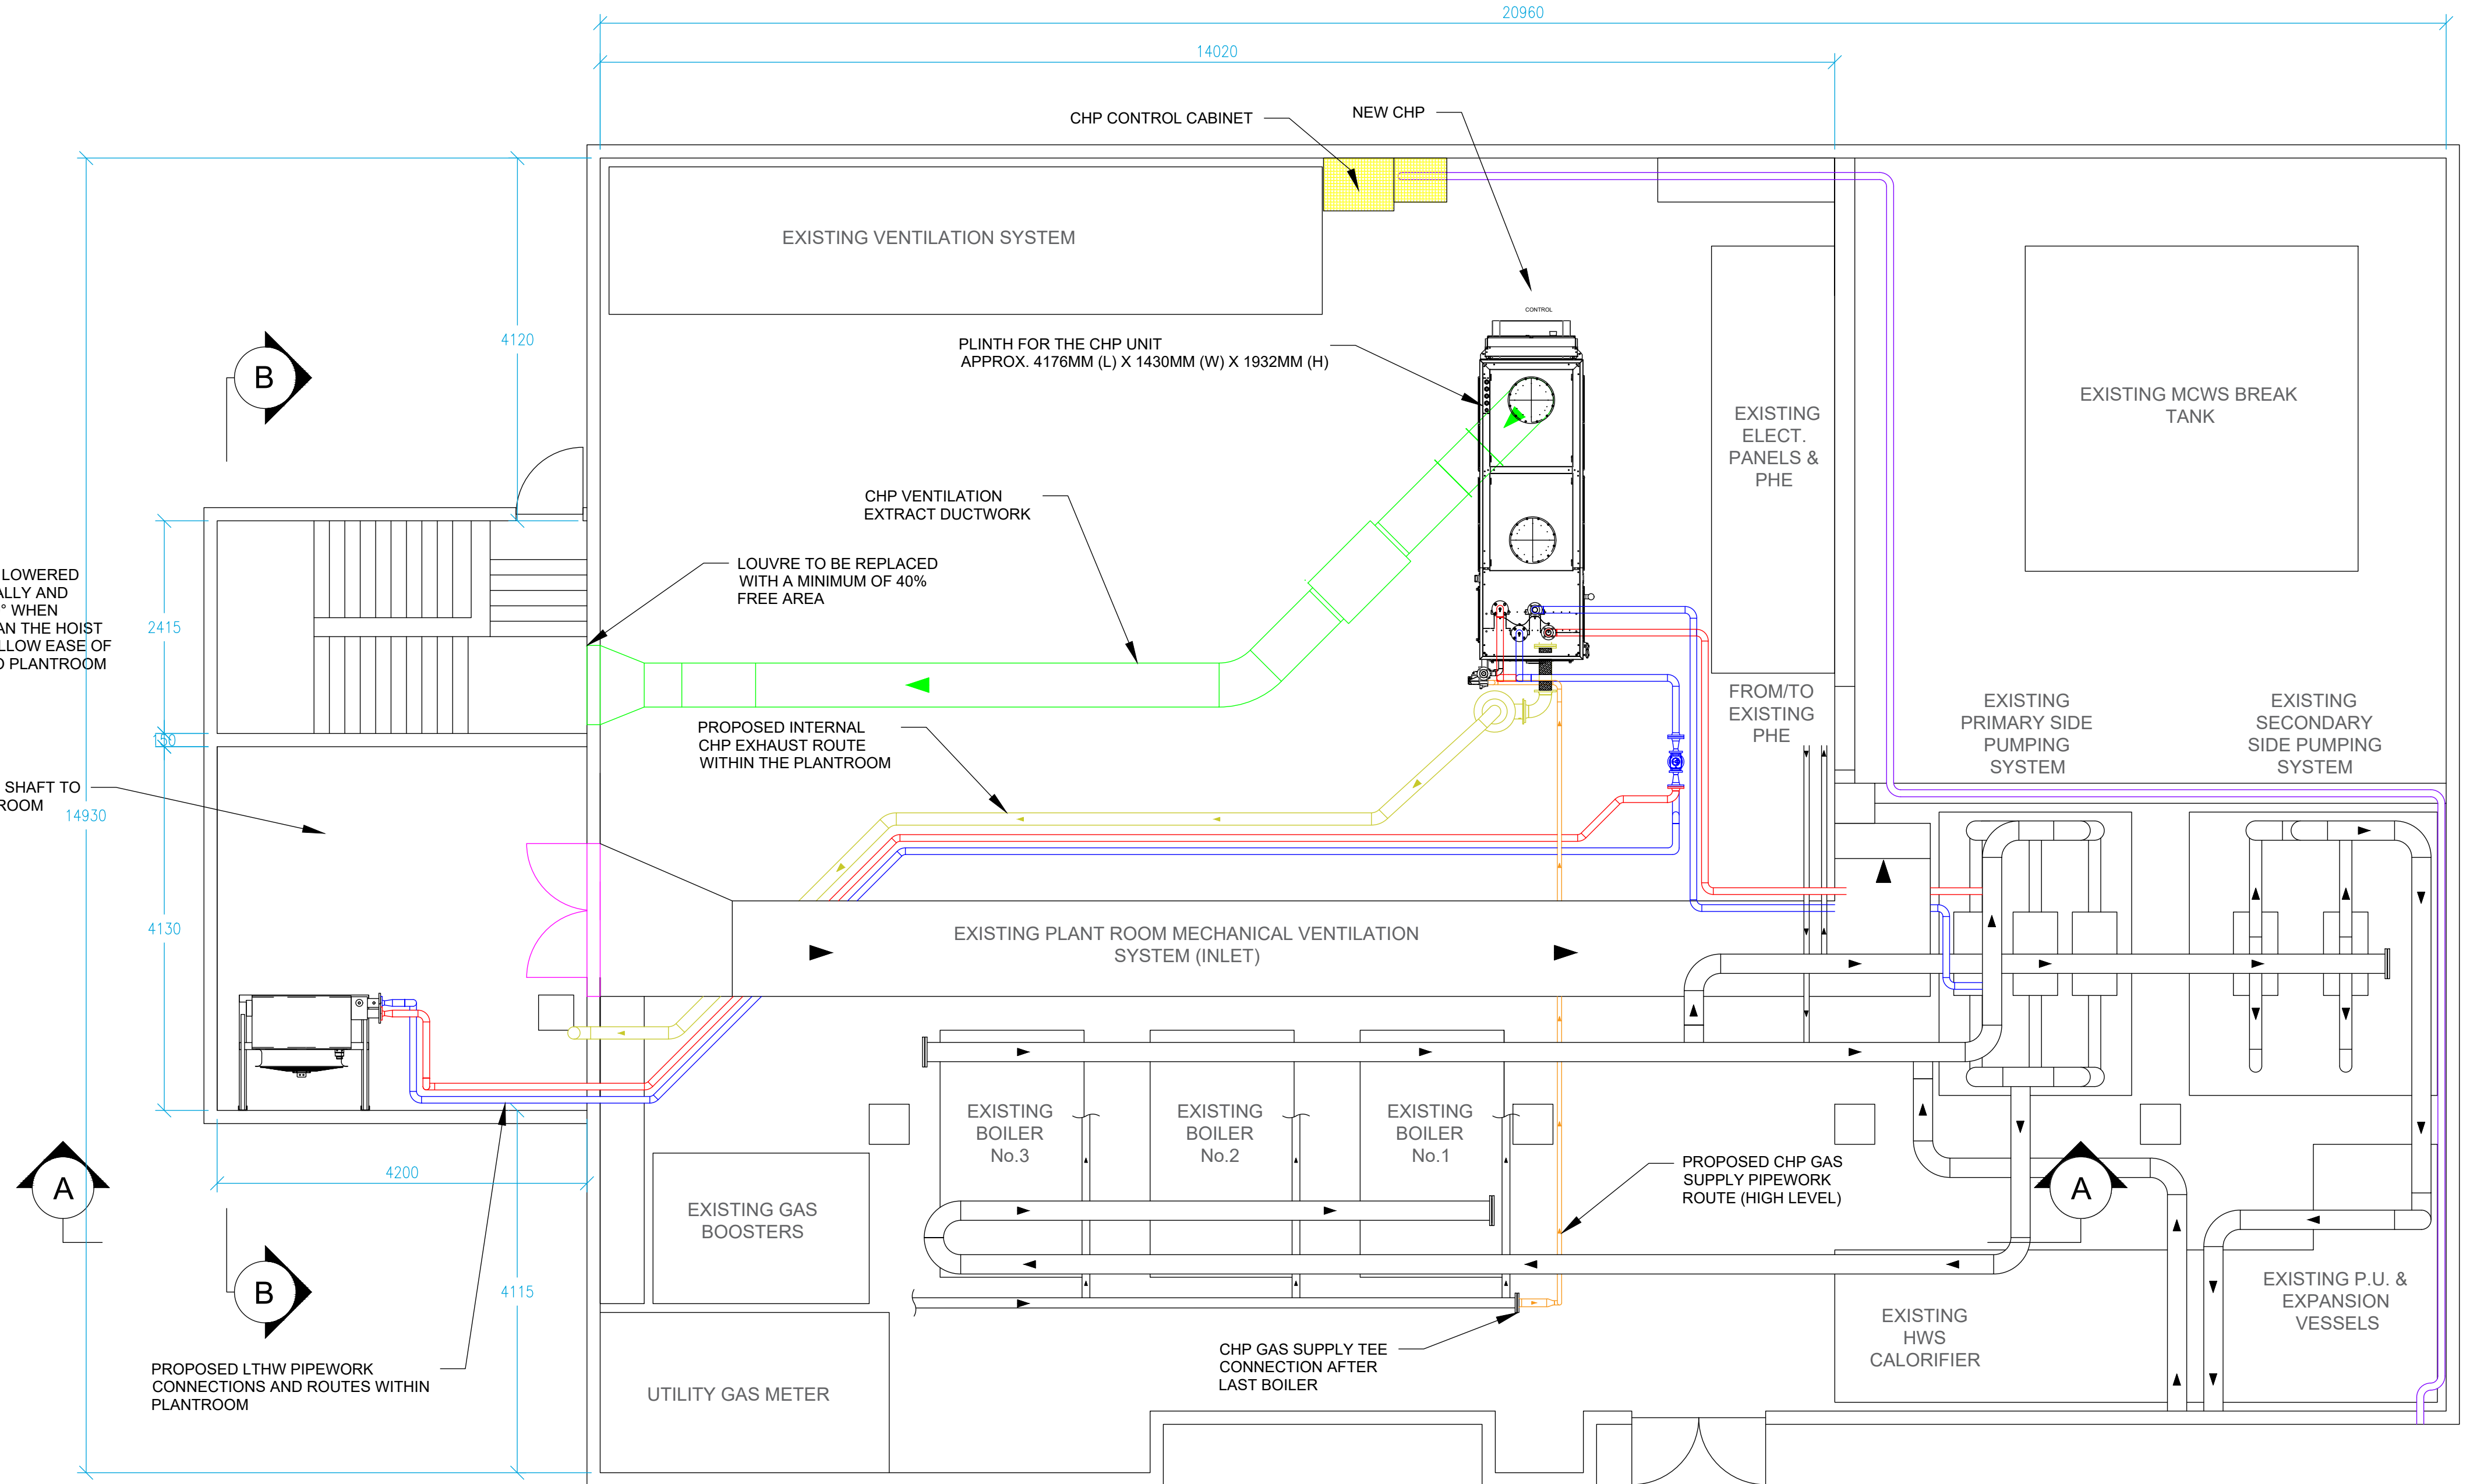

PROPOSED LAYOUT
(SCALE 1 : 50 @ A1)

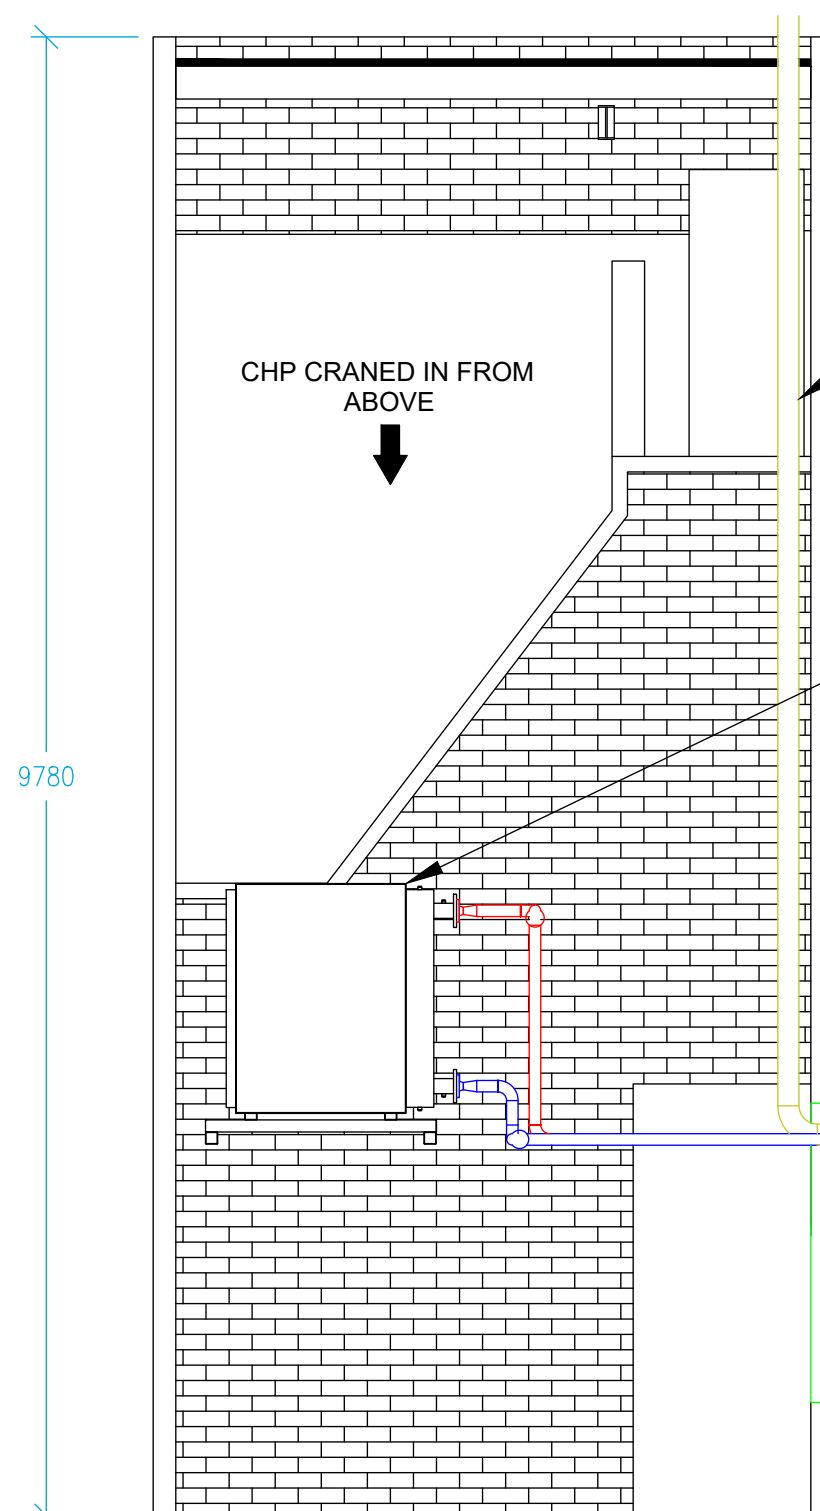

VIEW ON ARROW A-A
(SCALE 1 : 50 @ A1)

2G Energy Ltd. www.2g-energy.co.uk		Unit 1, Sycamore Court, Warrington Road, Manor Park, Runcorn, Cheshire, WA7 1RS. Tele: +44 (1928) 718533 E-Mail: info@2g-energy.co.uk		PROJECT 001- Project Start Master	
CUSTOMER Ameresco 3rd floor 11-13 Crosswall London EC3N 2JY		DELIVERY ADDRESS WYTHENSHAW FORUM FORUM SQUARE MANCHESTER M22 5RX		Title CHP Layout Diagram	
SCALE	N/A	PAPER SIZE		ISO Full Bleed A1 (841.00 X 594.00 MM)	
DATE	06/03/2020	DRAWN		P. Peacock	
DRAWING NUMBER	19107-LAY101	PROJECT NUMBER		-	
ID NUMBER	-	CHP REF		PATRIUS 140	
		DATE	NAME	MODIFICATION	REV CHECKED